FIRE AND JOCKEY PUMP SCHEDULE

DATA DESIGNATION	FP-1	JP-1
SERVICE	FIRE PUMP	JOCKEY PUMP
LOCATION	PUMP ROOM	PUMP ROOM
QUANTITY	1-UNIT	1-UNIT
TYPE	CENTRIFUGAL	CENTRIFUGAL
CAPACITY/TDH	250GPM vs 120psi	25GPM vs 90psi
DRIVE	ELECTRIC MOTOR	ELECTRIC MOTOR
MOTOR TYPE	DIRECT COUPLED- TEFC	DIRECT COUPLED- TEFC
MOTOR CONTROL	UL/FM APPROVED CONTROLLER	UL/FM APPROVED CONTROLLER
HP	40	5
RPM		
V, Ø, Hz		
MODEL/BRAND		
REMARKS		
JOCKEY PUMP SETTINGS		
FIRE PUMP SETTINGS		

CISTERN TANK SCHEDULE

DATA DESIGNATION	DESCRIPTION
SERVICE	
LOCATION	
QUANTITY	
CAPACITY/TDH	
REMARKS	

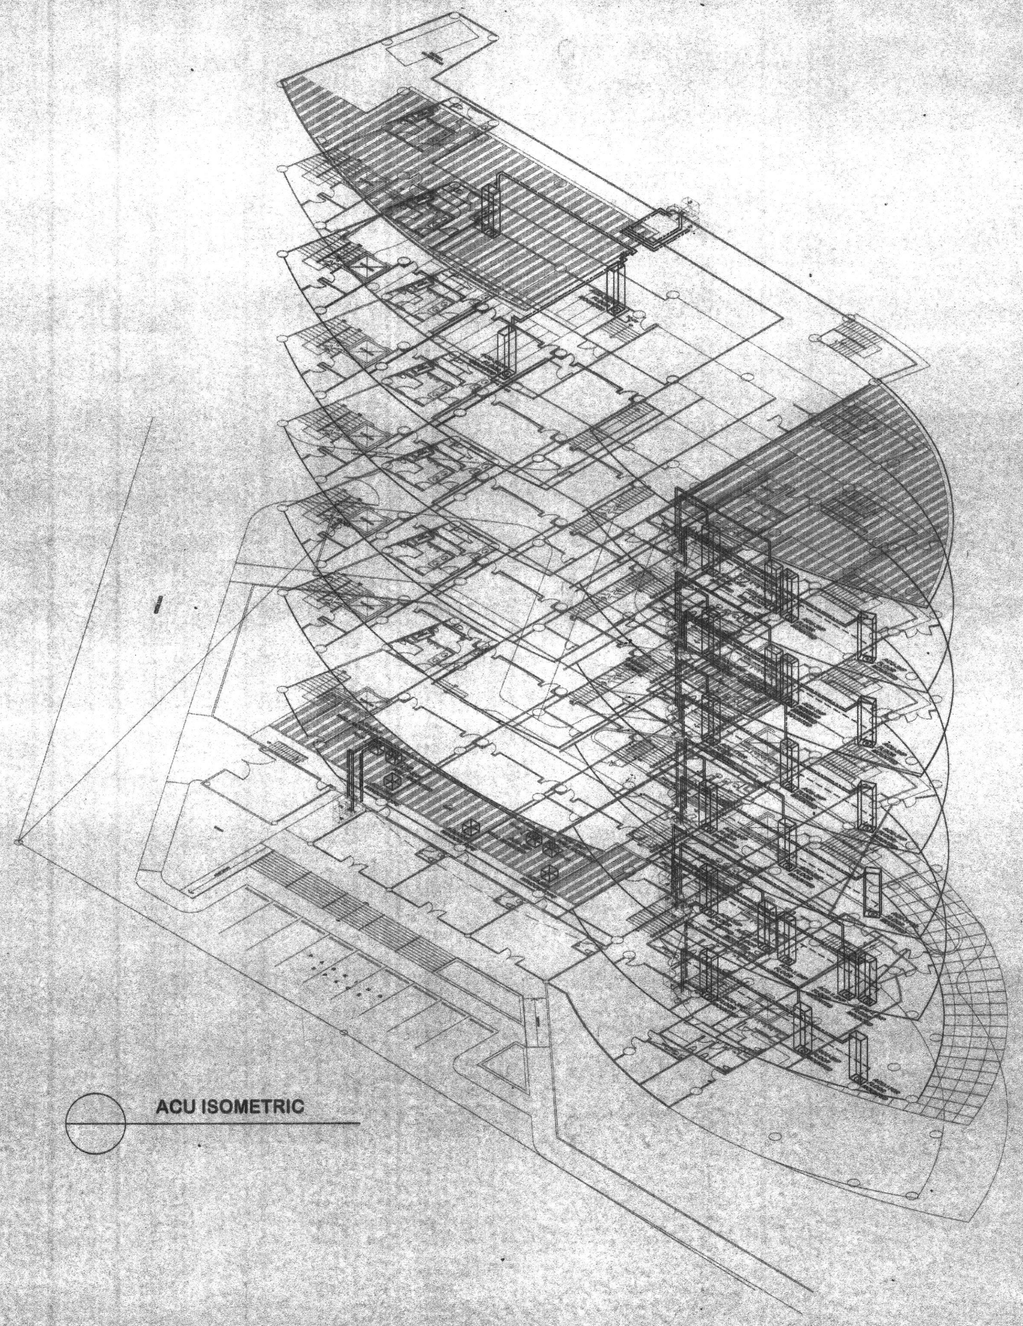

ACU ISOMETRIC

SYMBOLS

- 3/8"Ø HD COPPER TUBE LIQUID LINE WITH 5/8" X 3/8" THICK RUBBER INSULATION
- 5/8"Ø HD COPPER TUBE LIQUID LINE WITH 5/8" X 3/8" THICK RUBBER INSULATION
- ACU DRAIN -1"Ø PVC PIPE
- TOR - TONS OF REFRIGARATION

REPUBLIC OF THE PHILIPPINES
MINDANAO UNIVERSITY OF SCIENCE & TECHNOLOGY

C.M. Recto Avenue, Lapasan 9000 Cagayan de Oro City
Tel. Nos. (08822) 72-60-65 / (088) 856-1736 / 856-1739 Tele Fax (088) 856-4696
Web Site : www.mpsc.com.edu

PREPARED BY:
DR. ELISEO P. VILLANUEVA, Ph. D.
PROFESSIONAL MECHANICAL ENGINEER
PRC REG. NO. : 2 850 | PTR NO. : 4054730
TIN : 131 431 377 | DATE ISSUED: 01-26-16

PROJECT : **PROPOSED STUDENT CENTER & EDUCATION COMPLEX**

LOCATION: C.M. RECTO AVENUE LAPASAN, CAGAYAN DE ORO CITY
OWNER : MINDANAO UNIVERSITY OF SCIENCE AND TECHNOLOGY

RECOMMENDING APPROVAL :
ATTY. JONATHAN S. OCHE
DIRECTOR, ADMINISTRATION

APPROVED :
DR. RICARDO E. ROTORAS
MUST PRESIDENT

SHEET TITLE: MECHANICAL
SHEET CONTENTS :
ACU ISOMETRIC VIEW

SHEET NO.
M22
M22

177
178

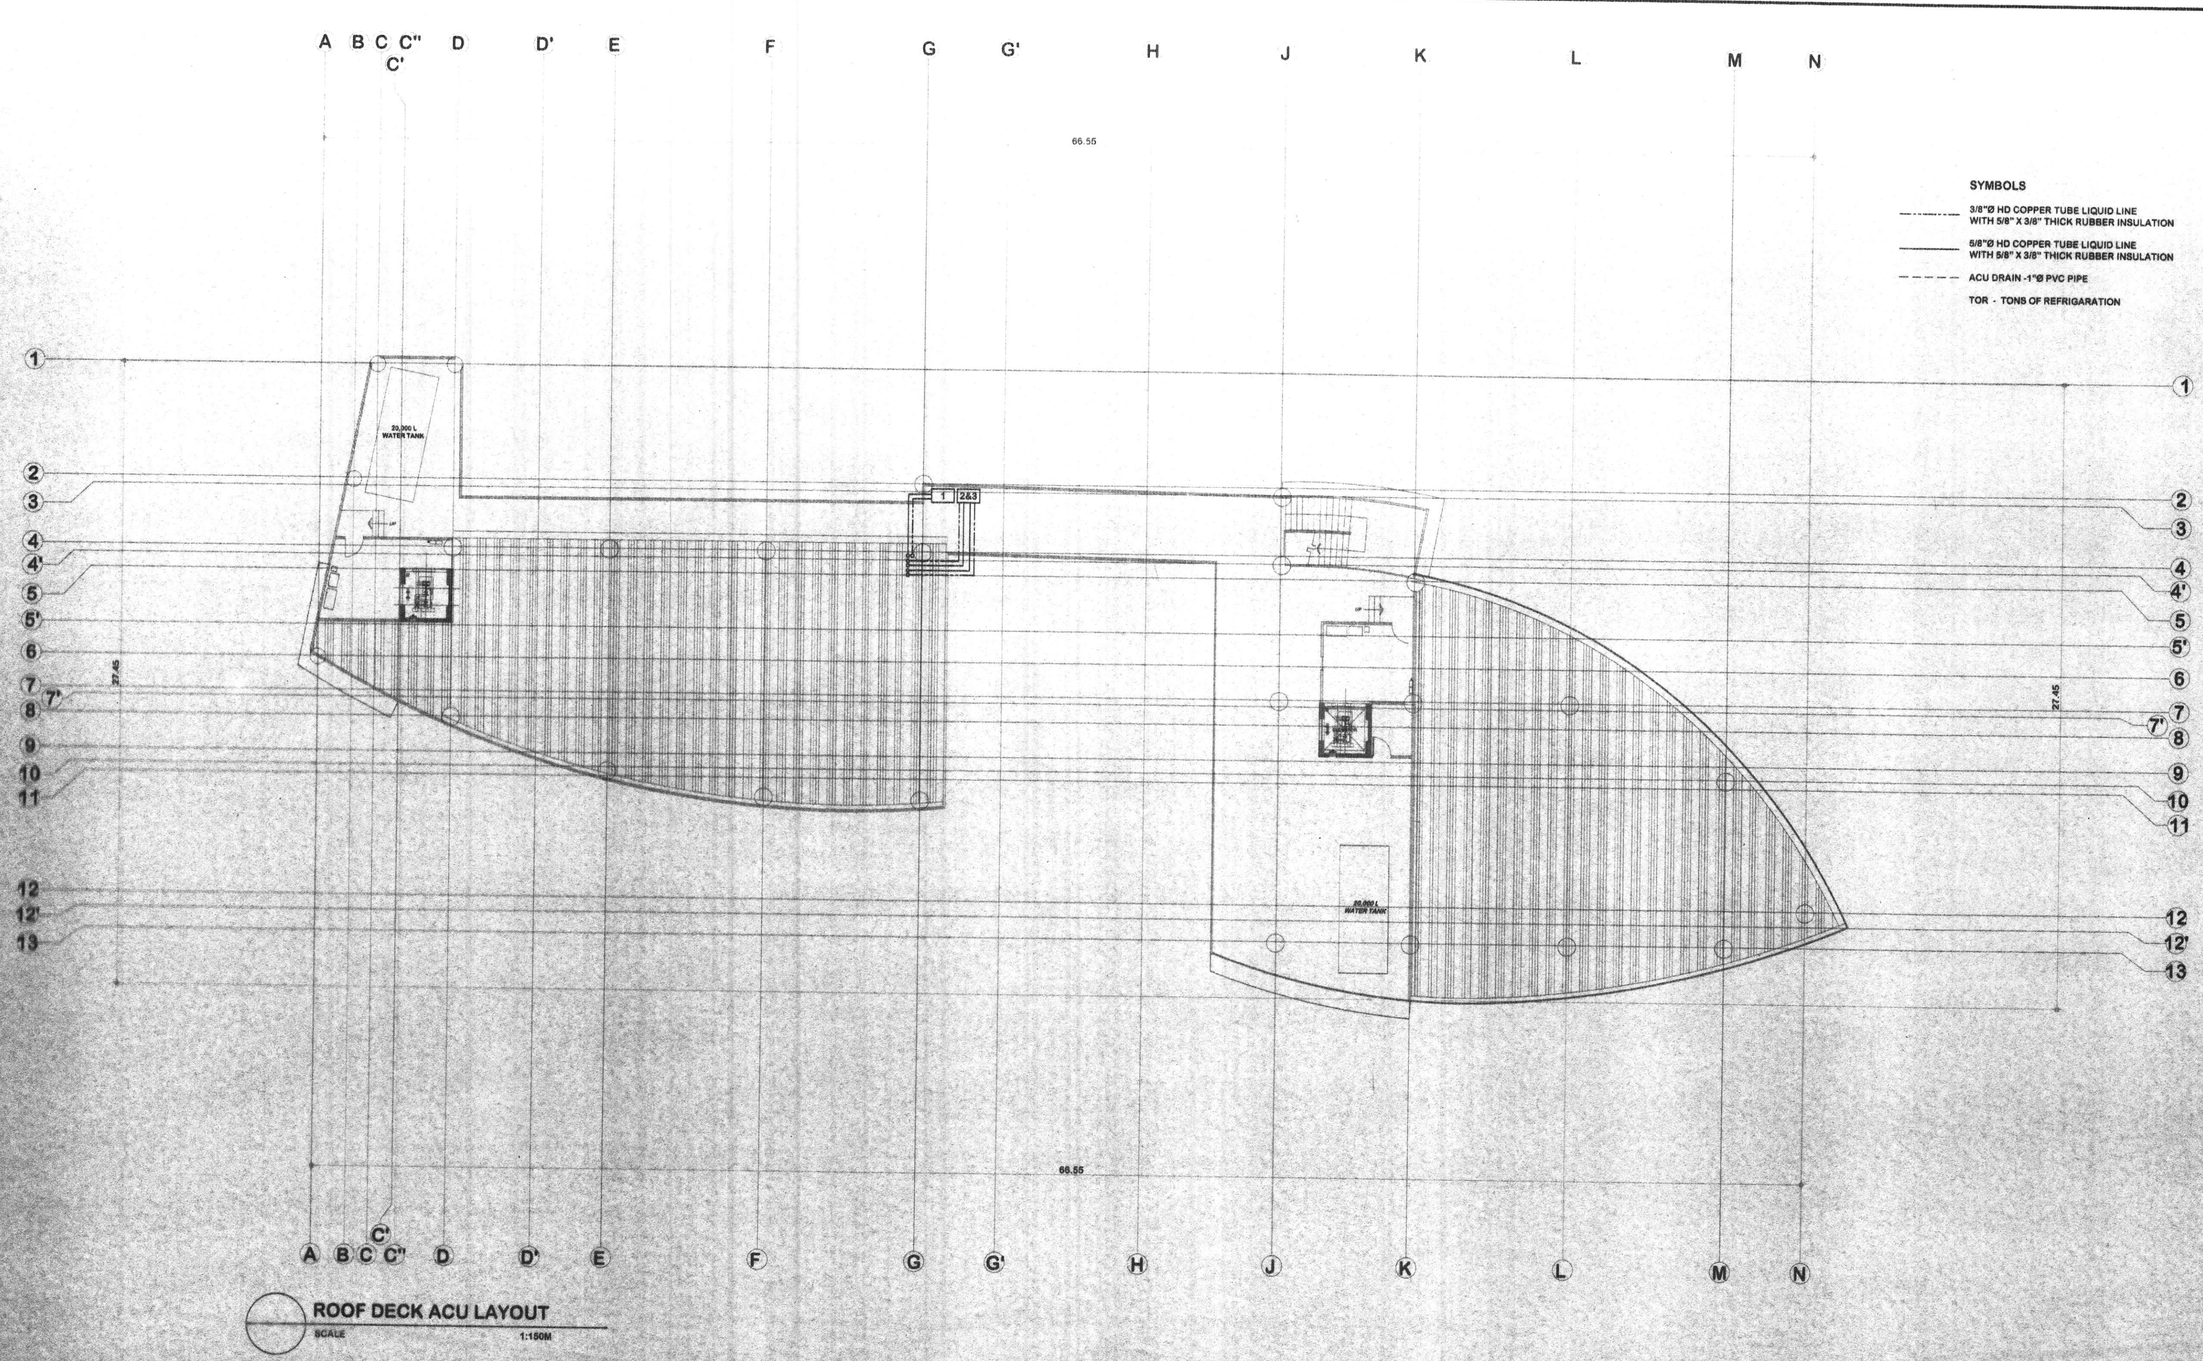

ROOF DECK ACU LAYOUT

SCALE 1:150M

REPUBLIC OF THE PHILIPPINES
MINDANAO UNIVERSITY OF SCIENCE & TECHNOLOGY

C.M. Recto Avenue, Lapasan 9000 Cagayan de Oro City
Tel. Nos. (08822) 72-60-85 / (088) 856-1738 / 856-1738 Tele Fax (088) 856-4006
Web Site : www.mpse.com.edu

PREPARED BY:

DR. ELISEO P. VILLANUEVA, Ph. D.
PROFESSIONAL MECHANICAL ENGINEER
PRC REG. NO. : 2 850 | PTR NO. : 4054730
TIN : 131 431 377 | DATE ISSUED: 01-26-18

PROJECT: **PROPOSED STUDENT CENTER & EDUCATION COMPLEX**

LOCATION: C.M. RECTO AVENUE LAPASAN, CAGAYAN DE ORO CITY
OWNER: MINDANAO UNIVERSITY OF SCIENCE AND TECHNOLOGY

RECOMMENDING APPROVAL:
ATTY. JONATHAN S. OCHE
DIRECTOR, ADMINISTRATION

APPROVED:
DR. RICARDO E. ROTORAS
MUST PRESIDENT

SHEET TITLE: MECHANICAL
SHEET CONTENTS: ROOF DECK ACU LAYOUT
SHEET NO. M21 M22

176
198

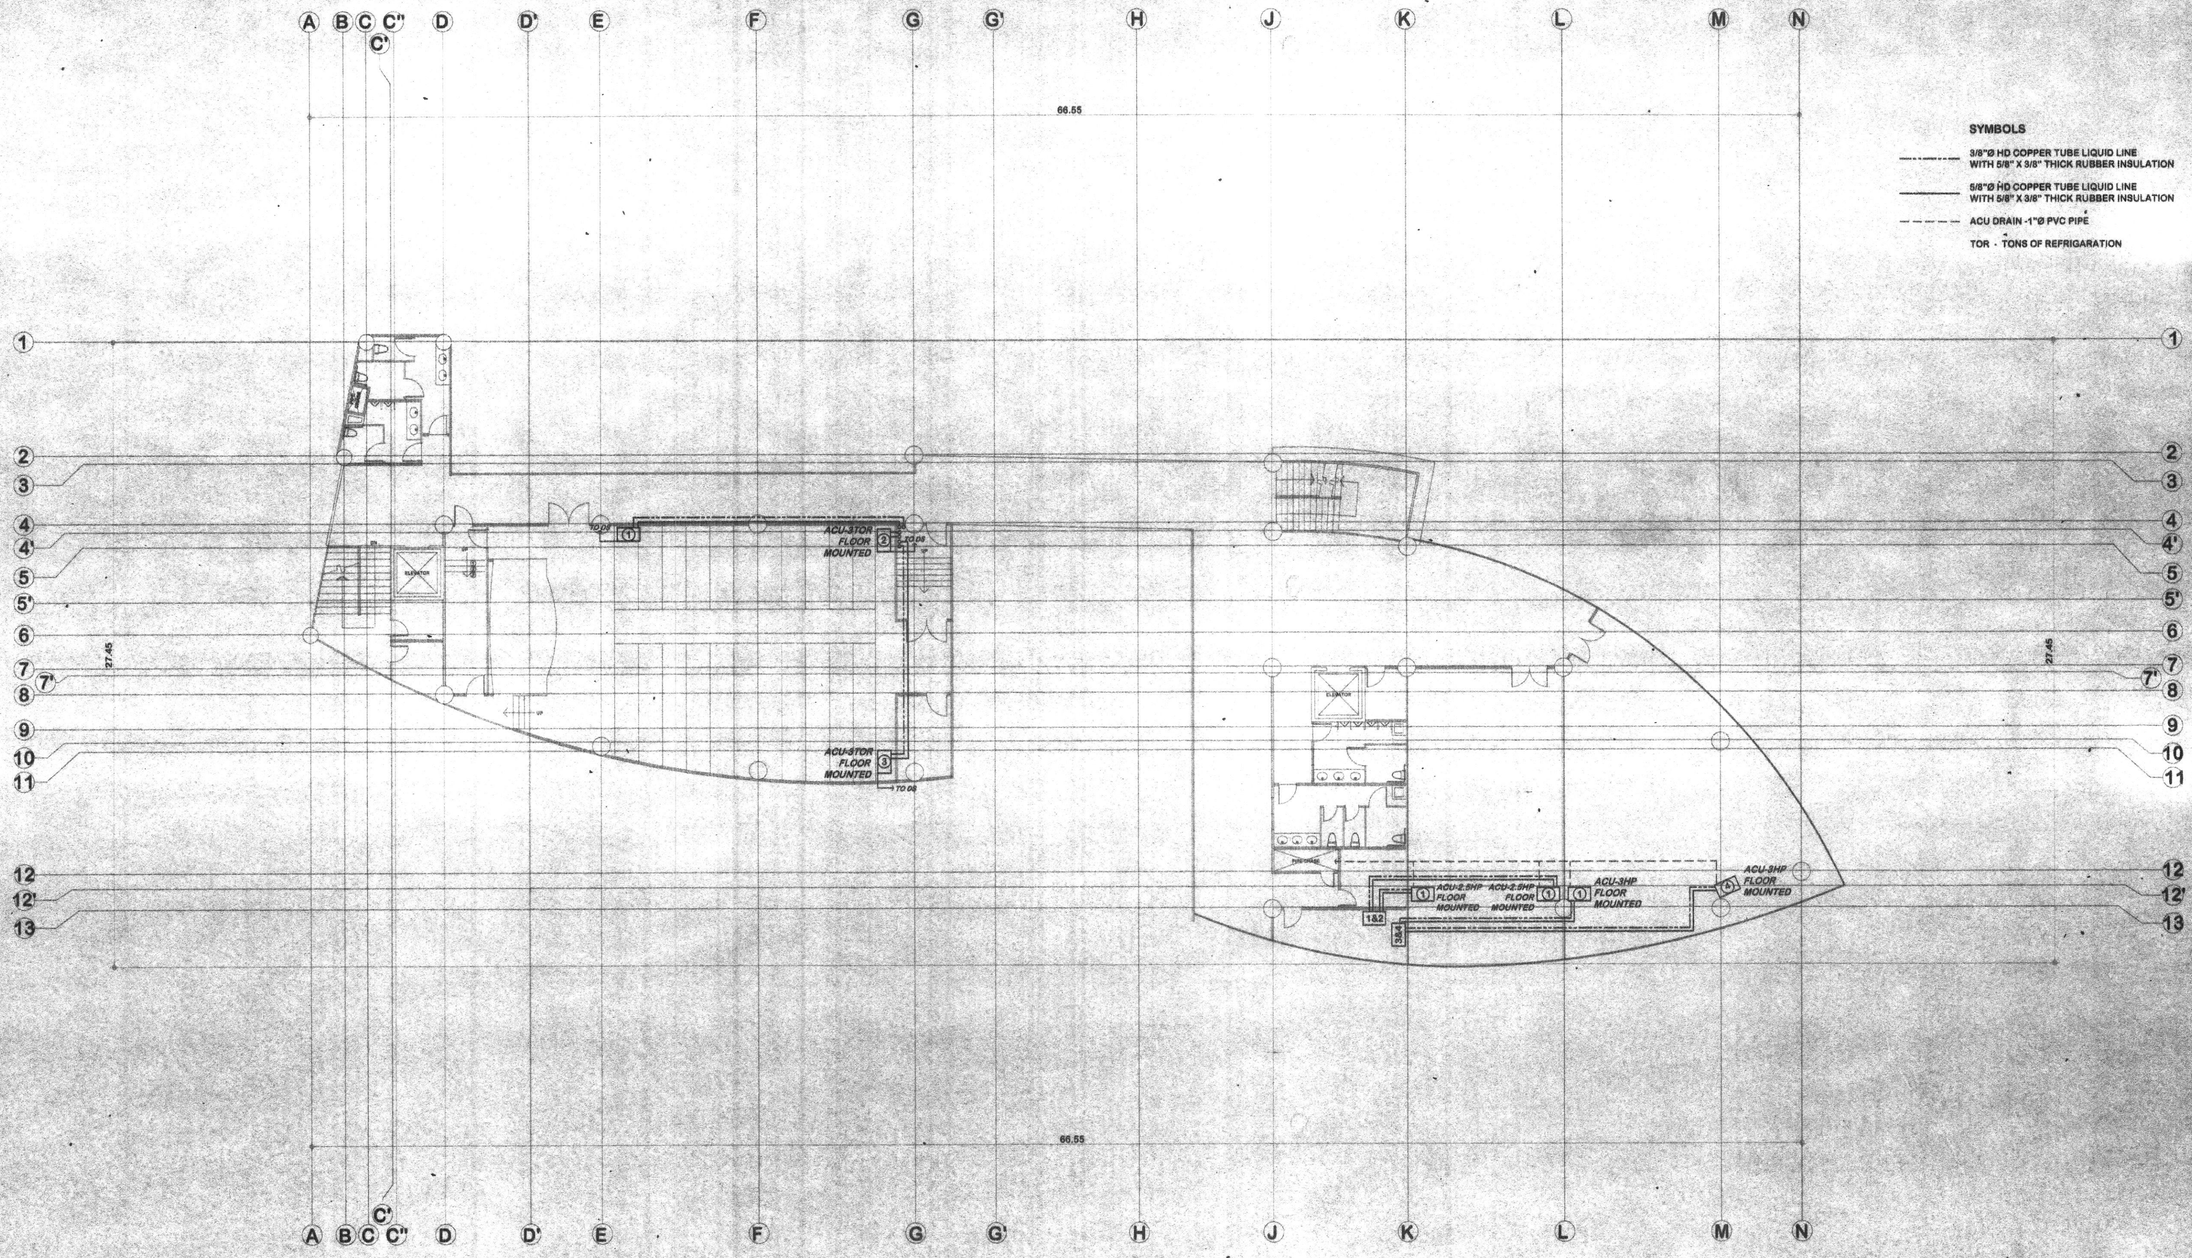

EIGHTH FLOOR ACU LAYOUT

SCALE 1:150M

REPUBLIC OF THE PHILIPPINES
MINDANAO UNIVERSITY OF SCIENCE & TECHNOLOGY

C.M. Recto Avenue, Lapasan 9000 Cagayan de Oro City
Tel. Nos. (08822) 72-50-65 / (088) 856-1738 / 856-1739 Tele Fax (088) 855-4896
Web Site : www.mpsc.com.edu

PREPARED BY:

DR. ELISEO P. VILLANUEVA, Ph. D.
PROFESSIONAL MECHANICAL ENGINEER
PRC REG. NO. : 2 850 | PTR NO. : 4054730
TIN : 131 431 377 | DATE ISSUED: 01-26-15

PROJECT : **PROPOSED STUDENT CENTER & EDUCATION COMPLEX**

LOCATION: C.M. RECTO AVENUE LAPASAN, CAGAYAN DE ORO CITY
OWNER : MINDANAO UNIVERSITY OF SCIENCE AND TECHNOLOGY

RECOMMENDING APPROVAL :
ATTY. JONATHAN S. OCHE
DIRECTOR, ADMINISTRATION

APPROVED :
DR. RICARDO E. ROTORAS
MUST PRESIDENT

SHEET TITLE: MECHANICAL
SHEET CONTENTS :
EIGHTH FLOOR ACU LAYOUT

SHEET NO.
M20
M22
175
198

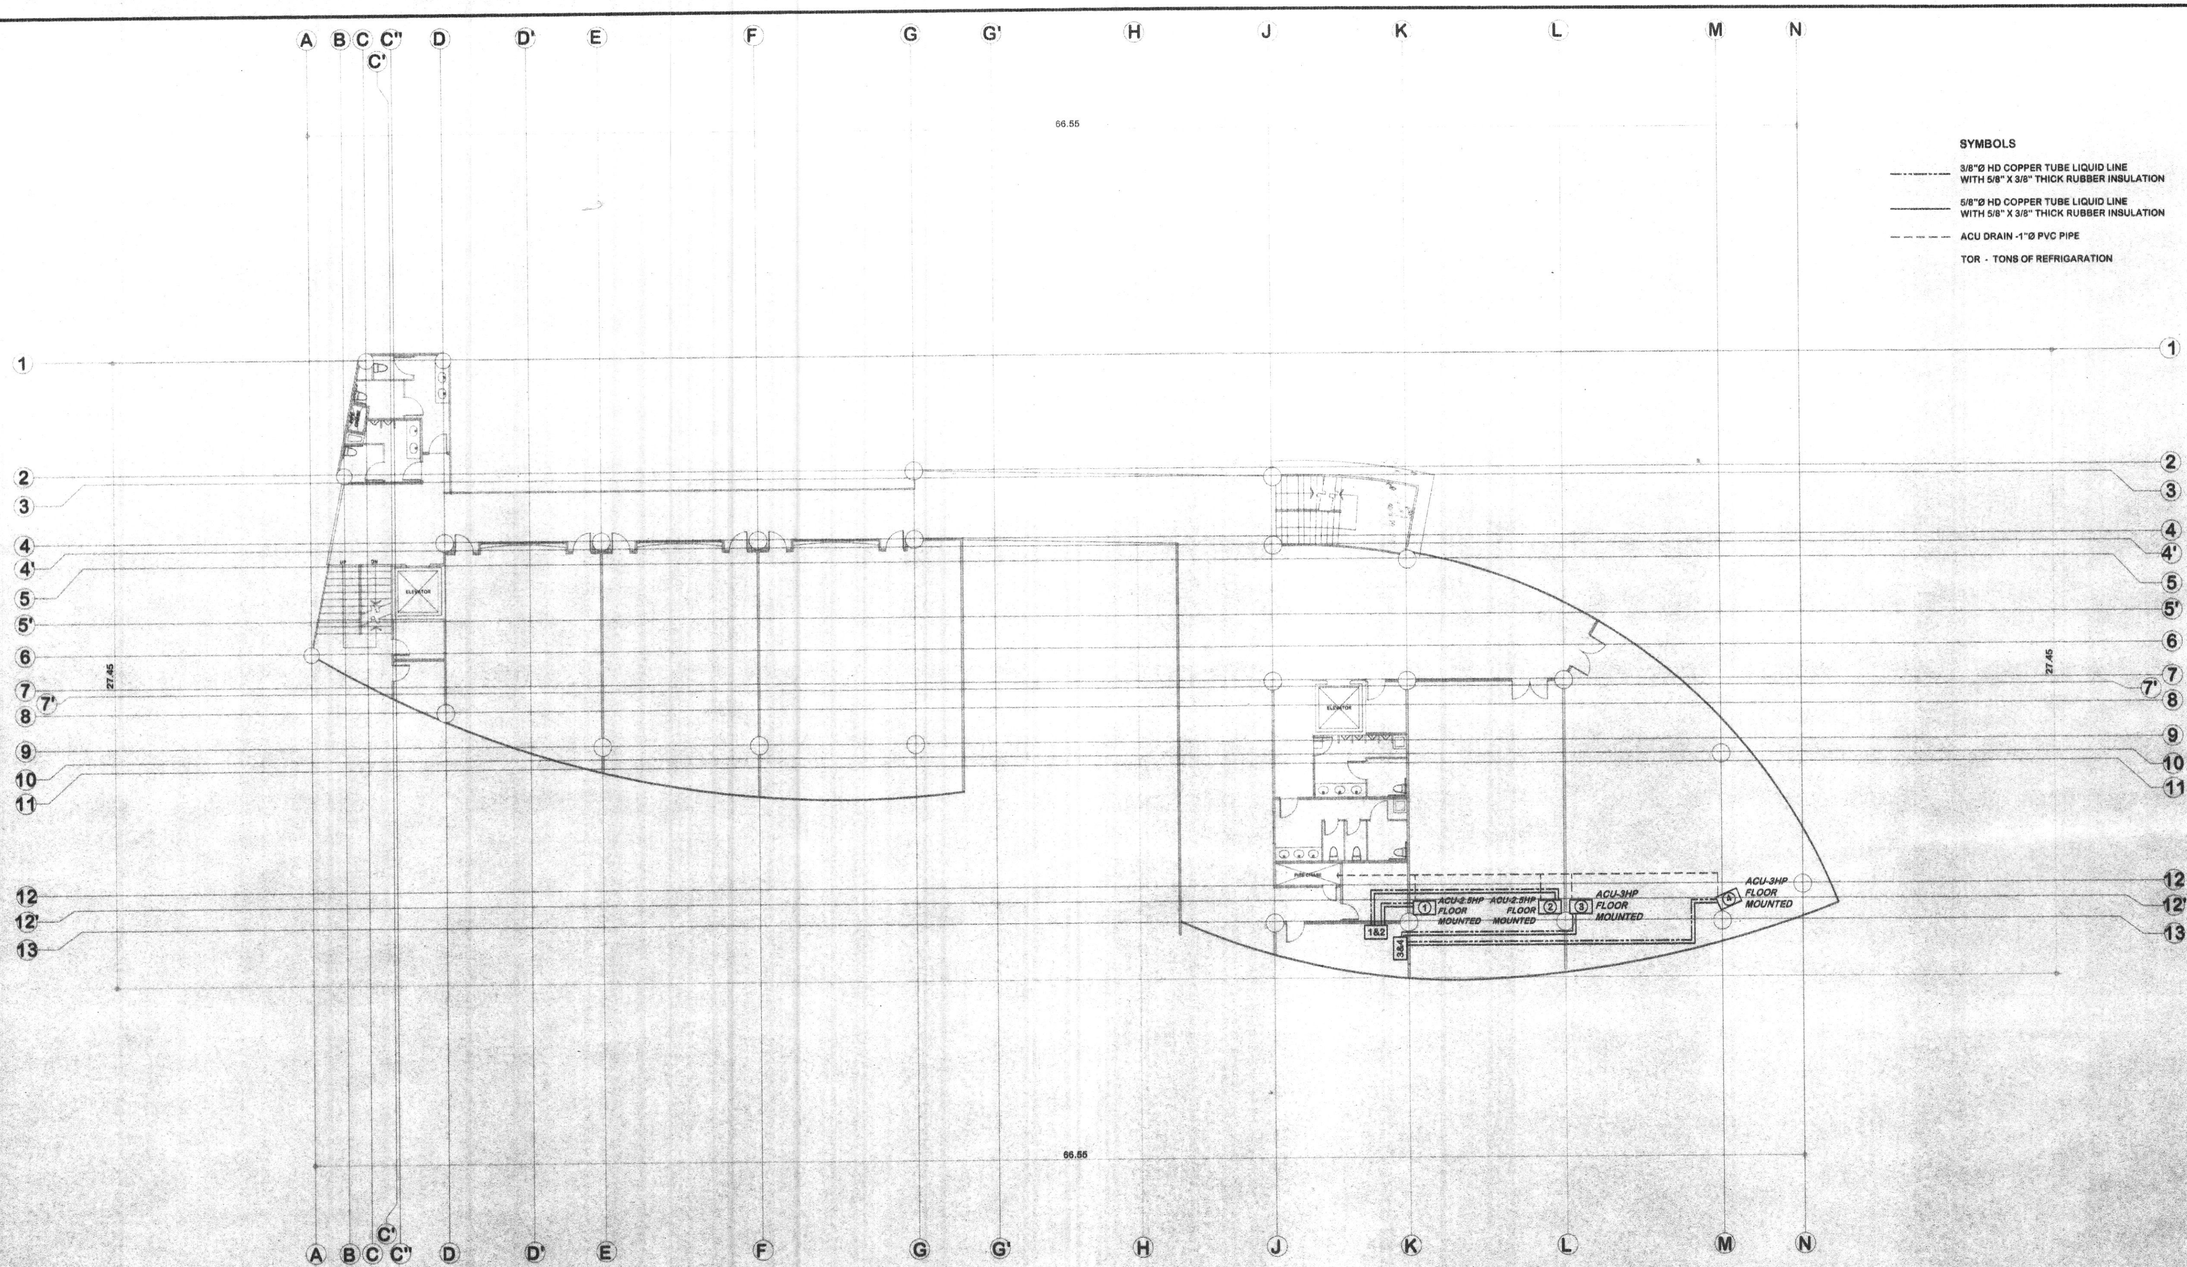

SEVENTH FLOOR ACU LAYOUT

SCALE 1:150M

REPUBLIC OF THE PHILIPPINES
MINDANAO UNIVERSITY OF SCIENCE & TECHNOLOGY

C.M. Recto Avenue, Lapasan 9000 Cagayan de Oro City
Tel. Nos. (088)22) 72-60-05 / (088) 856-1738 / 856-1739 Tele Fax (088) 856-4006
Web Site : www.mpsc.com.edu

PREPARED BY:

DR. ELISEO P. VILLANUEVA, Ph. D.
PROFESSIONAL MECHANICAL ENGINEER
PRC REG. NO. : 2 860 PTR NO. : 4054730
TIN : 131 431 377 DATE ISSUED: 01-26-15

PROJECT : **PROPOSED STUDENT CENTER & EDUCATION COMPLEX**
LOCATION: C.M. RECTO AVENUE LAPASAN, CAGAYAN DE ORO CITY
OWNER : MINDANAO UNIVERSITY OF SCIENCE AND TECHNOLOGY

RECOMMENDING APPROVAL :
ATTY. JONATHAN S. OCHE
DIRECTOR, ADMINISTRATION

APPROVED :
DR. RICARDO E. ROTORAS
MUST PRESIDENT

SHEET TITLE: MECHANICAL
SHEET CONTENTS :
SEVENTH FLOOR ACU LAYOUT

SHEET NO.
M19
M22
179
198

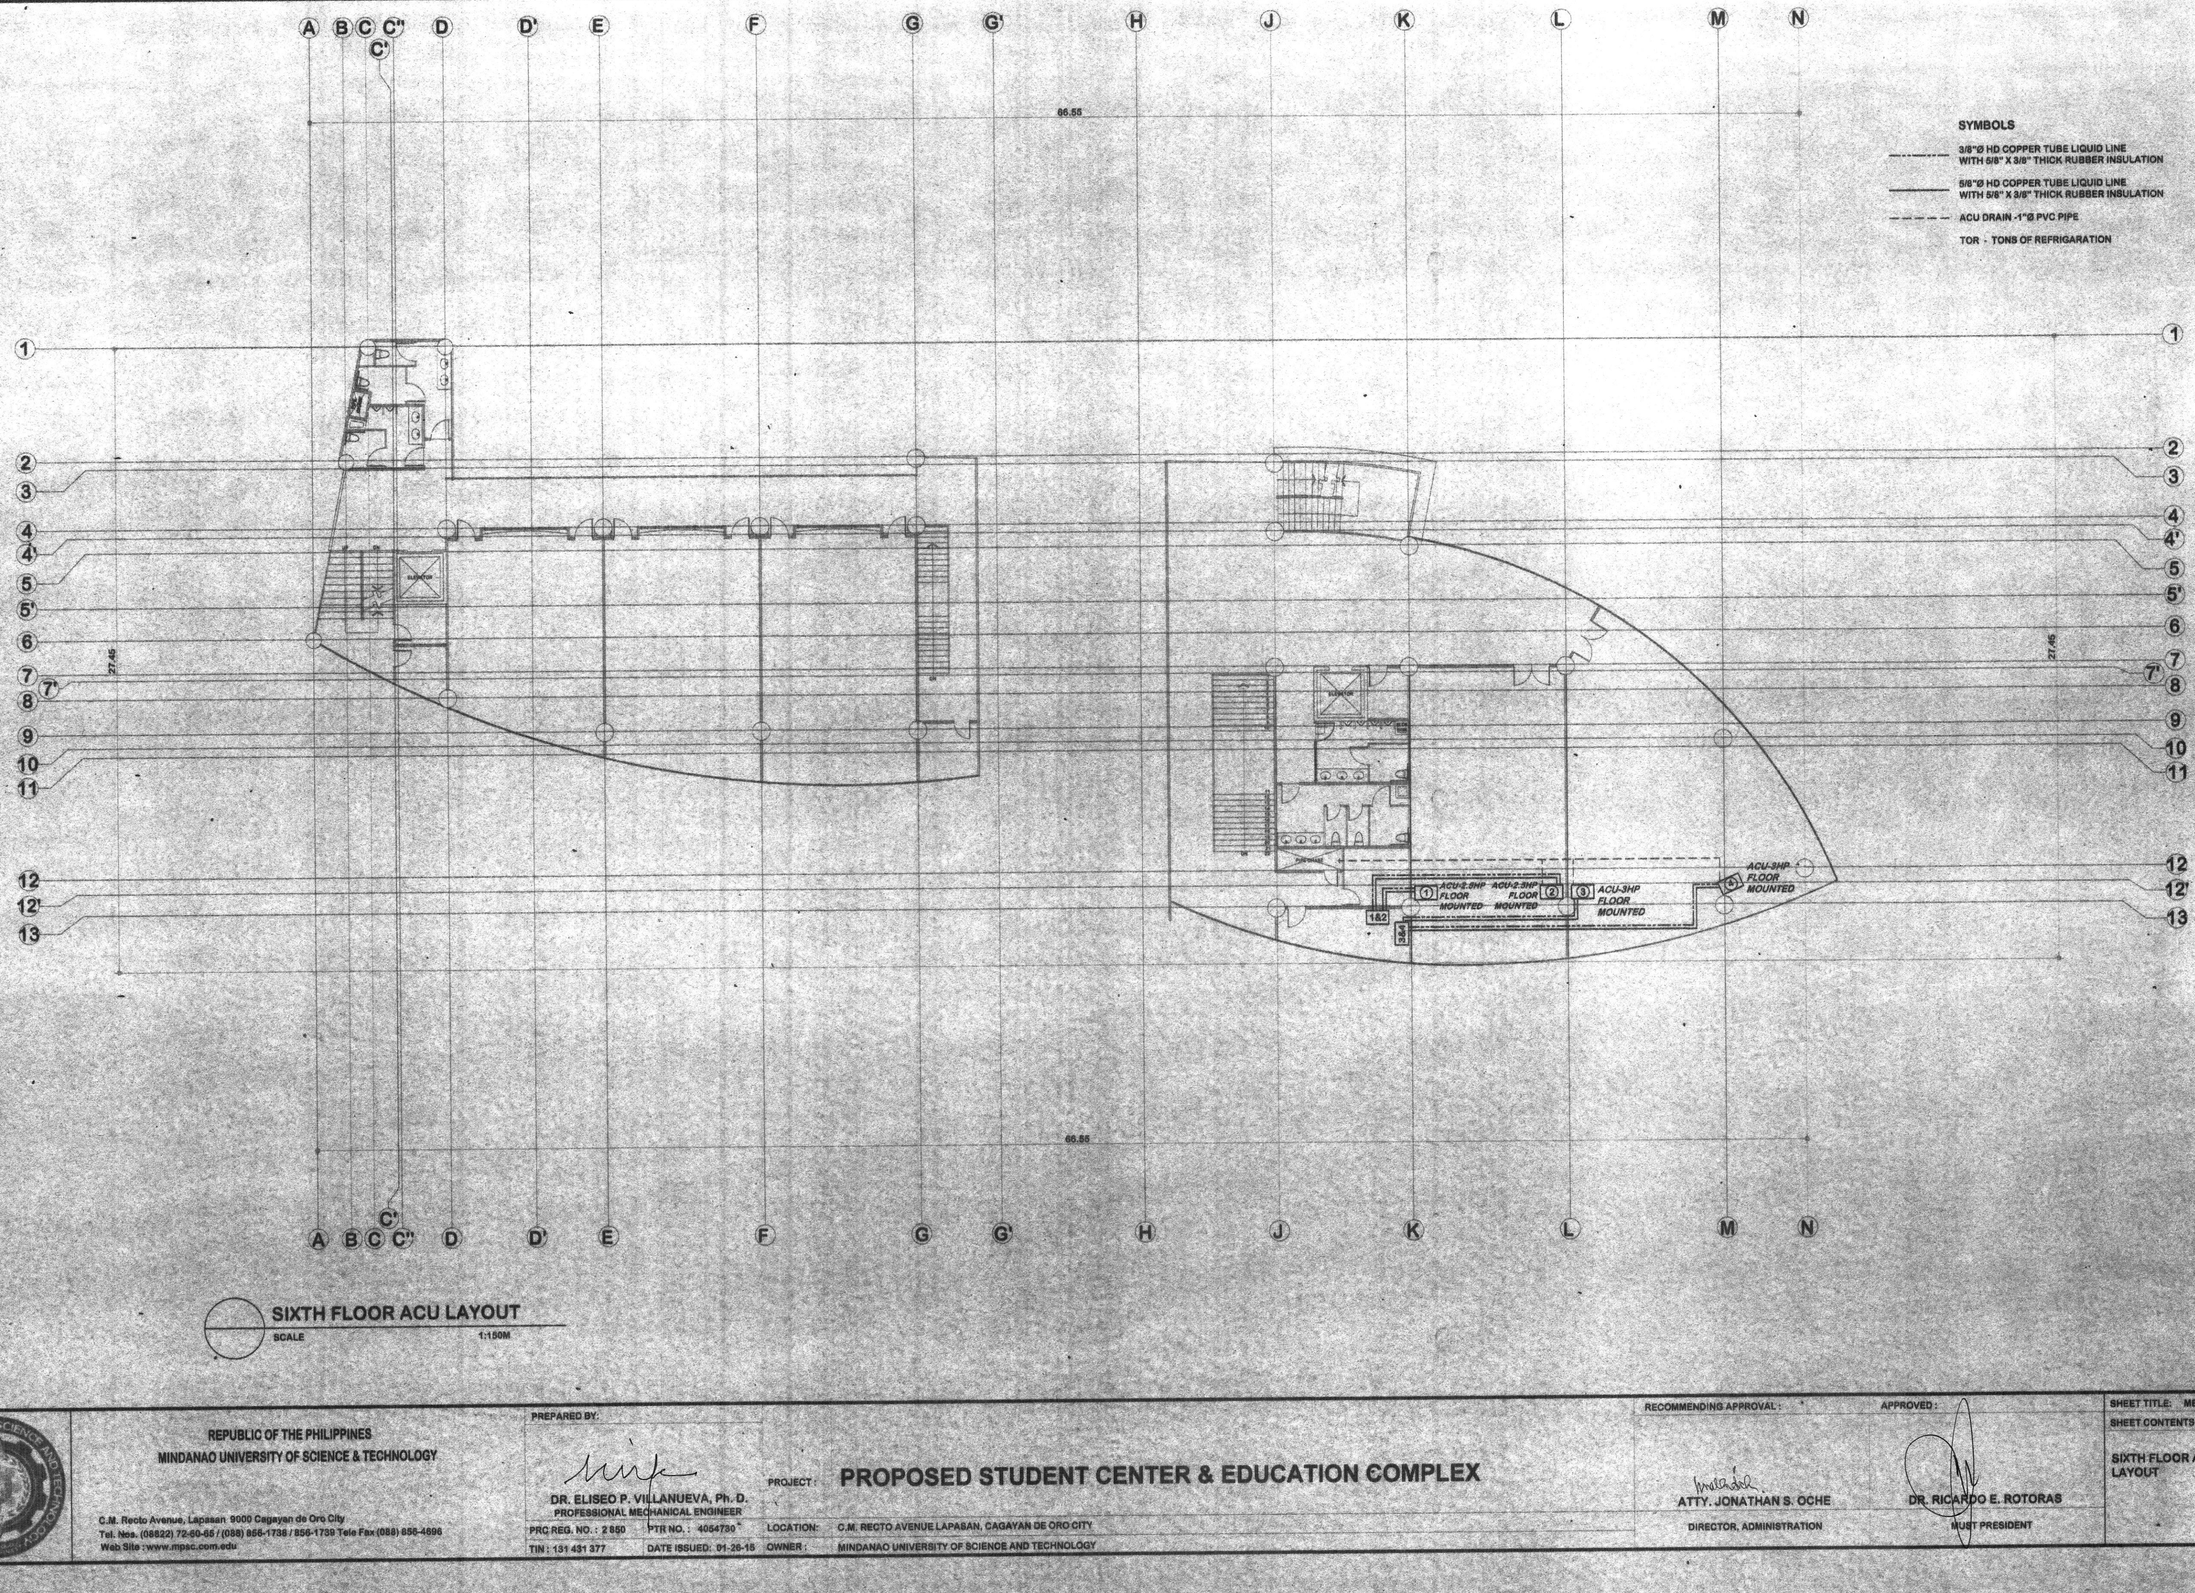

SIXTH FLOOR ACU LAYOUT

SCALE 1:150M

REPUBLIC OF THE PHILIPPINES
MINDANAO UNIVERSITY OF SCIENCE & TECHNOLOGY

C.M. Recto Avenue, Lapasan 9000 Cagayan de Oro City
Tel. Nos. (08822) 72-50-55 / (088) 856-1738 / 856-1739 Tele Fax (088) 856-4696
Web Site : www.mpac.com.edu

PREPARED BY:

DR. ELISEO P. VILLANUEVA, Ph. D.
PROFESSIONAL MECHANICAL ENGINEER
PRC REG. NO. : 2 850 | PTR NO. : 4054730 | TIN : 131 431 377 | DATE ISSUED: 01-26-18

PROJECT : **PROPOSED STUDENT CENTER & EDUCATION COMPLEX**

LOCATION: C.M. RECTO AVENUE LAPASAN, CAGAYAN DE ORO CITY
OWNER : MINDANAO UNIVERSITY OF SCIENCE AND TECHNOLOGY

RECOMMENDING APPROVAL :
ATTY. JONATHAN S. OCHE
DIRECTOR, ADMINISTRATION

APPROVED :
DR. RICARDO E. ROTORAS
MUST PRESIDENT

SHEET TITLE: MECHANICAL
SHEET CONTENTS :
SIXTH FLOOR ACU LAYOUT

SHEET NO.
M18
M22
173
198

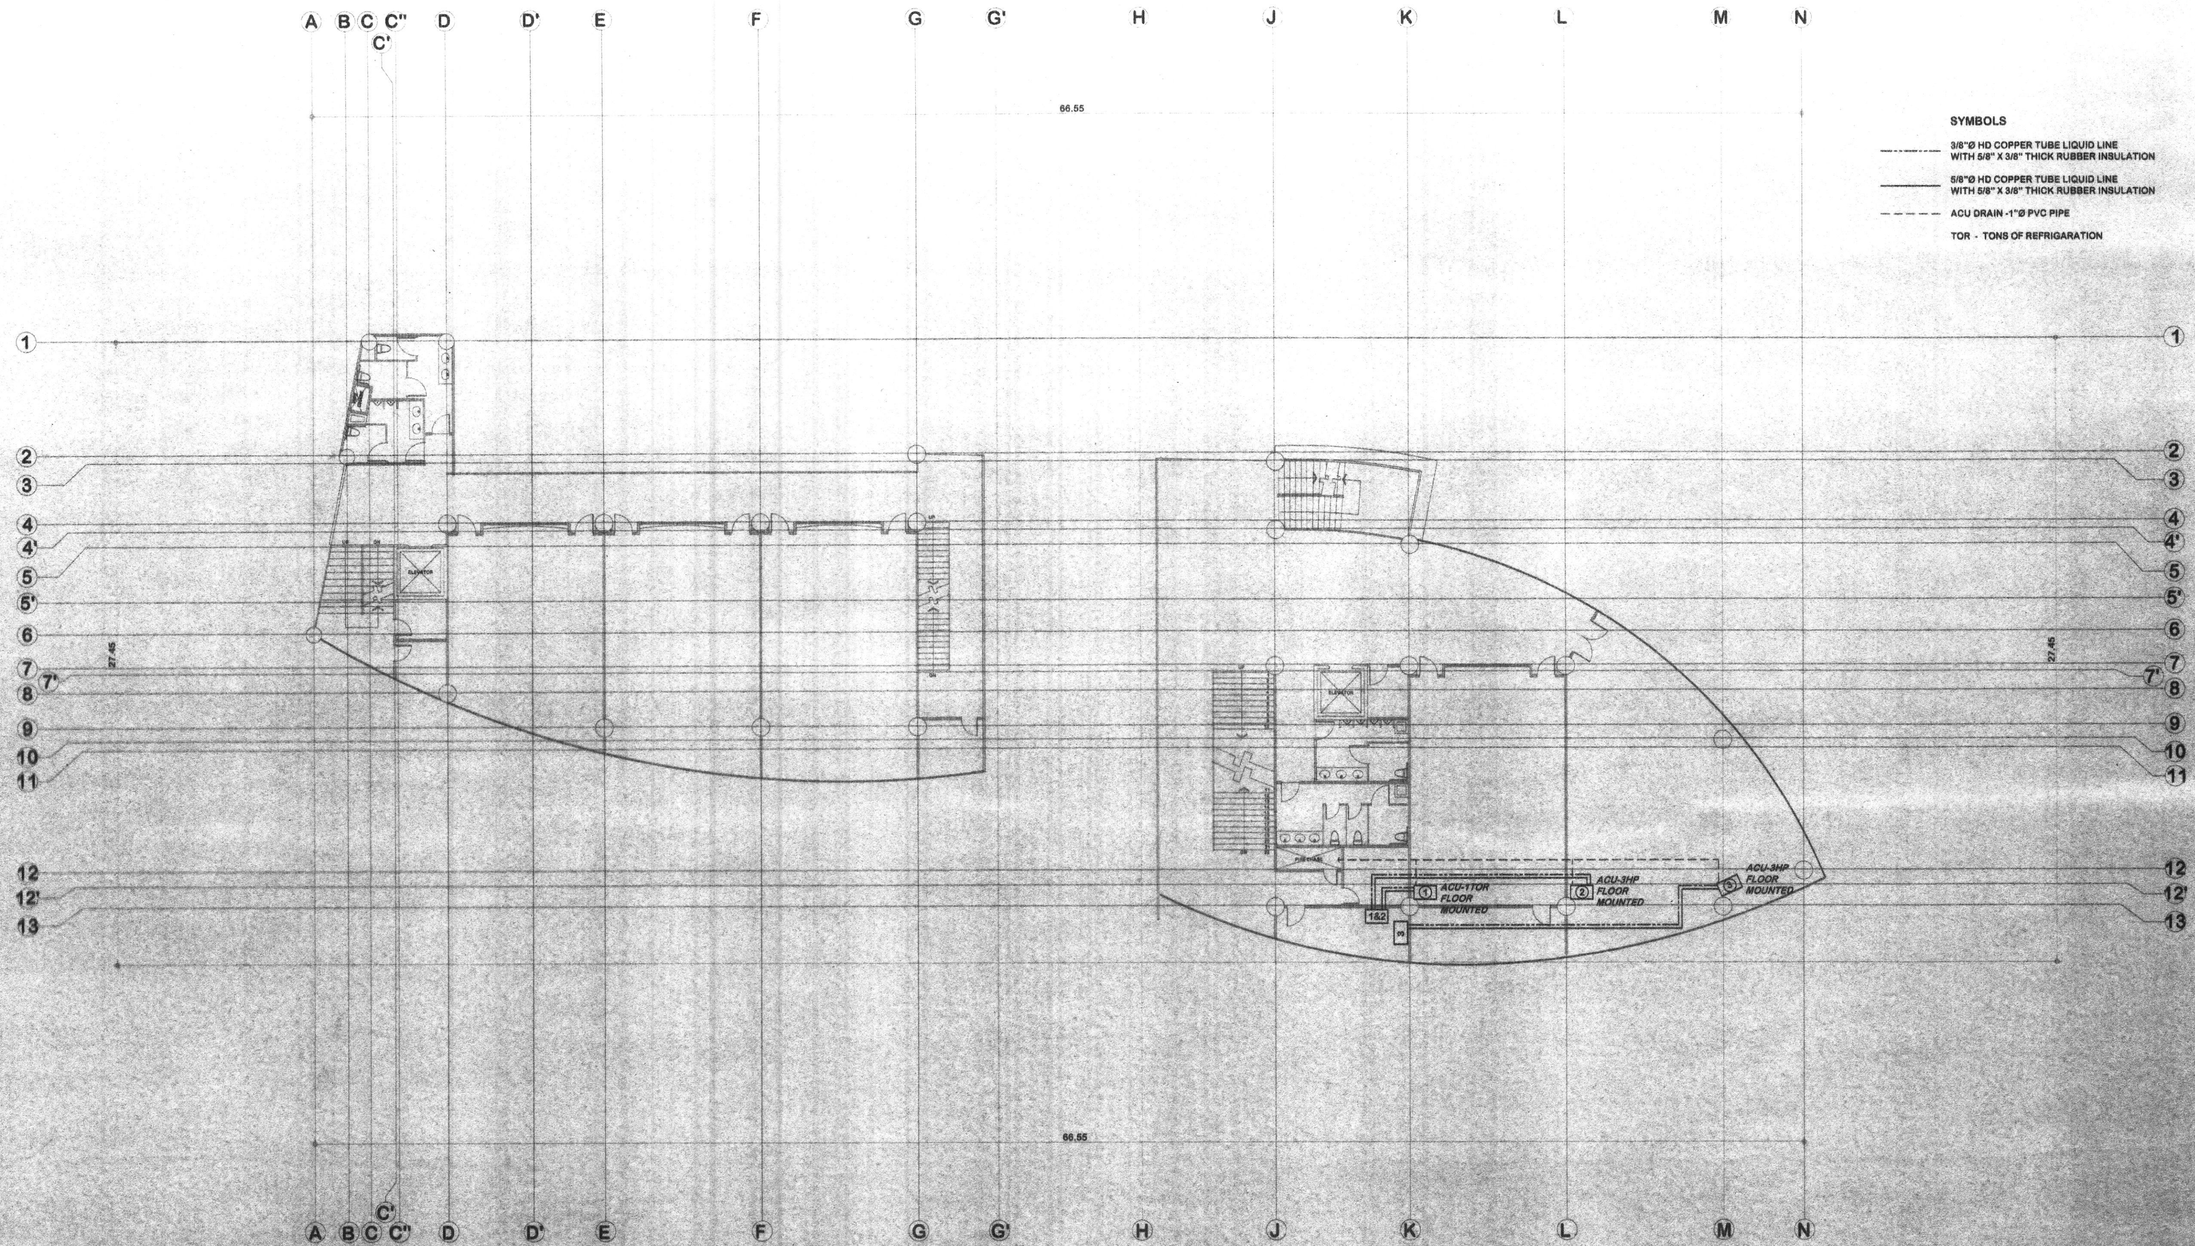

FIFTH FLOOR ACU LAYOUT

SCALE 1:150M

REPUBLIC OF THE PHILIPPINES
MINDANAO UNIVERSITY OF SCIENCE & TECHNOLOGY

C.M. Recto Avenue, Lapasan 9000 Cagayan de Oro City
Tel. Nos. (08822) 72-60-65 / (088) 856-1738 / 856-1739 Tele Fax (088) 856-4696
Web Site : www.mpsc.com.edu

PREPARED BY:

DR. ELISEO P. VILLANUEVA, Ph. D.
PROFESSIONAL MECHANICAL ENGINEER
PRC REG. NO.: 2 850 PTR NO. : 4054730
TIN : 131 431 377 DATE ISSUED: 01-26-15

PROJECT : **PROPOSED STUDENT CENTER & EDUCATION COMPLEX**

LOCATION: C.M. RECTO AVENUE LAPASAN, CAGAYAN DE ORO CITY
OWNER : MINDANAO UNIVERSITY OF SCIENCE AND TECHNOLOGY

RECOMMENDING APPROVAL :

ATTY. JONATHAN S. OCHE
DIRECTOR, ADMINISTRATION

APPROVED :

DR. RICARDO E. ROTORAS
MUST PRESIDENT

SHEET TITLE: MECHANICAL
SHEET CONTENTS :
FIFTH FLOOR ACU LAYOUT

SHEET NO.
M17
M22
172
198

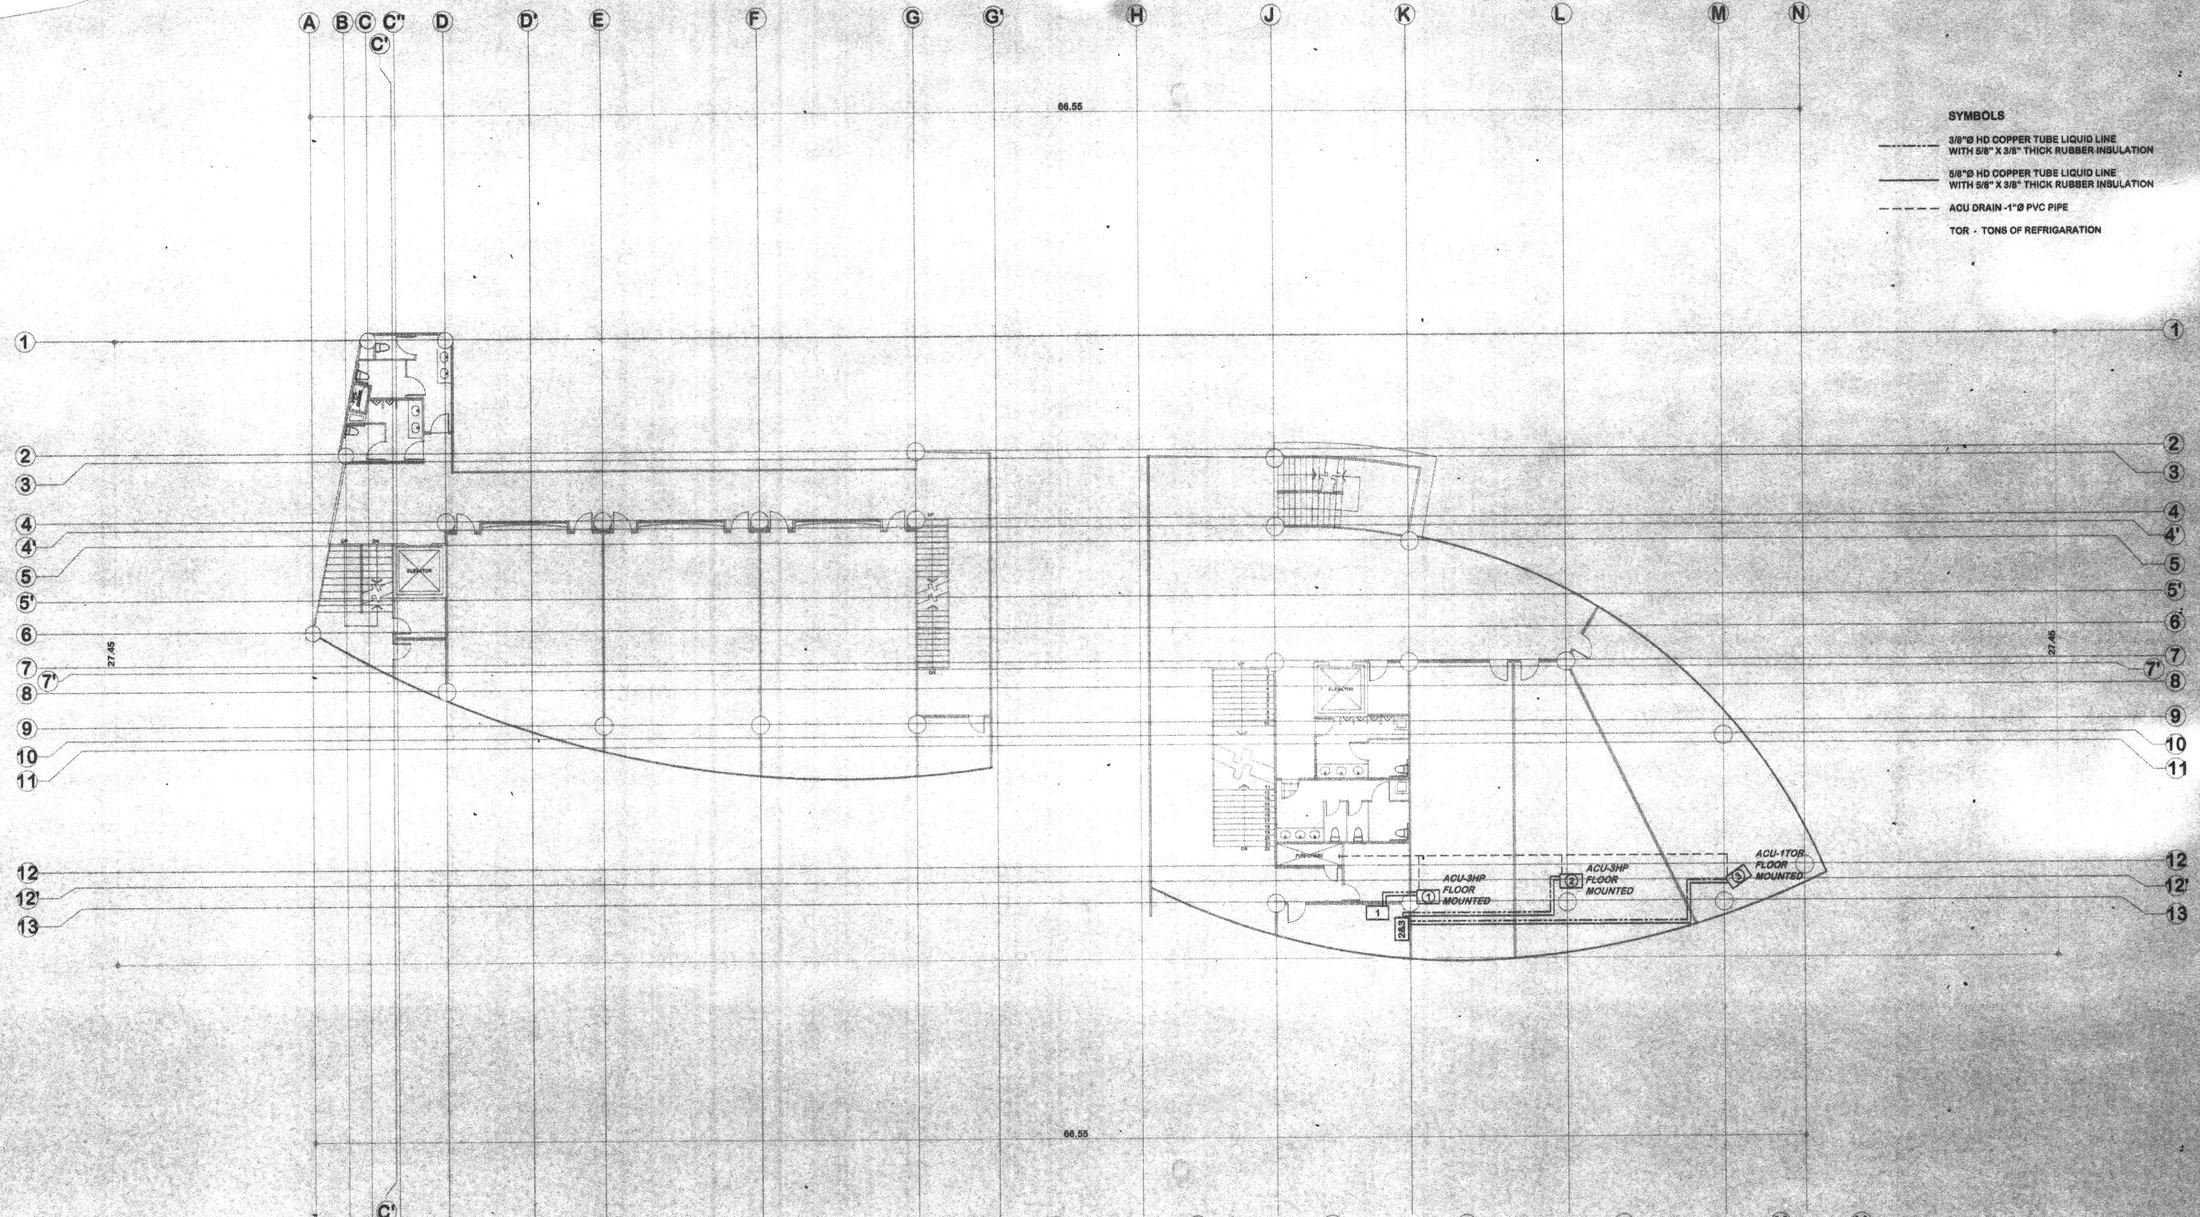

FOURTH FLOOR ACU LAYOUT

SCALE 1:150M

REPUBLIC OF THE PHILIPPINES
MINDANAO UNIVERSITY OF SCIENCE & TECHNOLOGY

C.M. Recto Avenue, Lapasan 9000 Cagayan de Oro City
Tel. Nos. (08822) 72-60-65 / (088) 856-1738 / 856-1739 Tele Fax (088) 856-4696
Web Site : www.mpsc.com.edu

PREPARED BY:

DR. ELISEO P. VILLANUEVA, Ph. D.
PROFESSIONAL MECHANICAL ENGINEER
PRC REG. NO. : 2 850 PTR NO. : 4064730
TIN : 131 431 377 DATE ISSUED: 01-26-15

PROJECT : **PROPOSED STUDENT CENTER & EDUCATION COMPLEX**

LOCATION: C.M. RECTO AVENUE LAPASAN, CAGAYAN DE ORO CITY
OWNER : MINDANAO UNIVERSITY OF SCIENCE AND TECHNOLOGY

RECOMMENDING APPROVAL :
ATTY. JONATHAN S. OCHE
DIRECTOR, ADMINISTRATION

APPROVED :
DR. RICARDO E. ROTORAS
MUST PRESIDENT

SHEET TITLE: MECHANICAL
SHEET CONTENTS :
FOURTH FLOOR ACU LAYOUT

SHEET NO.
M16
M22
171
198

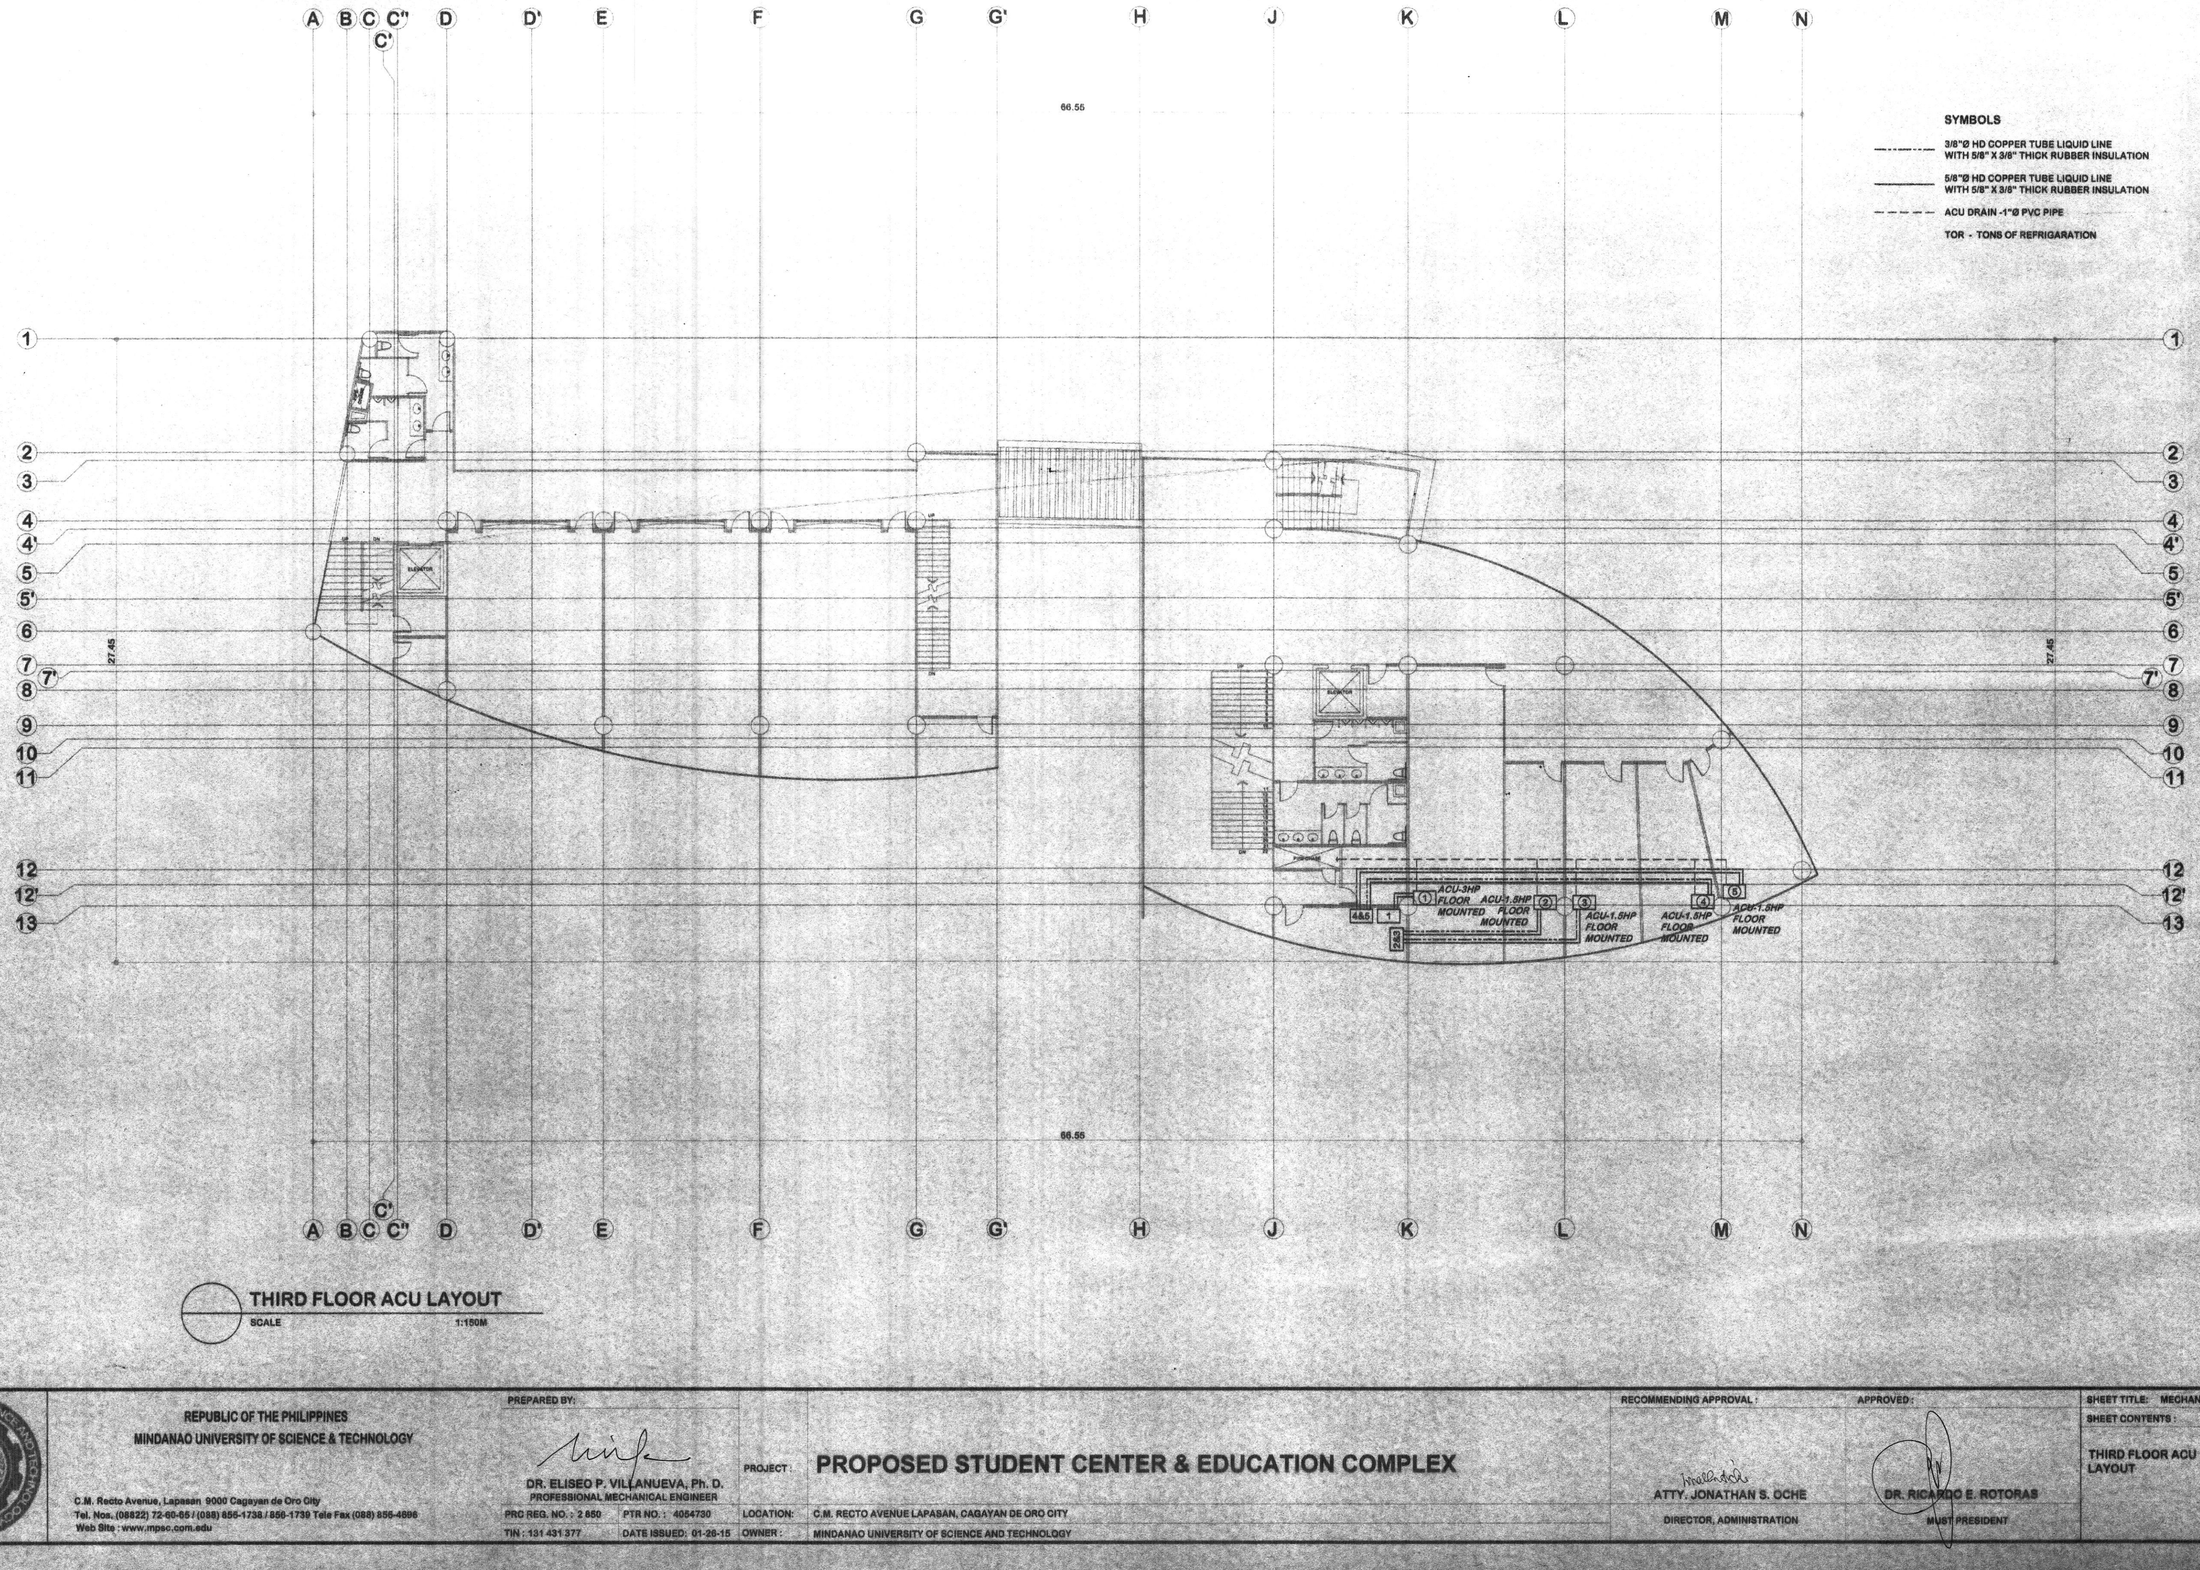

THIRD FLOOR ACU LAYOUT

SCALE 1:150M

REPUBLIC OF THE PHILIPPINES
MINDANAO UNIVERSITY OF SCIENCE & TECHNOLOGY

C.M. Recto Avenue, Lapasan 9000 Cagayan de Oro City
Tel. Nos. (08822) 72-60-65 / (088) 856-1738 / 856-1739 Tele Fax (088) 856-4886
Web Site : www.mpsc.com.edu

PREPARED BY:

DR. ELISEO P. VILLANUEVA, Ph. D.
PROFESSIONAL MECHANICAL ENGINEER
PRC REG. NO. : 2 850 PTR NO. : 4054730
TIN : 131 431 377 DATE ISSUED: 01-26-15

PROJECT : **PROPOSED STUDENT CENTER & EDUCATION COMPLEX**

LOCATION: C.M. RECTO AVENUE LAPASAN, CAGAYAN DE ORO CITY
OWNER : MINDANAO UNIVERSITY OF SCIENCE AND TECHNOLOGY

RECOMMENDING APPROVAL :

ATTY. JONATHAN S. OCHE
DIRECTOR, ADMINISTRATION

APPROVED :

DR. RICARDO E. ROTORAS
MUST PRESIDENT

SHEET TITLE: MECHANICAL
SHEET CONTENTS :
THIRD FLOOR ACU LAYOUT

SHEET NO.
M15
M22
110
198

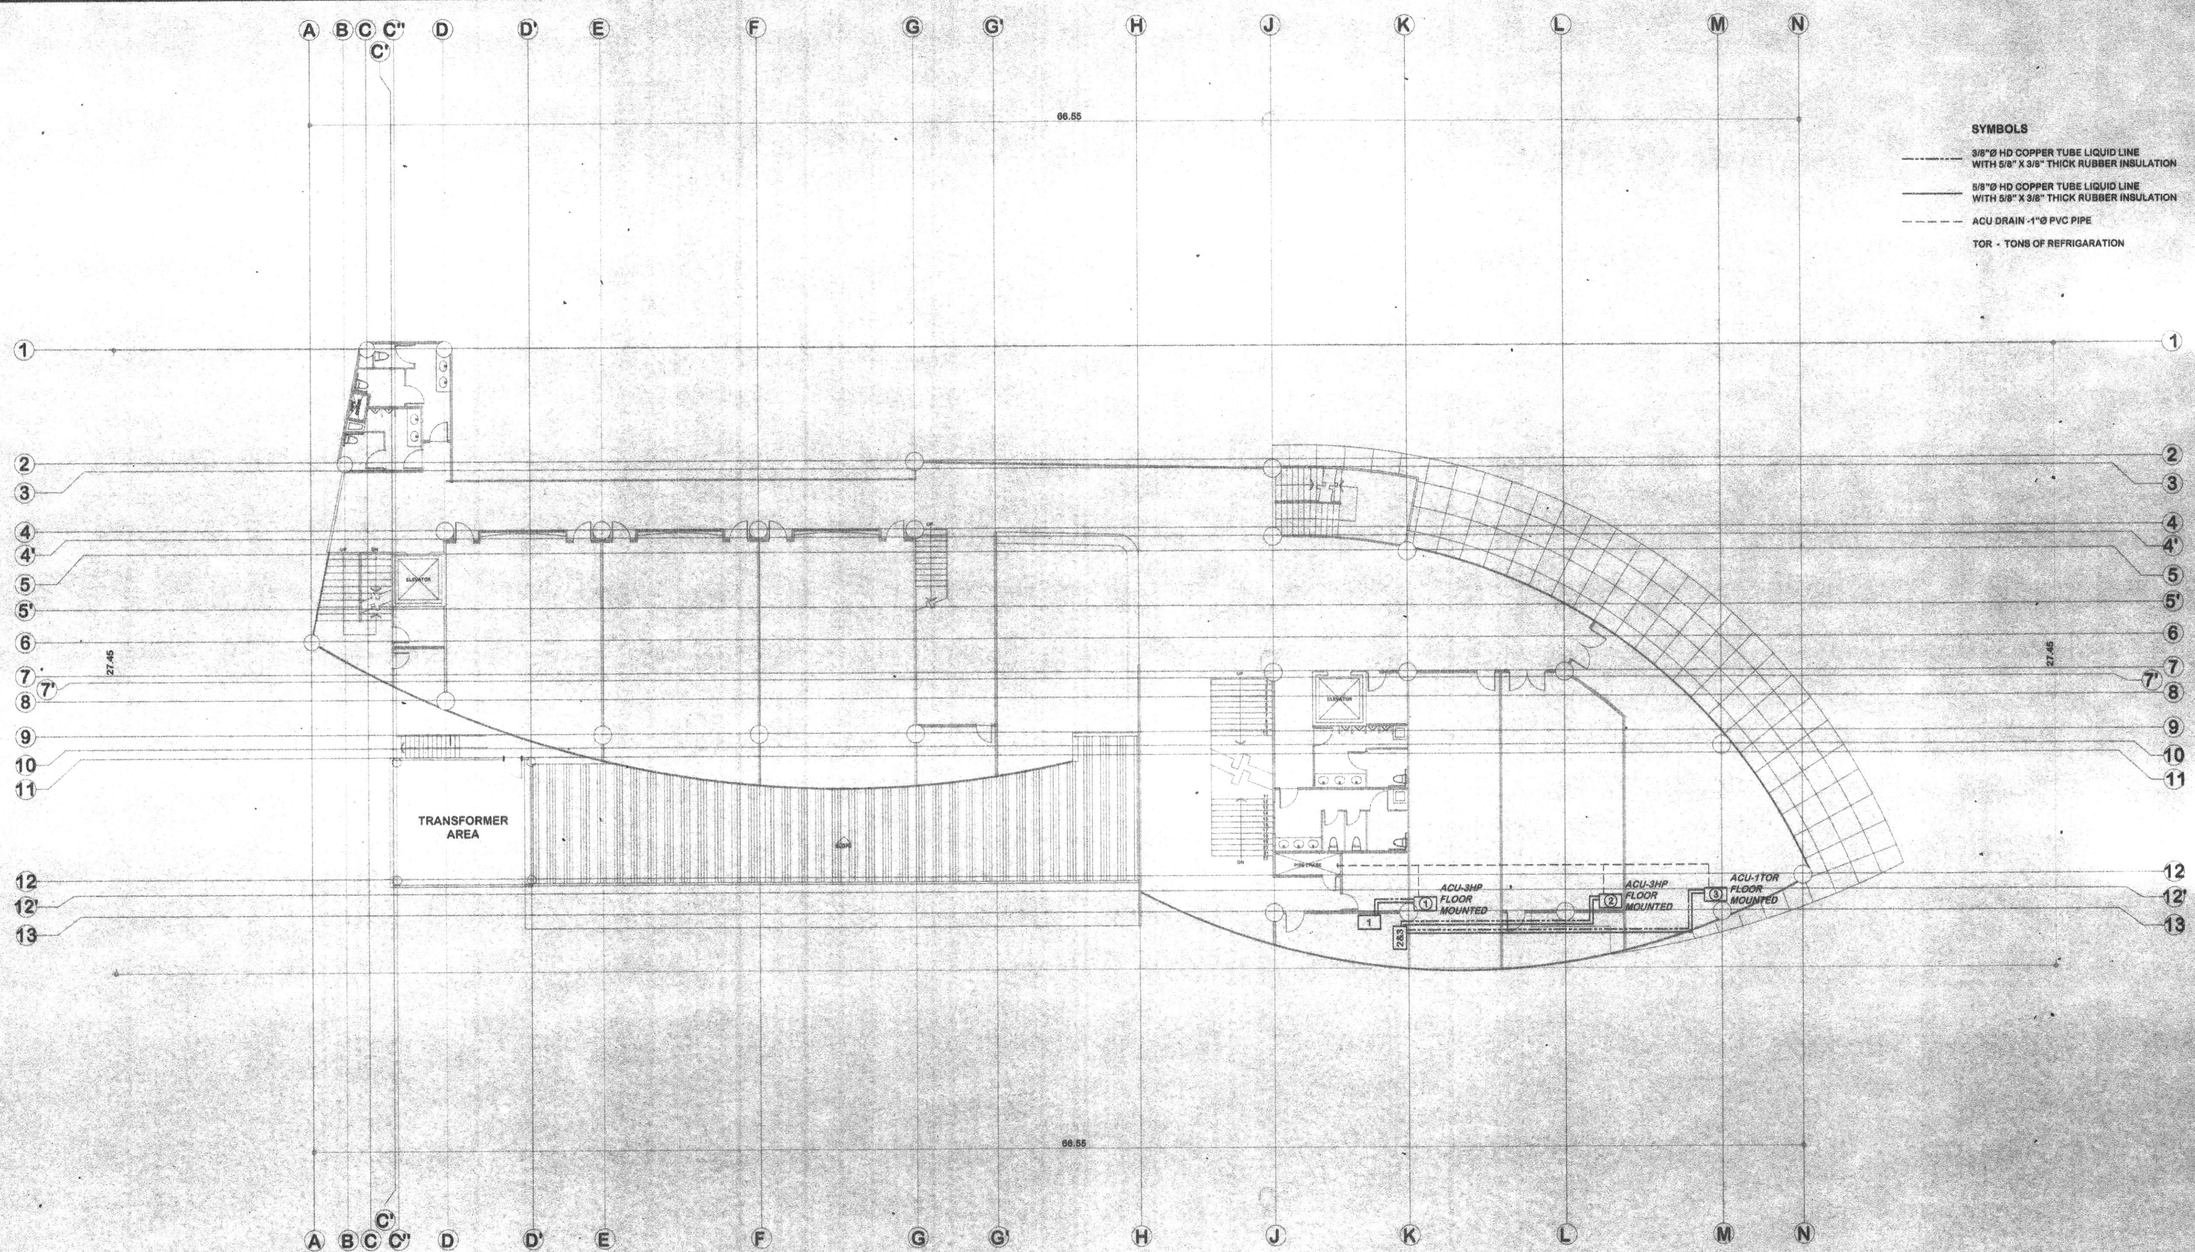

SECOND FLOOR ACU LAYOUT

SCALE 1:150M

REPUBLIC OF THE PHILIPPINES
MINDANAO UNIVERSITY OF SCIENCE & TECHNOLOGY

C.M. Recto Avenue, Lapasan 9000 Cagayan de Oro City
Tel. Nos. (08822) 72-60-65 / (086) 856-1738 / 856-1739 Tele Fax (088) 856-4696
Web Site : www.mpsc.com.edu

PREPARED BY:

DR. ELISEO P. VILLANUEVA, Ph. D.
PROFESSIONAL MECHANICAL ENGINEER
PRC REG. NO. : 2 850 | PTR NO. : 4054730
TIN : 131 431 577 | DATE ISSUED: 01-26-15

PROJECT : **PROPOSED STUDENT CENTER & EDUCATION COMPLEX**
LOCATION: C.M. RECTO AVENUE LAPASAN, CAGAYAN DE ORO CITY
OWNER : MINDANAO UNIVERSITY OF SCIENCE AND TECHNOLOGY

RECOMMENDING APPROVAL :
ATTY. JONATHAN S. OCHE
DIRECTOR, ADMINISTRATION

APPROVED :
DR. RICARDO E. ROTORAS
MUST PRESIDENT

SHEET TITLE: MECHANICAL
SHEET CONTENTS : SECOND FLOOR ACU LAYOUT
SHEET NO. M14 M22
169
198

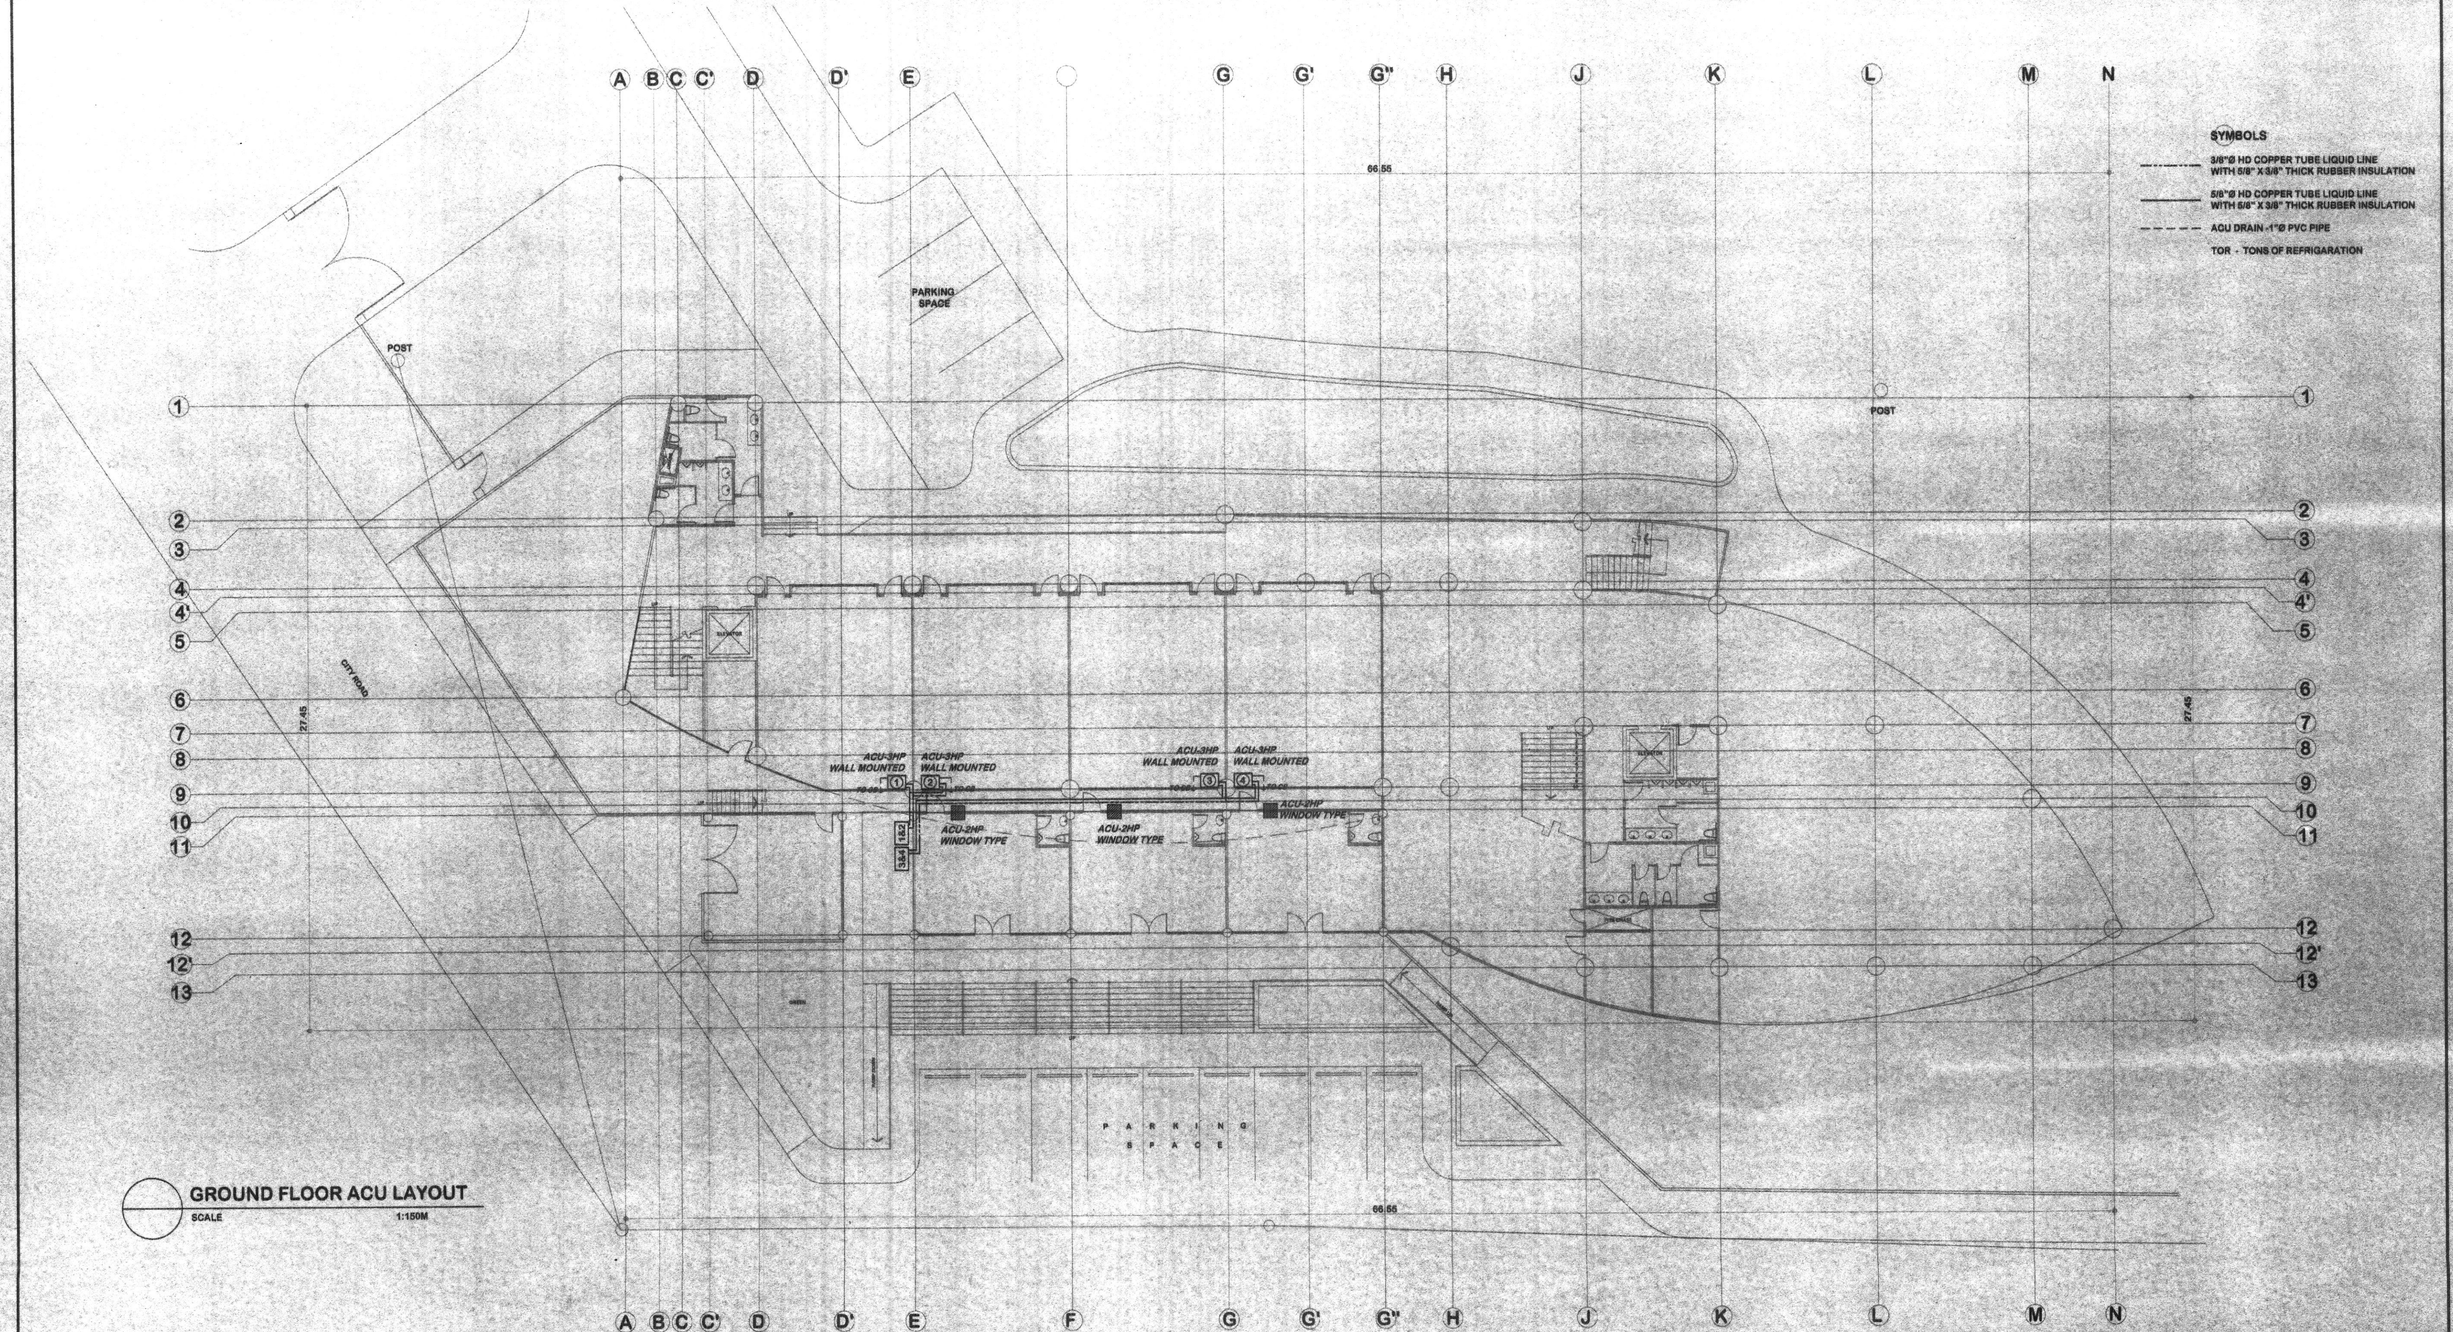

GROUND FLOOR ACU LAYOUT

SCALE 1:150M

REPUBLIC OF THE PHILIPPINES
MINDANAO UNIVERSITY OF SCIENCE & TECHNOLOGY

C.M. Recto Avenue, Lapasan 9000 Cagayan de Oro City
Tel. Nos. (08822) 72-60-65 / (088) 856-1738 / 856-1739 Tele Fax (088) 856-4696
Web Site : www.mpsc.com.edu

PREPARED BY:

DR. ELISEO P. VILLANUEVA, Ph. D.
PROFESSIONAL MECHANICAL ENGINEER

PRC REG. NO. : 2 850	PTR NO. : 4054730
TIN : 131 431 377	DATE ISSUED: 01-26-15

PROJECT : **PROPOSED STUDENT CENTER & EDUCATION COMPLEX**

LOCATION: C.M. RECTO AVENUE LAPASAN, CAGAYAN DE ORO CITY
OWNER : MINDANAO UNIVERSITY OF SCIENCE AND TECHNOLOGY

RECOMMENDING APPROVAL :

ATTY. JONATHAN S. OCHE
DIRECTOR, ADMINISTRATION

APPROVED :

DR. RICARDO E. ROTORAS
MUST PRESIDENT

SHEET TITLE: MECHANICAL	SHEET NO.
SHEET CONTENTS : GROUND FLOOR ACU LAYOUT	M13 M22 168 197