
FLOOR FINISHES	
MARK	DESCRIPTION
FF-1	600MM X 600MM HOMOGENOUS, TEXTURED SLIP RESISTANT FLOOR TILES. VERIFY ARCHITECT
FF-2	600MM X 600MM HOMOGENOUS GLAZED FLOOR TILES. VERIFY ARCHITECT
FF-3	600MM X 600MM CERAMIC FLOOR TILES. VERIFY ARCHITECT
FF-4	CLEAR CONCRETE HARDENER/DUSTPROOFER
FF-5	SMOOTH TROWELLED- FINISHED CONCRETE FLOOR.
FF-6	SAND WASHED FLOOR FINISH WITH RETARDER
FF-7	FOOD GRADE EPOXY COATING FLOOR FINISH (LIGHT GRAY COLOR. ARCHITECTS APPROVAL)
FF-8	PLAIN CEMENT, FINISH ACCORDING TO REQUIREMENTS OF WATERPROOFING MANUFACTURER. COORDINATE W/ APPROVED WATERPROOFING MANUFACTURER.

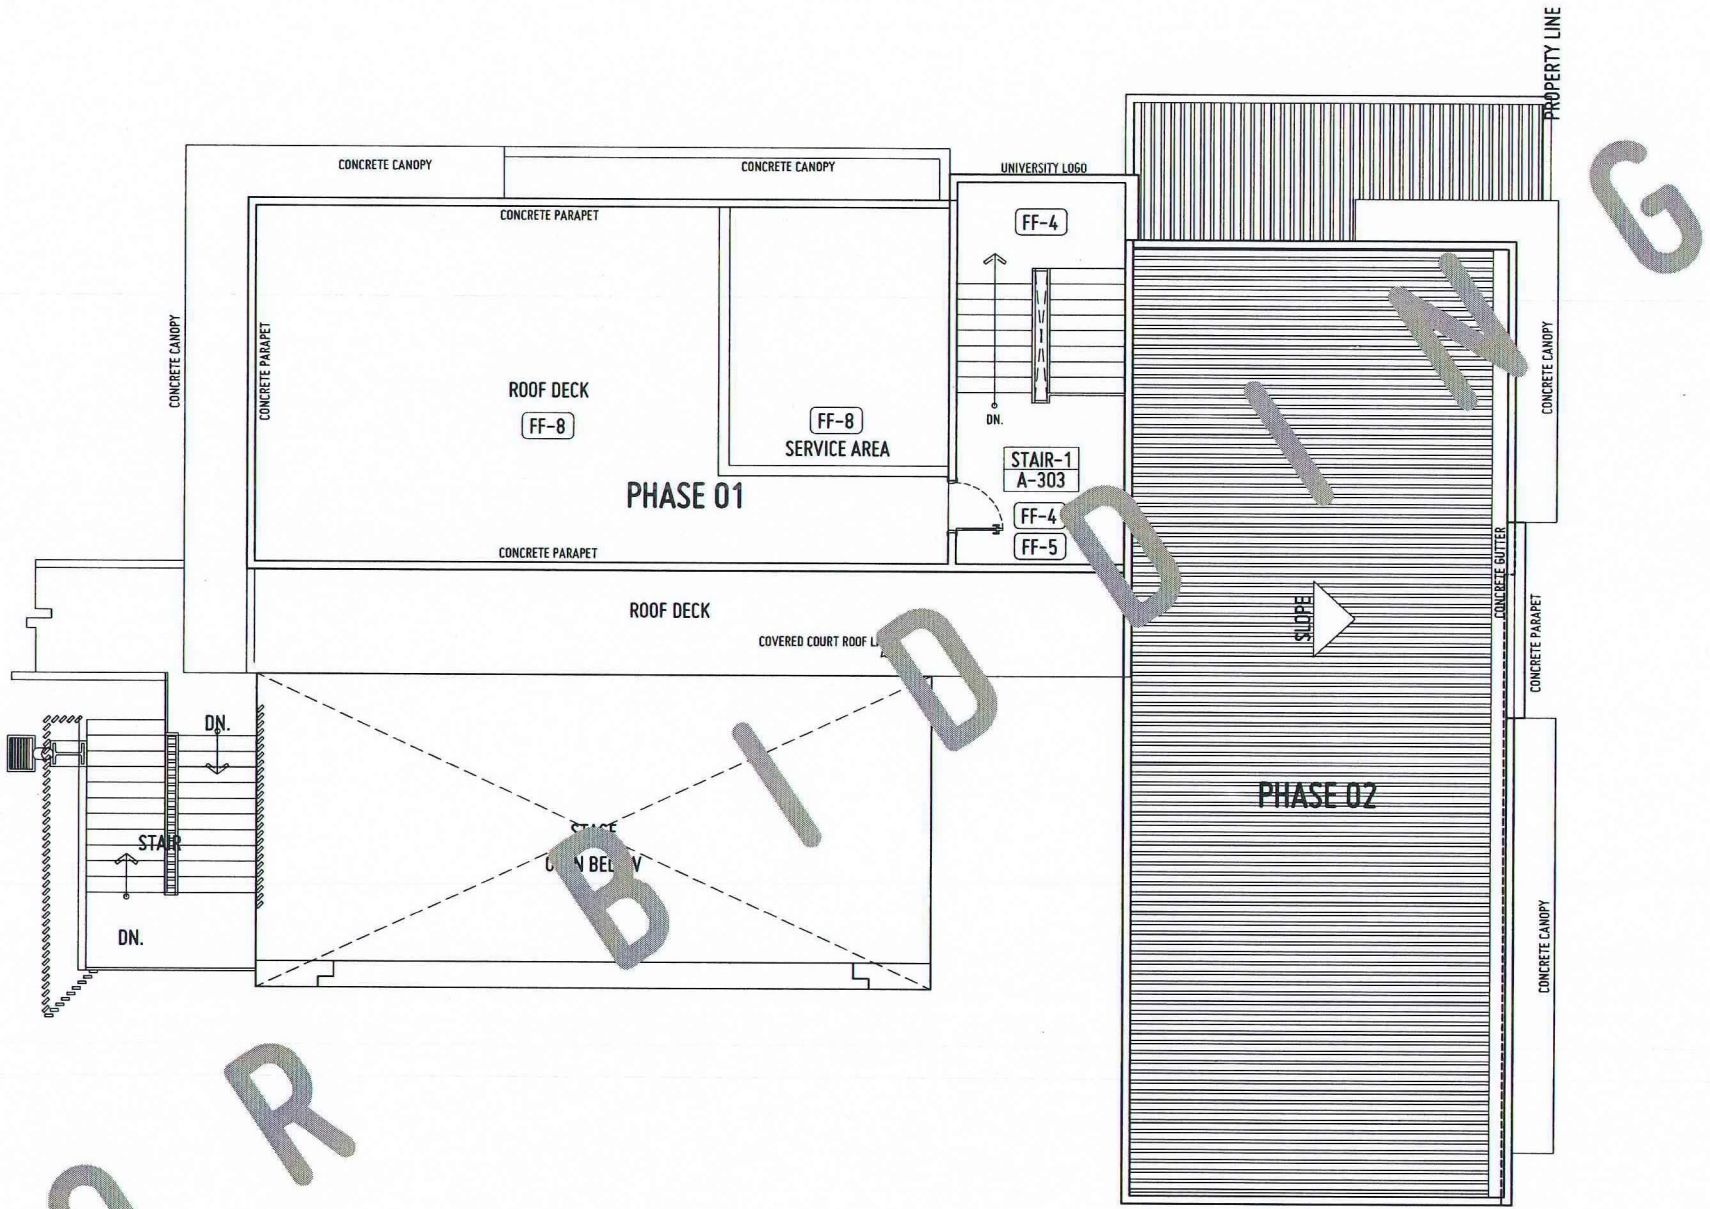

FOR BID

A 1 109

SECOND FLOOR PLAN-FLOOR FINISHES

SCALE 1:100 M.


REPUBLIC OF THE PHILIPPINES
UNIVERSITY OF SCIENCE AND TECHNOLOGY OF SOUTHERN PHILIPPINES
CAGAYAN DE ORO CAMPUS
INFRASTRUCTURE PLANNING AND FACILITY DEVELOPMENT UNIT
CLARO M. RECTO AVENUE, LAPASAN, CAGAYAN DE ORO CITY 9000
TELEPHONE # (088)22 72-60-65 / (088) 856-1738 / 856-1739 | TELE FAX (088) 856-4696
WEBSITE: www.ustp.edu.ph

ROBERT KEEN B. OMPOC
ARCHITECT
PRC NO. 0038305 | PTR NO. 4907074-B
DATE: 02-16-2026
TIN: 739-360-212-000 | PLACE: CDOC

PROJECT	PROVISION FUNDING FOR CONSTRUCTION OF MULTI-PURPOSE BUILDING
LOCATION	USTP JASAAN CAMPUS, UPPER JASAAN, MISAMIS ORIENTAL
OWNER	UNIVERSITY OF SCIENCE & TECHNOLOGY OF SOUTHERN PHILIPPINES

RECOMMENDING APPROVAL:	RECOMMENDING APPROVAL:	APPROVED BY:	SHEET CONTENTS:	DRAWN BY:
ENGR. GRACE C. BABA	ATTY. JONATHAN S. OCHE	AMBROSIO B. CULTURA II, PH.D		-
DIRECTOR, INFRASTRUCTURE PLANNING & FACILITY DEVELOPMENT OFFICE	VP FOR ADMINISTRATION & LEGAL AFFAIRS	PRESIDENT, USTP SYSTEM		DATE DRAWN: -
				FNT:

A-109

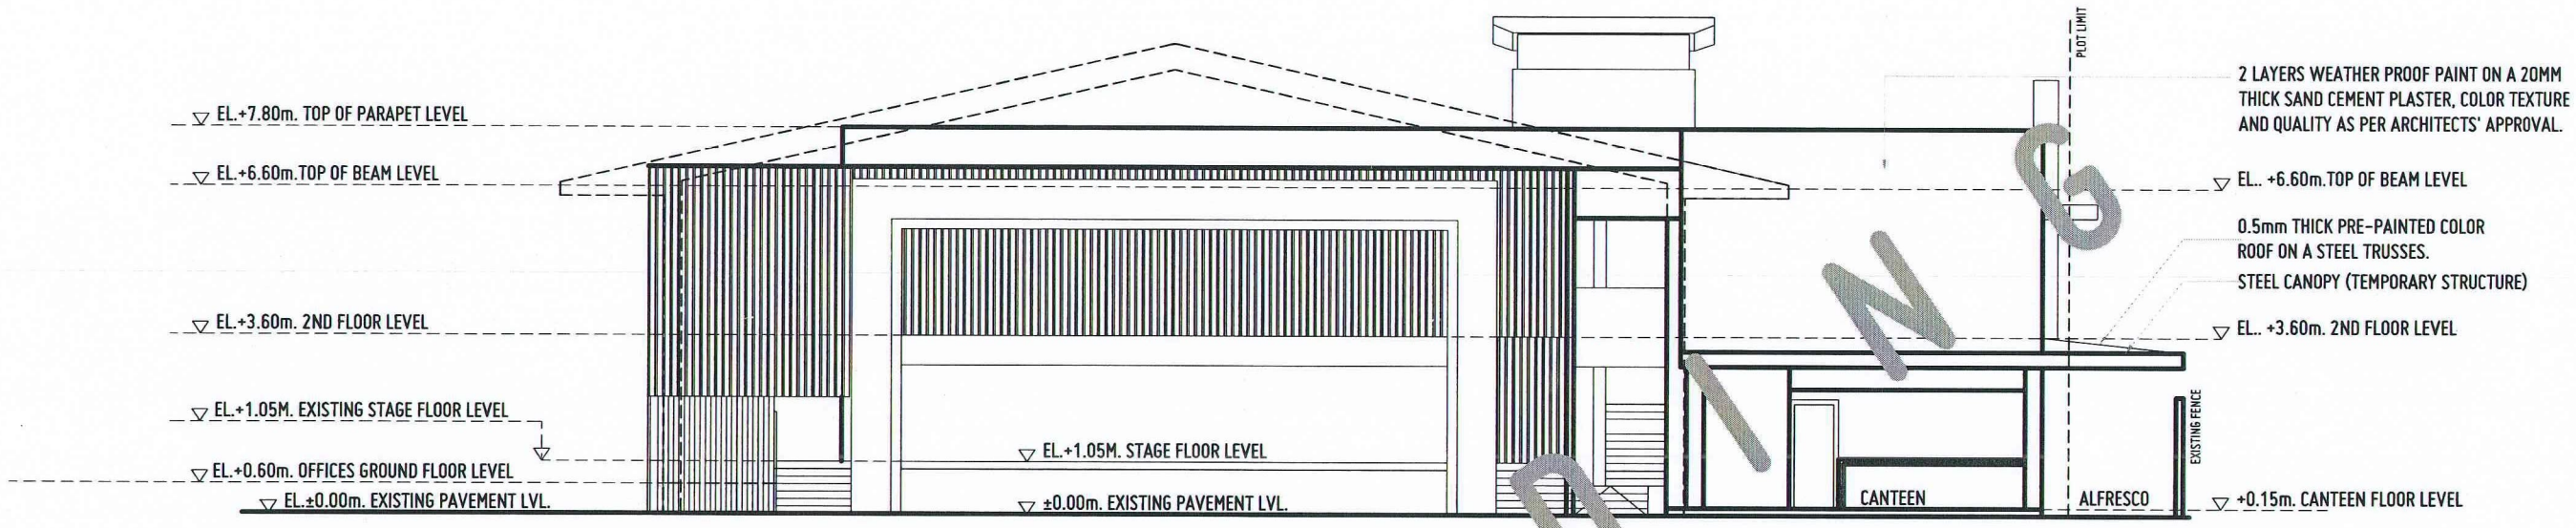

A 1 201

FRONT ELEVATION

SCALE 1:100 M.



A 2 201

RIGHT SIDE ELEVATION

SCALE 1:100 M.

FOR BIDDING

USTP

REPUBLIC OF THE PHILIPPINES
UNIVERSITY OF SCIENCE AND TECHNOLOGY OF SOUTHERN PHILIPPINES
CAGAYAN DE ORO CAMPUS
INFRASTRUCTURE PLANNING AND FACILITY DEVELOPMENT UNIT
CLARO M. RECTO AVENUE, LAPASAN, CAGAYAN DE ORO CITY 9000
TELEPHONE # (088)22 72-60-65 / (088) 856-1738 / 856-1739 | TELE FAX (088) 856-4696
WEBSITE: www.ustp.edu.ph

ROBERT KEEN B. OMPOC
ARCHITECT
PRC NO. 0033305 | PTR NO. 4907074-B
DATE: 02-16-2026
TIN: 739-360-212-000 | PLACE: CDOC

PROJECT	PROVISION FUNDING FOR CONSTRUCTION OF MULTI-PURPOSE BUILDING
LOCATION	USTP JASAAN CAMPUS, UPPER JASAAN, MISAMIS ORIENTAL
OWNER	UNIVERSITY OF SCIENCE & TECHNOLOGY OF SOUTHERN PHILIPPINES

RECOMMENDING APPROVAL:
ENGR. GRACE C. BABA
DIRECTOR, INFRASTRUCTURE PLANNING & FACILITY DEVELOPMENT OFFICE


RECOMMENDING APPROVAL:
ATTY. JONATHAN S. OCHE
VP FOR ADMINISTRATION & LEGAL AFFAIRS

APPROVED BY:
AMBROSIO B. CULTURA II, PH.D
PRESIDENT, USTP SYSTEM

SHEET CONTENTS:

DRAWN BY: -
DATE DRAWN: -
FNT:


A-201

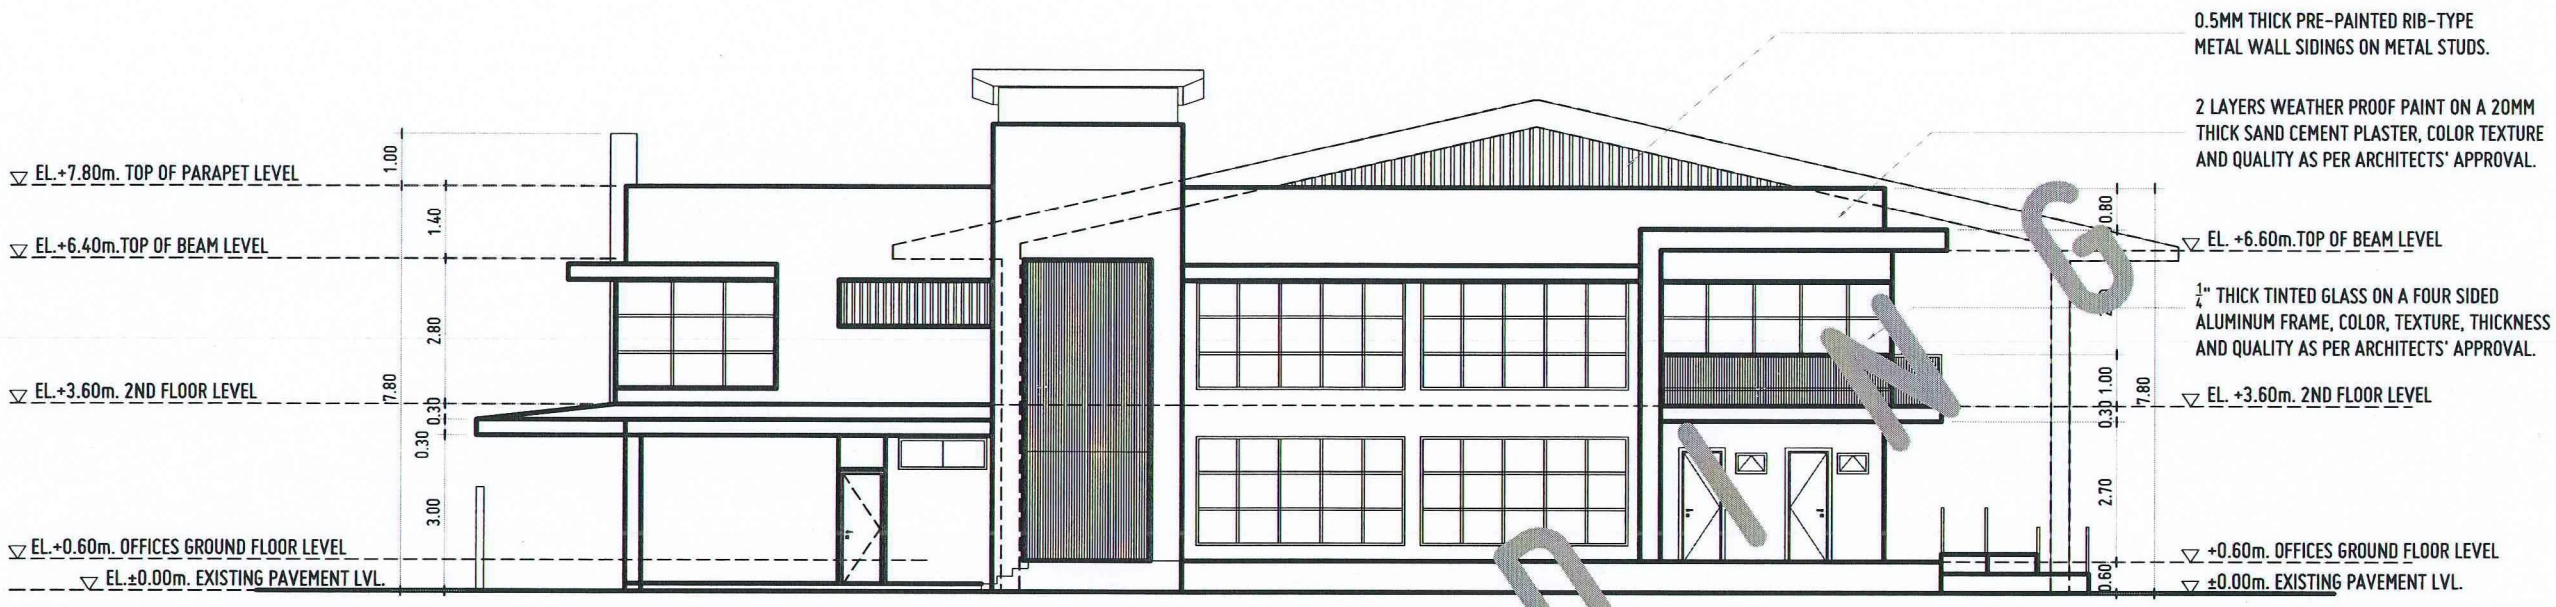

A / 1 202

REAR ELEVATION

SCALE 1:100 M.

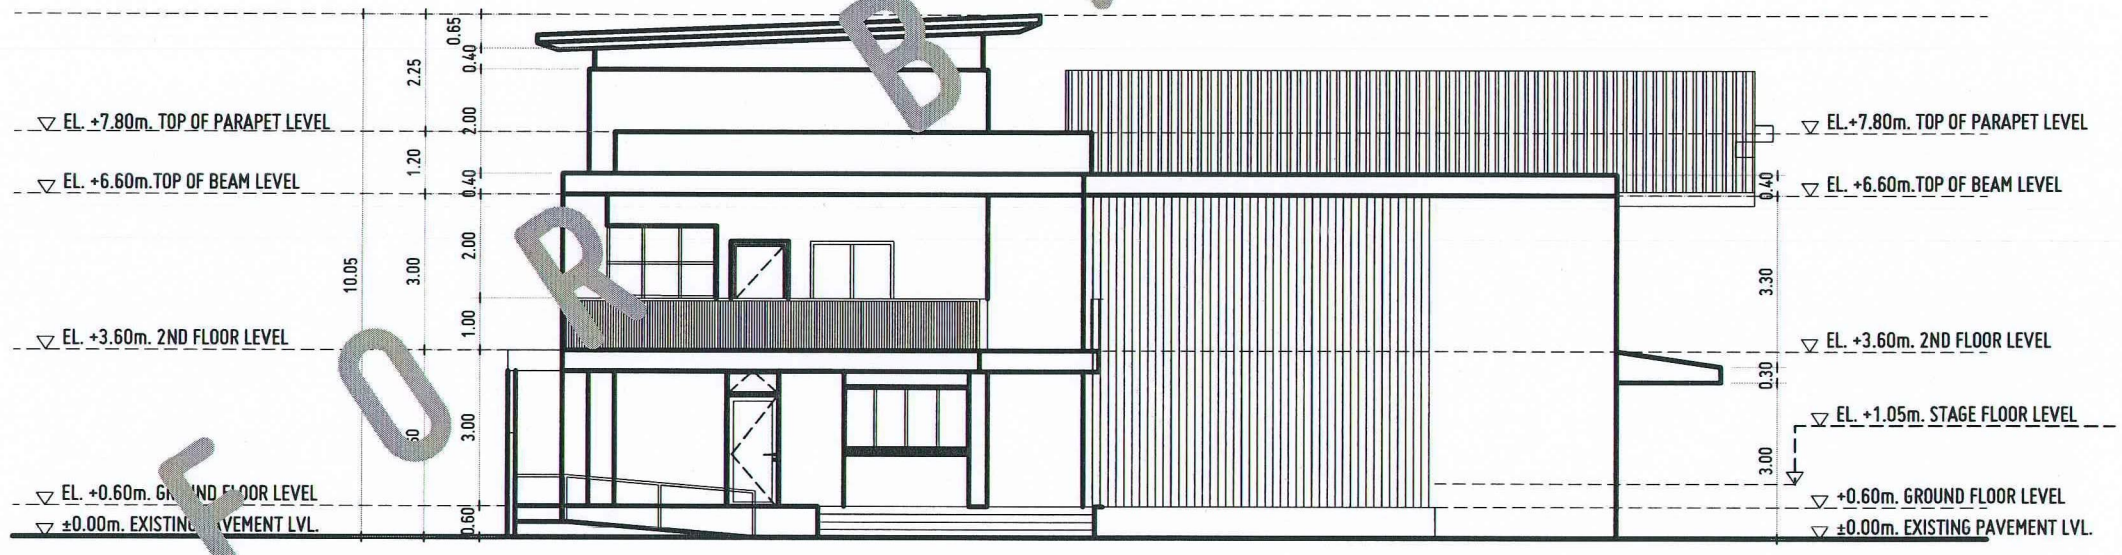

A / 2 202

LEFT SIDE ELEVATION

SCALE 1:100 M.

FOR BIDDING


REPUBLIC OF THE PHILIPPINES
UNIVERSITY OF SCIENCE AND TECHNOLOGY OF SOUTHERN PHILIPPINES
CAGAYAN DE ORO CAMPUS
INFRASTRUCTURE PLANNING AND FACILITY DEVELOPMENT UNIT
CLARO M. RECTO AVENUE, LAPASAN, CAGAYAN DE ORO CITY 9000
TELEPHONE # (088)22 72-60-65 / (088) 856-1738 / 856-1739 | TELE FAX (088) 856-4695
WEBSITE: www.ustp.edu.ph

ROBERT KEEN B. OMPOC
ARCHITECT
PRC NO. 0033305 | PTR NO. 4907074-B
DATE: 02-16-2026
TIN: 739-360-212-000 | PLACE: CDOC

PROJECT: PROVISION FUNDING FOR CONSTRUCTION OF MULTI-PURPOSE BUILDING
LOCATION: USTP JASAAN CAMPUS, UPPER JASAAN, MISAMIS ORIENTAL
OWNER: UNIVERSITY OF SCIENCE & TECHNOLOGY OF SOUTHERN PHILIPPINES

RECOMMENDING APPROVAL:	RECOMMENDING APPROVAL:	APPROVED BY:	SHEET CONTENTS:	DRAWN BY:
ENGR. GRACE C. BABA	ATTY. JONATHAN S. OCHE	AMBROSIO B. FULTURA II, PH.D		-
DIRECTOR, INFRASTRUCTURE PLANNING & FACILITY DEVELOPMENT OFFICE	VP FOR ADMINISTRATION & LEGAL AFFAIRS	PRESIDENT, USTP SYSTEM		DATE DRAWN: -
				FNT:


A-202

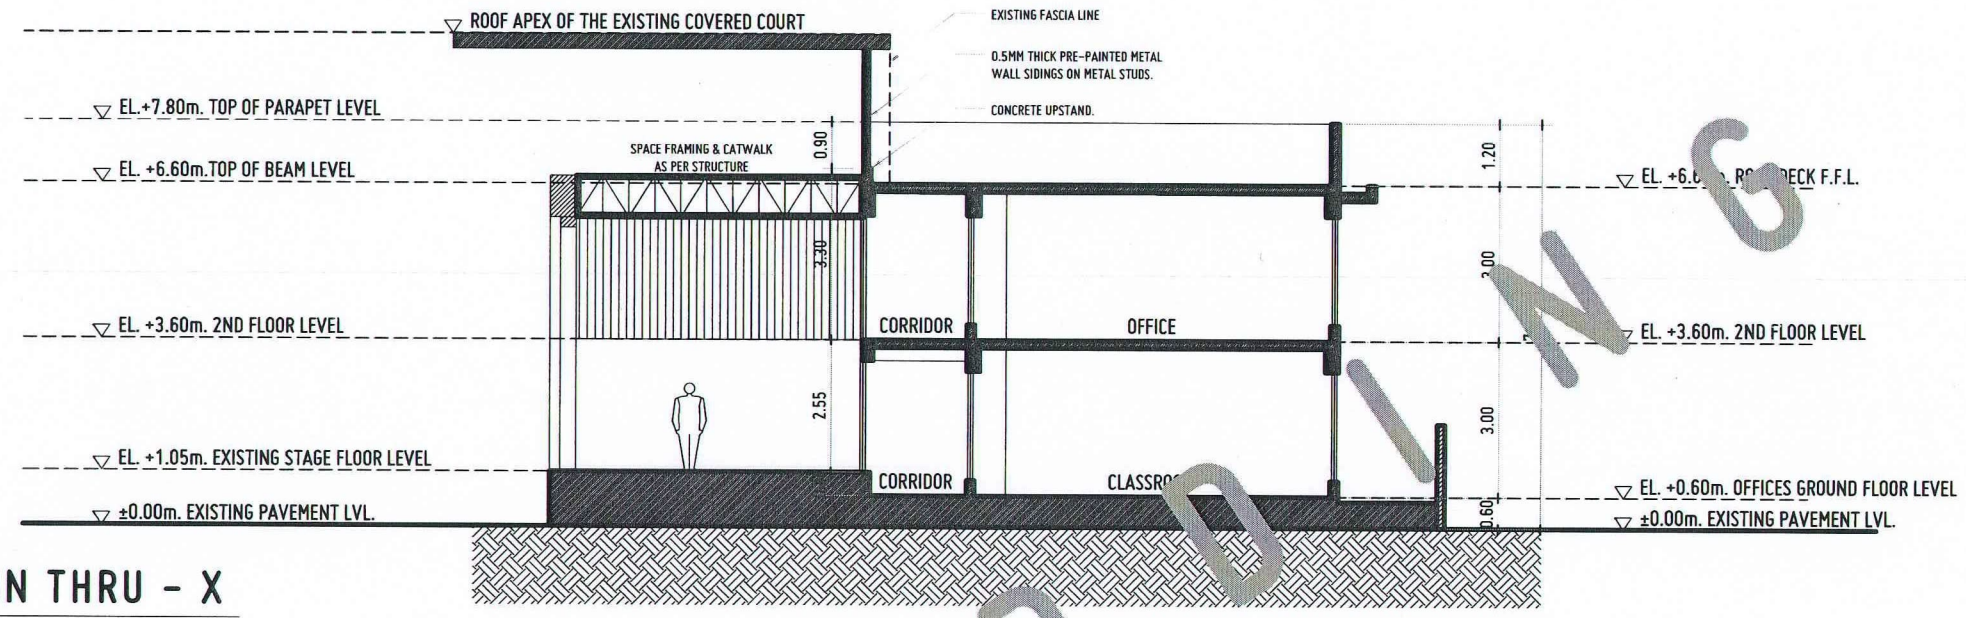

A 1 301

SECTION THRU - X

SCALE 1:100 M.

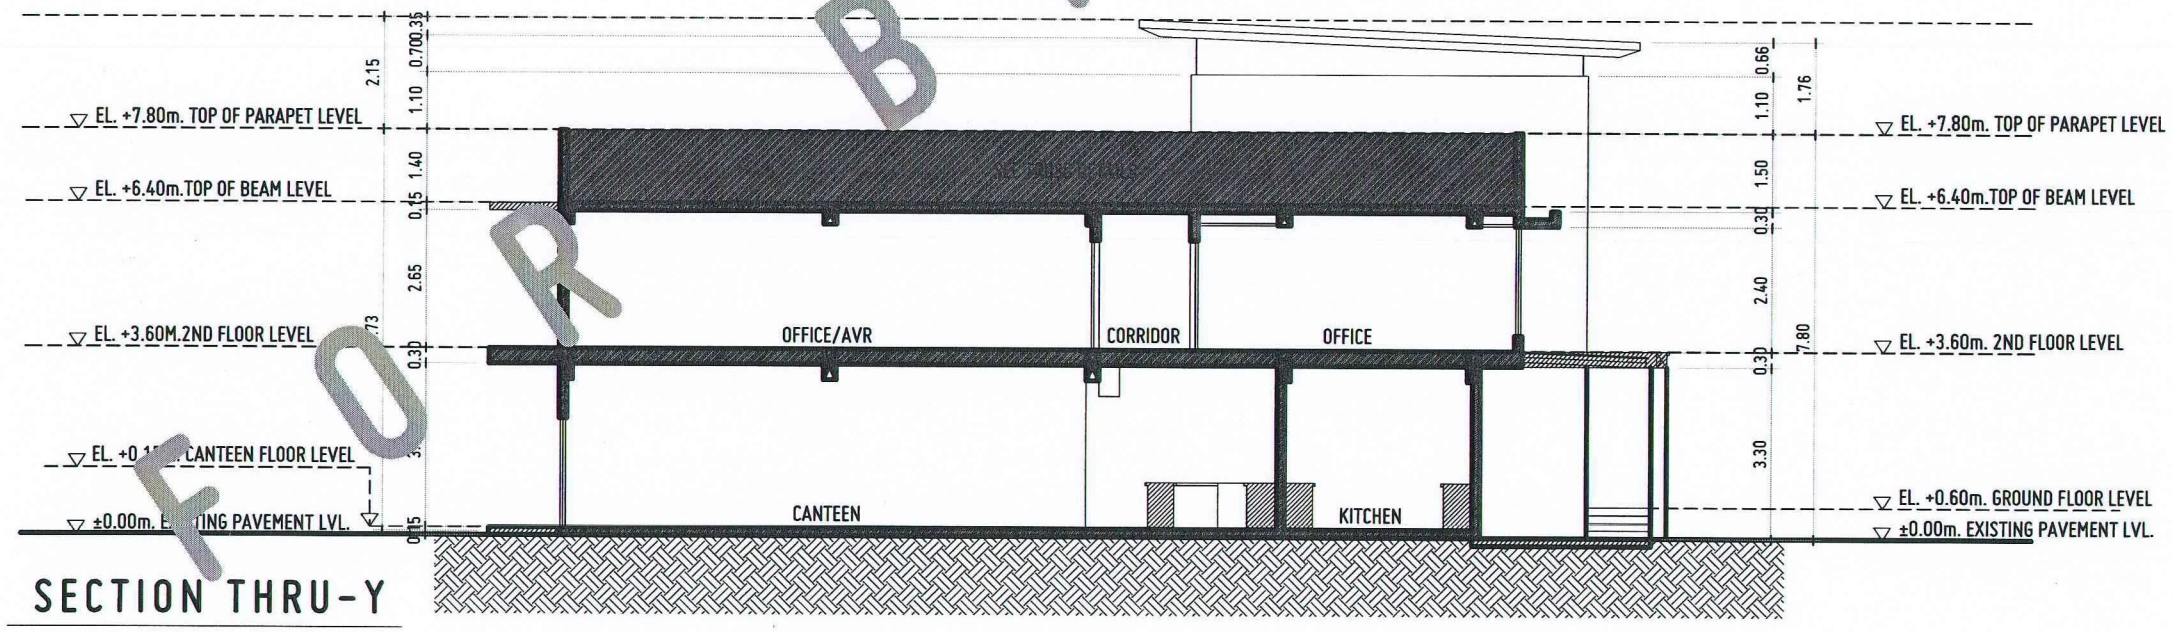

A 2 301

SECTION THRU-Y

SCALE 1:100 M.

FOR BIDDING

USTP


REPUBLIC OF THE PHILIPPINES
UNIVERSITY OF SCIENCE AND TECHNOLOGY OF SOUTHERN PHILIPPINES
CAGAYAN DE ORO CAMPUS
INFRASTRUCTURE PLANNING AND FACILITY DEVELOPMENT UNIT
CLARO M. RECTO AVENUE, LAPASAN, CAGAYAN DE ORO CITY 9000
TELEPHONE # (088822) 72-60-65 / (088) 856-1738 / 856-1739 | TELE FAX (088) 856-4696
WEBSITE: www.ustp.edu.ph

ROBERT KEEN B. OMPOC
ARCHITECT
PRC NO. 0033305 | PTR NO. 4907074-B
DATE: 02-16-2026
TIN: 739-360-212-000 | PLACE: CDOC

PROJECT	PROVISION FUNDING FOR CONSTRUCTION OF MULTI-PURPOSE BUILDING
LOCATION	USTP JASAAN CAMPUS, UPPER JASAAN, MISAMIS ORIENTAL
OWNER	UNIVERSITY OF SCIENCE & TECHNOLOGY OF SOUTHERN PHILIPPINES

RECOMMENDING APPROVAL:	RECOMMENDING APPROVAL:	APPROVED BY:	SHEET CONTENTS:	DRAWN BY:
ENGR. GRACE C. BABA DIRECTOR, INFRASTRUCTURE PLANNING & FACILITY DEVELOPMENT OFFICE	ATTY. JONATHAN S. OCHE VP FOR ADMINISTRATION & LEGAL AFFAIRS	AMBROSIO B. CULTURA II, PH.D PRESIDENT, USTP SYSTEM		- DATE DRAWN: - FNT:


A-301

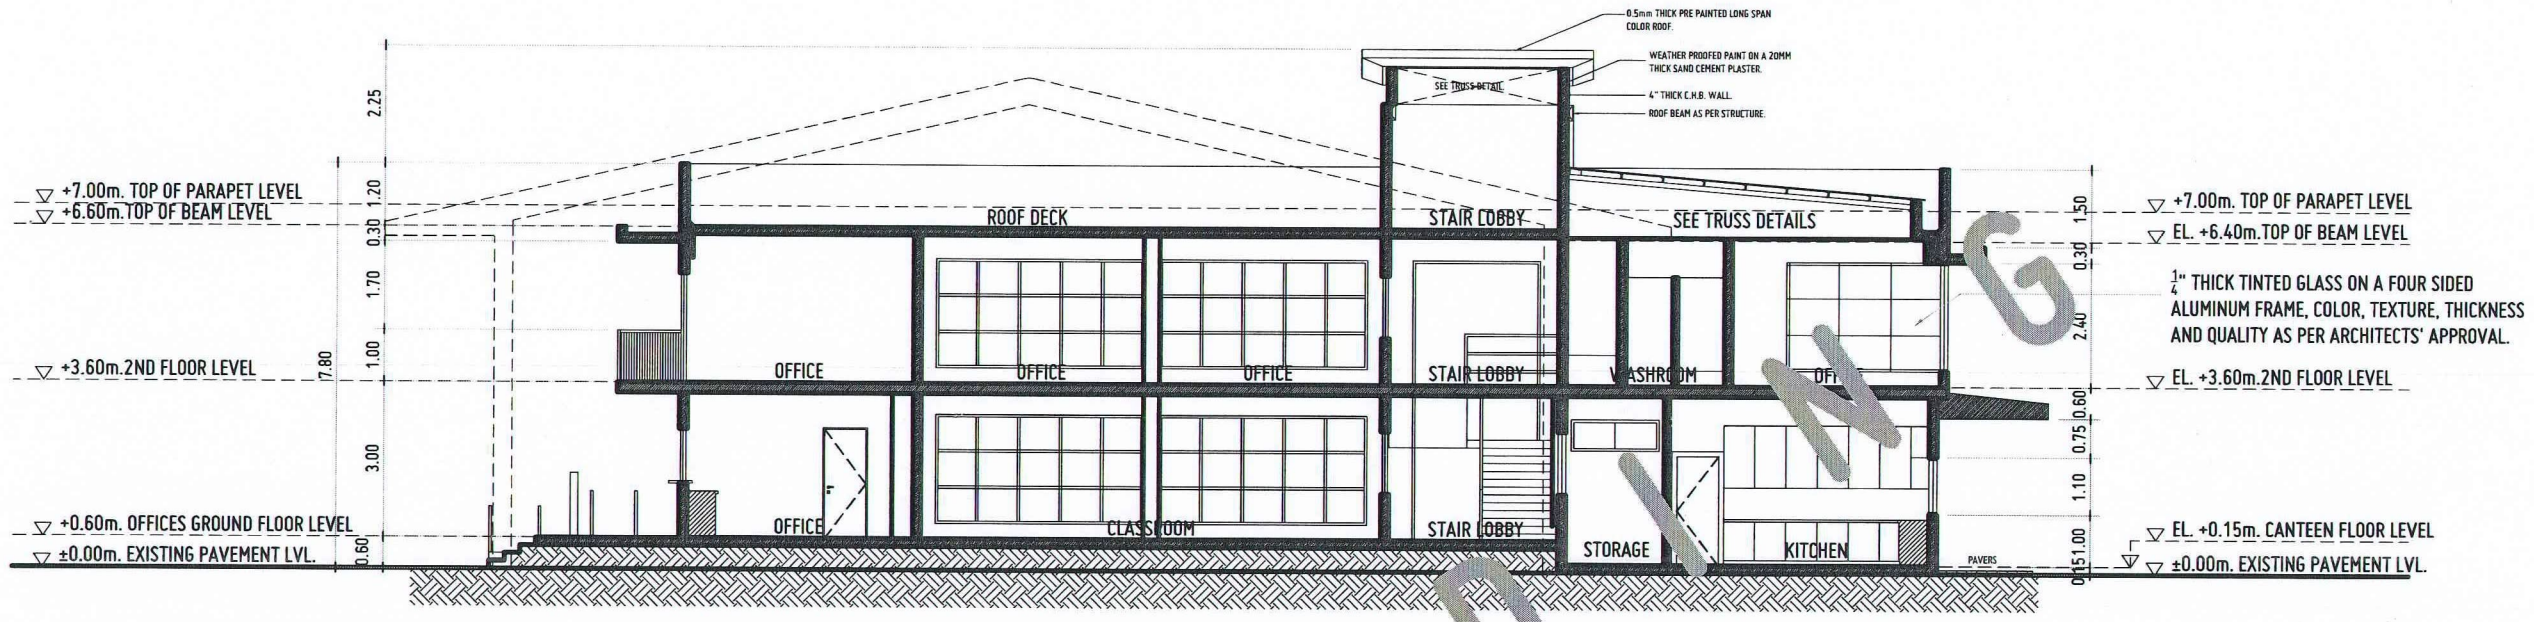

A 1 302

SECTION THRU - Z

SCALE 1:100 M.

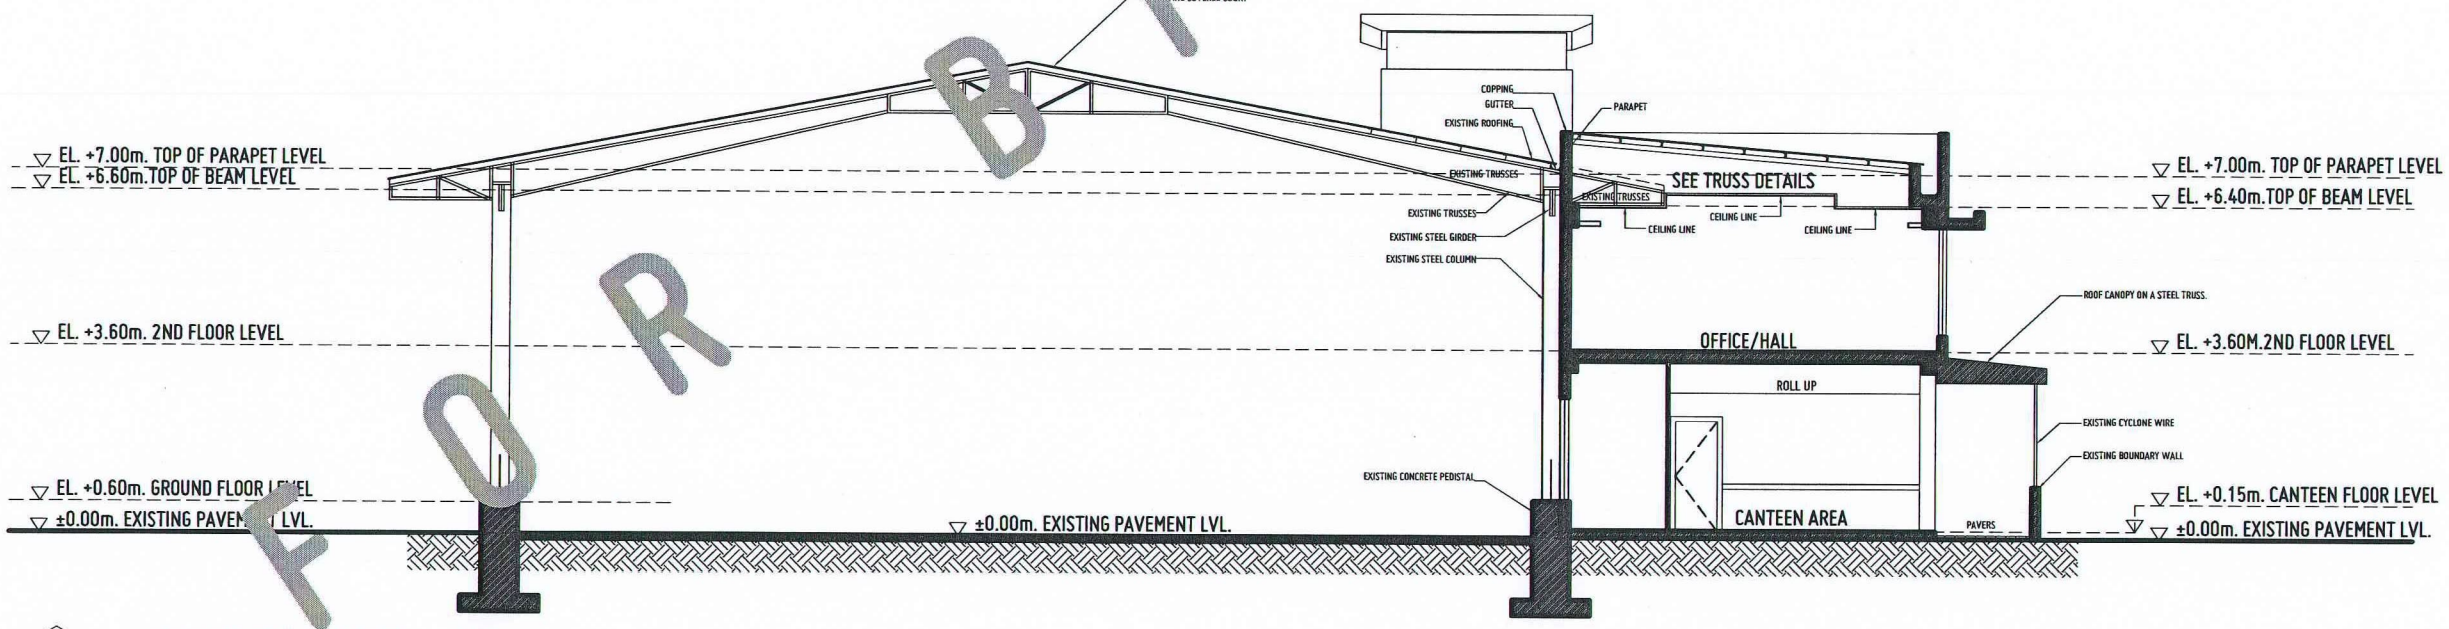

A 2 302

SECTION THRU - W

SCALE 1:100 M.

FOR BIDDING

USTP


REPUBLIC OF THE PHILIPPINES
UNIVERSITY OF SCIENCE AND TECHNOLOGY OF SOUTHERN PHILIPPINES
CAGAYAN DE ORO CAMPUS
INFRASTRUCTURE PLANNING AND FACILITY DEVELOPMENT UNIT
CLARO M. RECTO AVENUE, LAPASAN, CAGAYAN DE ORO CITY 9000
TELEPHONE # (088)22) 72-60-65 / (088) 856-1738 / 856-1739 | TELE FAX (088) 856-4696
WEBSITE: www.ustp.edu.ph

ROBERT KEEN B. OMPOC
ARCHITECT
PRC NO. 0033305 PTR NO. 4907074-B
DATE: 02-16-2026
TIN: 739-360-212-000 PLACE: CDOC


PROJECT	PROVISION FUNDING FOR CONSTRUCTION OF MULTI-PURPOSE BUILDING
LOCATION	USTP JASAAN CAMPUS, UPPER JASAAN, MISAMIS ORIENTAL
OWNER	UNIVERSITY OF SCIENCE & TECHNOLOGY OF SOUTHERN PHILIPPINES

RECOMMENDING APPROVAL:	RECOMMENDING APPROVAL:	APPROVED BY:	SHEET CONTENTS:	DRAWN BY:
ENGR. GRACE C. BABA	ATTY. JONATHAN S. OCHE	AMBROSIO B. CULTURA II, PH.D		-
DIRECTOR, INFRASTRUCTURE PLANNING & FACILITY DEVELOPMENT OFFICE	VP FOR ADMINISTRATION & LEGAL AFFAIRS	PRESIDENT, USTP SYSTEM		DATE DRAWN: -
				FNT:


A-302

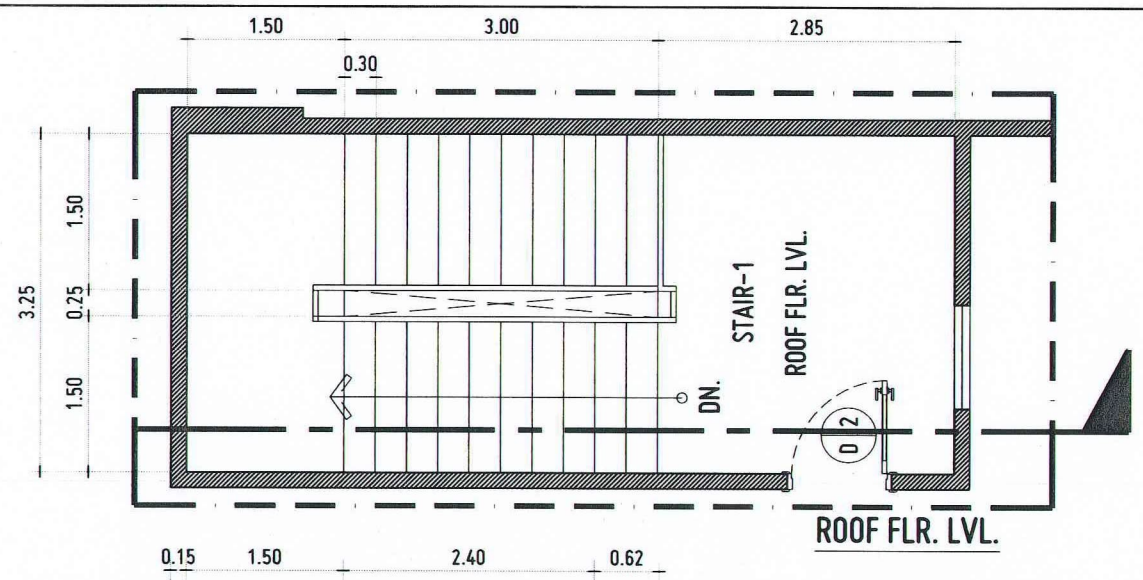

ROOF FLR. LVL.

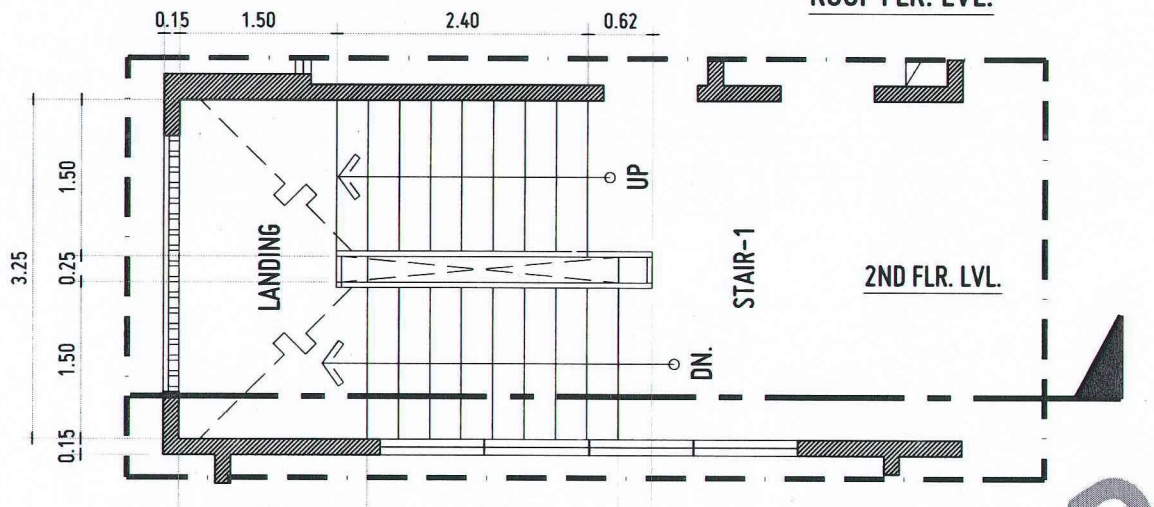




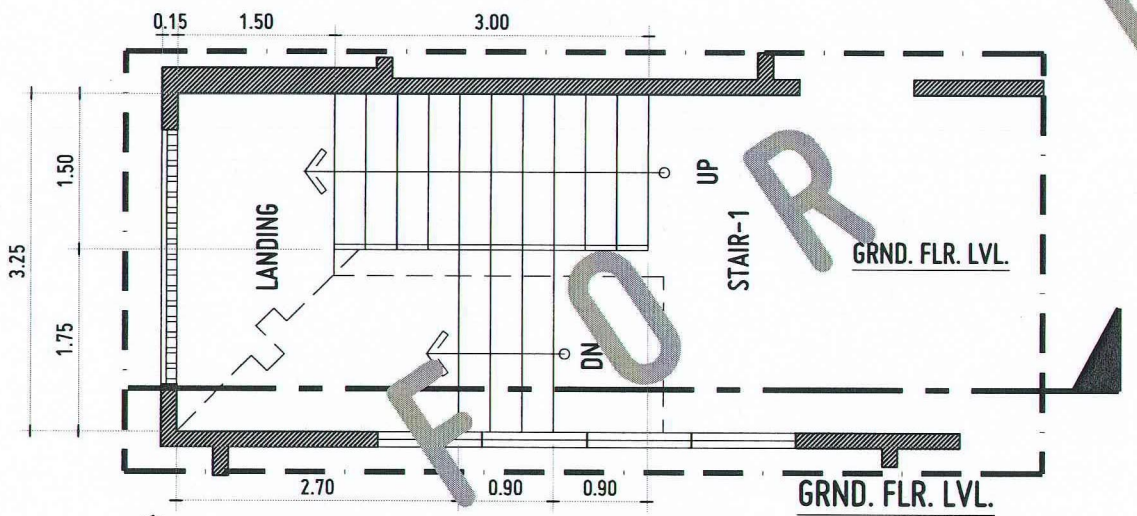

A 1 303

STAIR-1 PLAN DETAIL

SCALE 1:50 M.

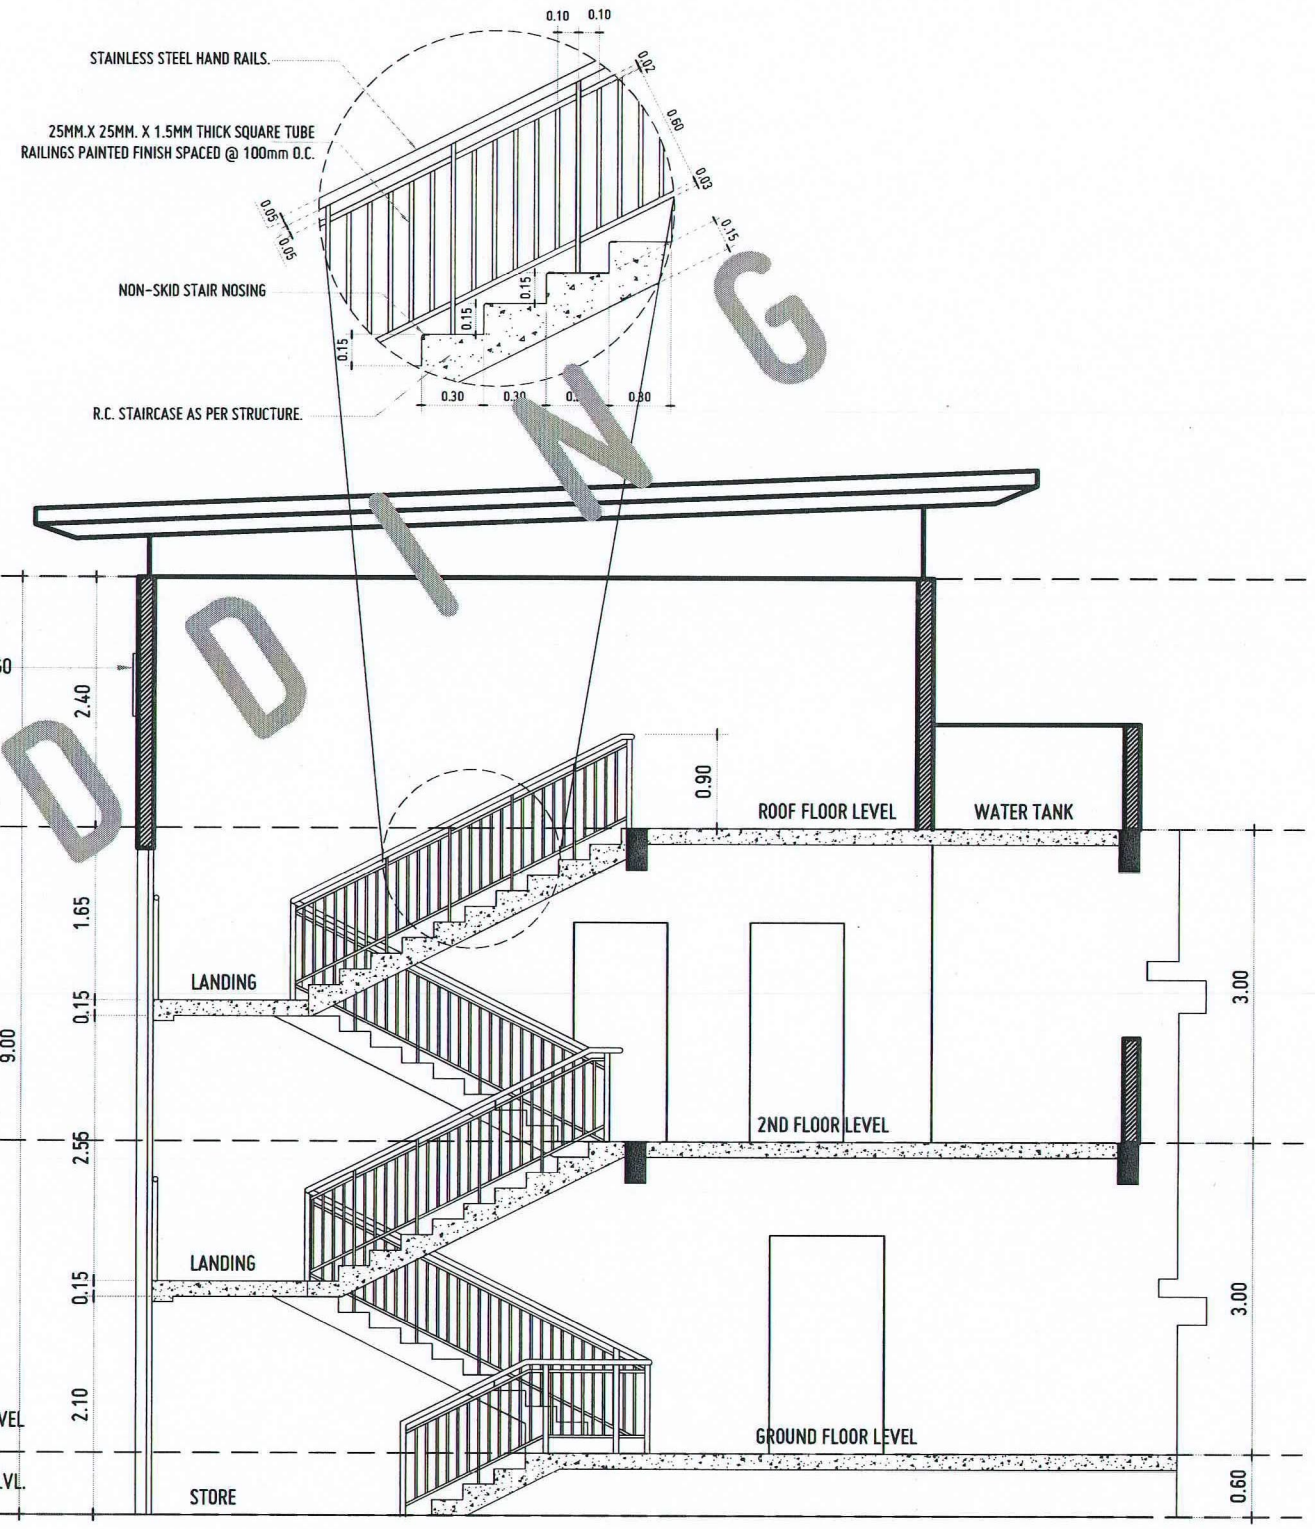

A 2 303

STAIR-1 SECTION DETAIL

SCALE 1:50 M.

FOR BIDDING

USTP


REPUBLIC OF THE PHILIPPINES
UNIVERSITY OF SCIENCE AND TECHNOLOGY OF SOUTHERN PHILIPPINES
CAGAYAN DE ORO CAMPUS
INFRASTRUCTURE PLANNING AND FACILITY DEVELOPMENT UNIT
CLARO M. RECTO AVENUE, LAPASAN, CAGAYAN DE ORO CITY 9000
TELEPHONE # (08822) 72-60-65 / (088) 856-1738 / 856-1739 | TELE FAX (088) 856-4696
WEBSITE: www.ustp.edu.ph

ROBERT KEEN B. OMPOC
ARCHITECT
PRC NO. 0033605 | PTR NO. 4907074-B
DATE: 02-16-2026
TIN: 739-360-212-000 | PLACE: CDOC

PROJECT	PROVISION FUNDING FOR CONSTRUCTION OF MULTI-PURPOSE BUILDING
LOCATION	USTP JASAAN CAMPUS, UPPER JASAAN, MISAMIS ORIENTAL
OWNER	UNIVERSITY OF SCIENCE & TECHNOLOGY OF SOUTHERN PHILIPPINES

RECOMMENDING APPROVAL:	RECOMMENDING APPROVAL:	APPROVED BY:	SHEET CONTENTS:	DRAWN BY:
ENGR. GRACE C. BABA	ATTY. JONATHAN S. OCHE	AMBROSIO B. CULTURA II, PH.D		-
DIRECTOR, INFRASTRUCTURE PLANNING & FACILITY DEVELOPMENT OFFICE	VP FOR ADMINISTRATION & LEGAL AFFAIRS	PRESIDENT, USTP SYSTEM		DATE DRAWN: -
				FNT:


A-303

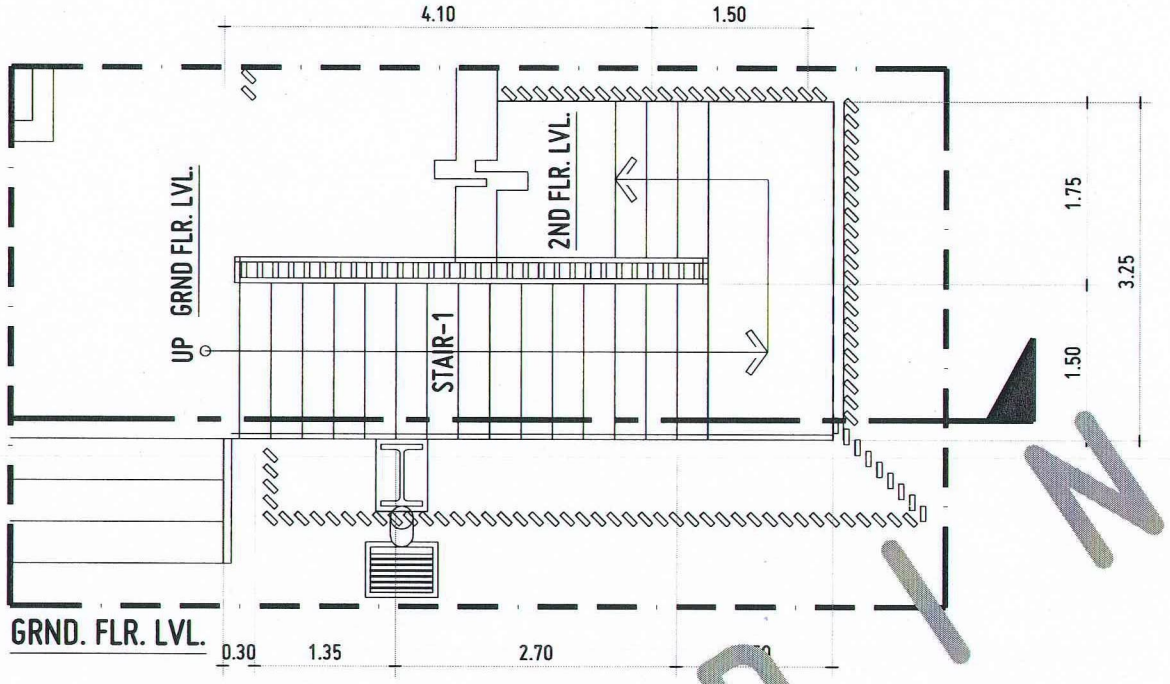

A 1 304

STAIR-2 PLAN DETAIL

SCALE 1:50 M.

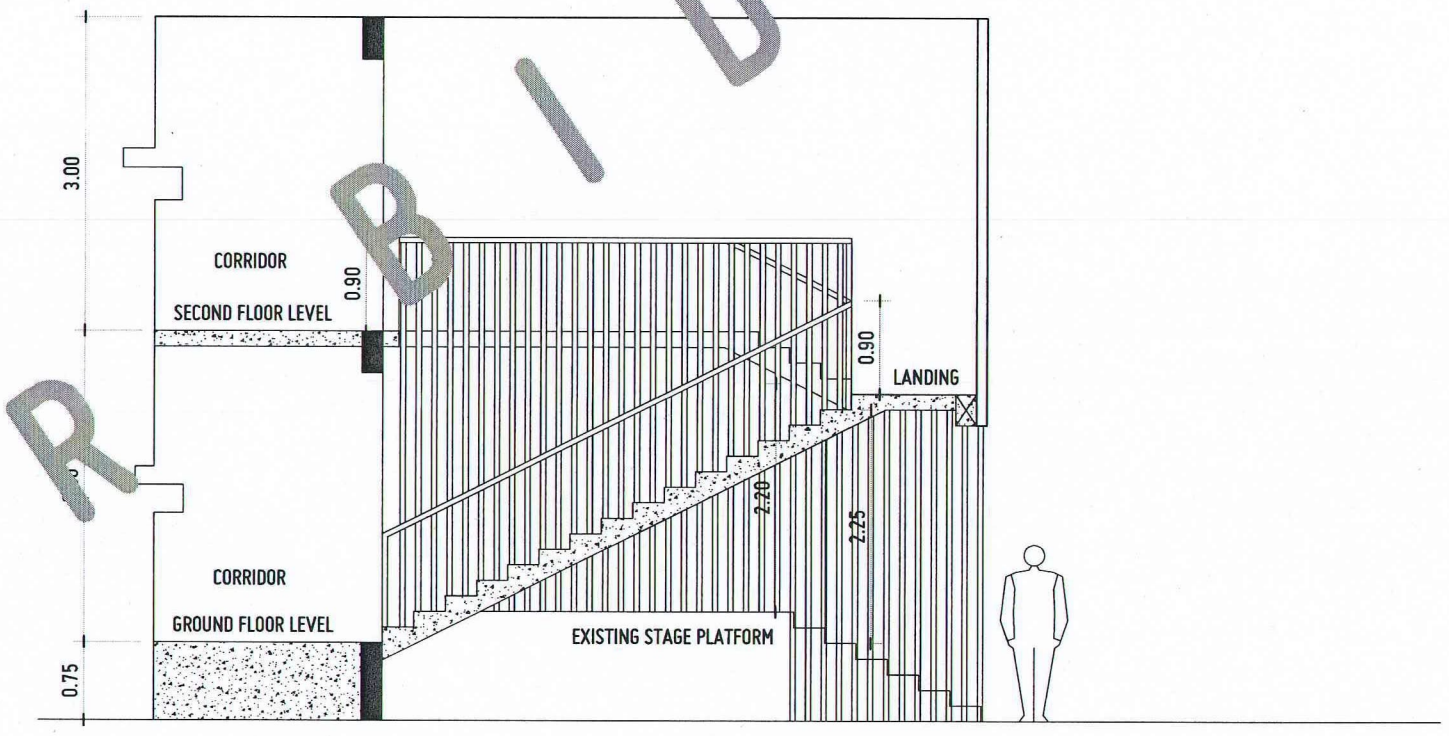

A 2 304

STAIR-2 SECTION DETAIL

SCALE 1:50 M.

FOR BIDDING

USTP


REPUBLIC OF THE PHILIPPINES
UNIVERSITY OF SCIENCE AND TECHNOLOGY OF SOUTHERN PHILIPPINES
CAGAYAN DE ORO CAMPUS
INFRASTRUCTURE PLANNING AND FACILITY DEVELOPMENT UNIT
CLARO M. RECTO AVENUE, LAPASAN, CAGAYAN DE ORO CITY 9000
TELEPHONE # (088)22 72-60-65 / (088) 856-1738 / 856-1739 | TELE FAX (088) 856-4696
WEBSITE: www.ustp.edu.ph

ROBERT KEEN B. OMPOC
ARCHITECT
PRC NO. 0033395 | PTR NO. 4907074-B
DATE: 02-16-2026
TIN: 739-360-212-000 | PLACE: CDOC


PROJECT	PROVISION FUNDING FOR CONSTRUCTION OF MULTI-PURPOSE BUILDING
LOCATION	USTP JASAAN CAMPUS, UPPER JASAAN, MISAMIS ORIENTAL
OWNER	UNIVERSITY OF SCIENCE & TECHNOLOGY OF SOUTHERN PHILIPPINES

RECOMMENDING APPROVAL:	RECOMMENDING APPROVAL:	APPROVED BY:	SHEET CONTENTS:	DRAWN BY:
ENGR. GRACE C. BABA	ATTY. JONATHAN S. OCHE	AMBROSIO B. CULTURA II, PH.D		-
DIRECTOR, INFRASTRUCTURE PLANNING & FACILITY DEVELOPMENT OFFICE	VP FOR ADMINISTRATION & LEGAL AFFAIRS	PRESIDENT, USTP SYSTEM		DATE DRAWN: -
				FNT:


A-304

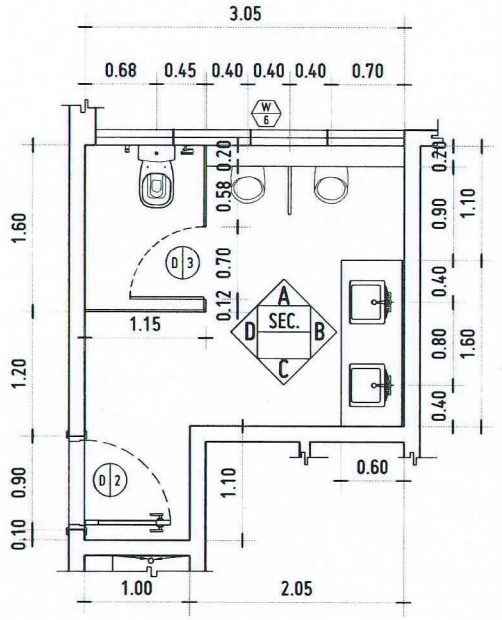


GENTS-W.RM.-1

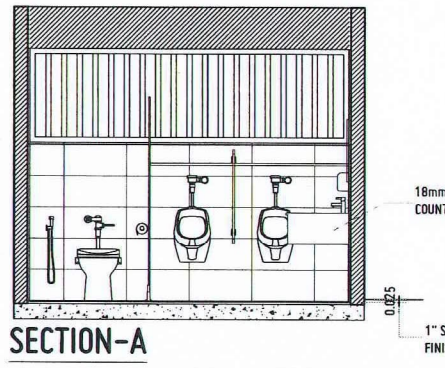


SECTION-A

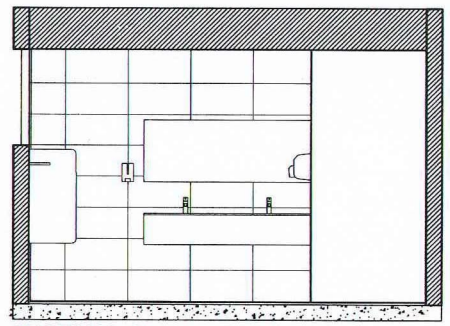


SECTION-B

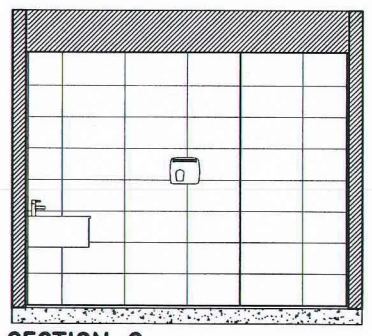


SECTION-C

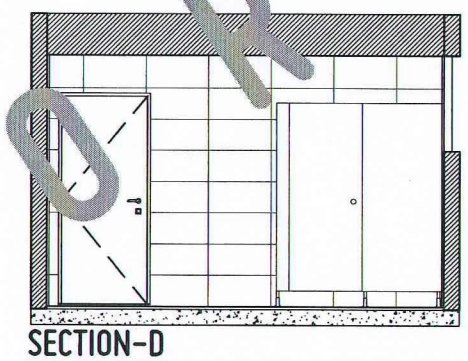


SECTION-D

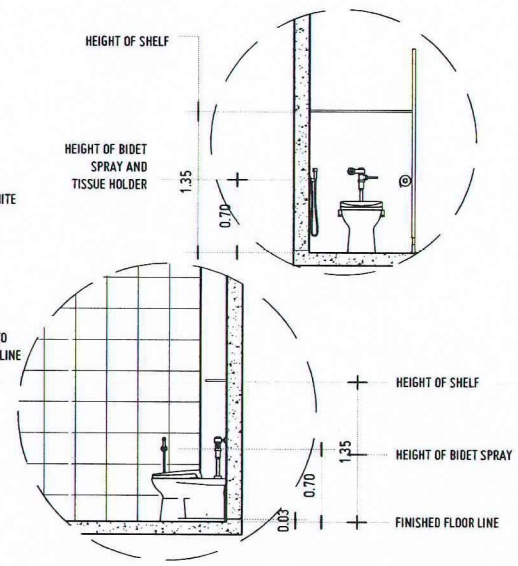


TYPICAL DETAIL - WATER CLOSET

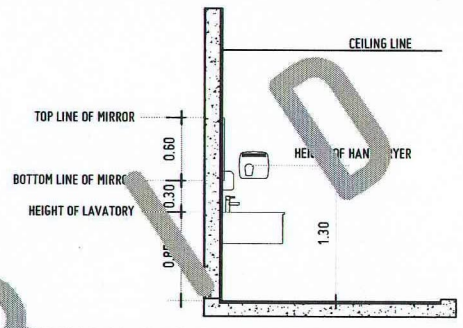


TYPICAL DETAIL-COUNTER TOP

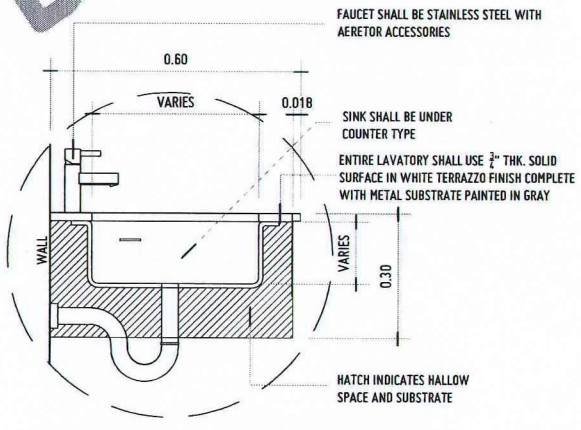


LAVATORY SECTION BLOW-UP

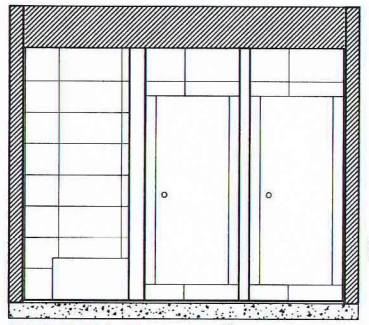


SECTION-E

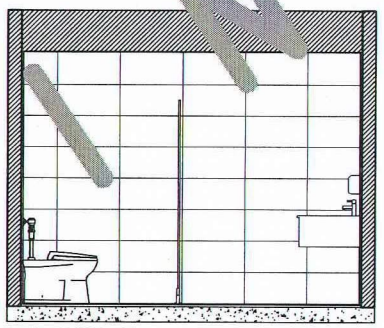


SECTION-F

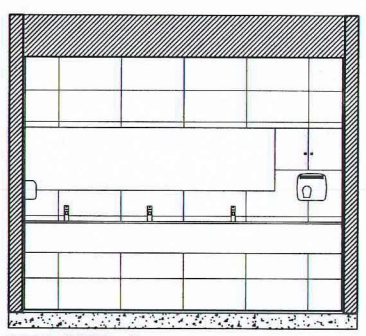


SECTION-G

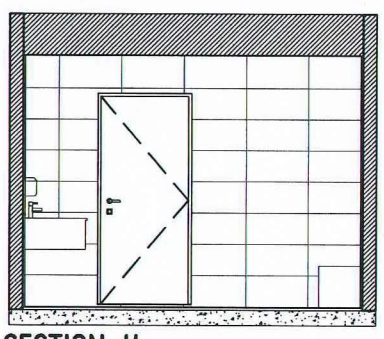

SECTION-H

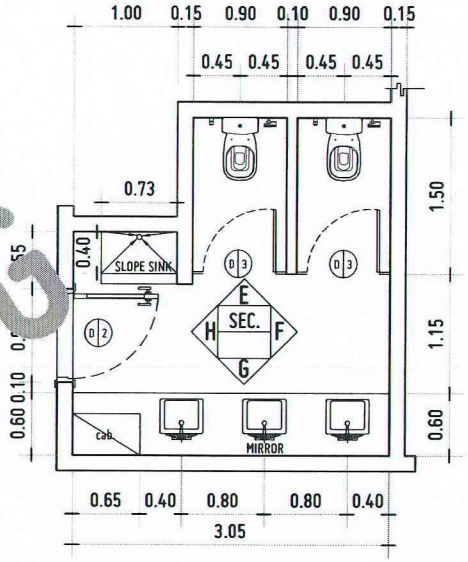

LADIES-W.RM.-1

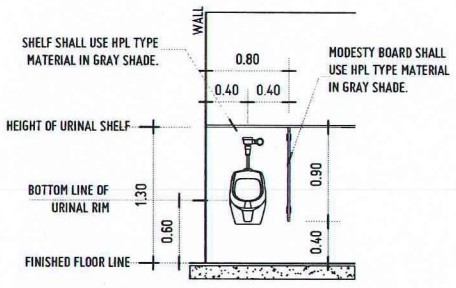

TYPICAL DETAIL - URINAL

FOR BIDDING

A 1 305 GENTS WASHROOM-01

SCALE 1:50 M.

A 2 305 GENTS WASHROOM-01

SCALE 1:50 M.

USTP

REPUBLIC OF THE PHILIPPINES
UNIVERSITY OF SCIENCE AND TECHNOLOGY OF SOUTHERN PHILIPPINES
CAGAYAN DE ORO CAMPUS
INFRASTRUCTURE PLANNING AND FACILITY DEVELOPMENT UNIT
CLARO M. RECTO AVENUE, LAPASAN, CAGAYAN DE ORO CITY 9000
TELEPHONE # (088)22) 72-60-65 / (088) 856-1738 / 856-1735 | TELE FAX (088) 856-4696
WEBSITE: www.ustp.edu.ph

ROBERT KEEN B. OMPOC
ARCHITECT
PRC NO. 0033305 | PTR NO. 4907074-B
DATE: 02-16-2026
TIN: 739-360-212-000 | PLACE: CDOC

PROJECT: PROVISION FUNDING FOR CONSTRUCTION OF MULTI-PURPOSE BUILDING
LOCATION: USTP JASAAN CAMPUS, UPPER JASAAN, MISAMIS ORIENTAL
OWNER: UNIVERSITY OF SCIENCE & TECHNOLOGY OF SOUTHERN PHILIPPINES

RECOMMENDING APPROVAL:
ENGR. GRACE C. BABA
DIRECTOR, INFRASTRUCTURE PLANNING & FACILITY DEVELOPMENT OFFICE


RECOMMENDING APPROVAL:
ATTY. JONATHAN S. OCHE
VP FOR ADMINISTRATION & LEGAL AFFAIRS


APPROVED BY:
AMBROSIO B. CULTURA II, PH.D
PRESIDENT, USTP SYSTEM

SHEET CONTENTS:


DRAWN BY: -
DATE DRAWN: -
FNT:

A-305

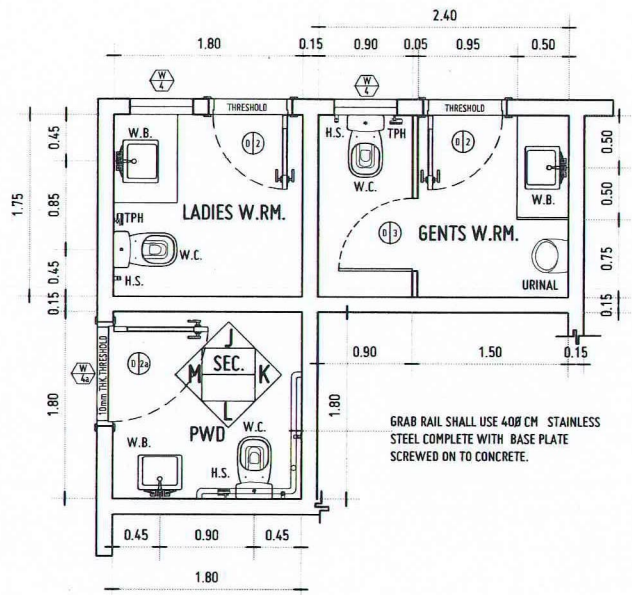


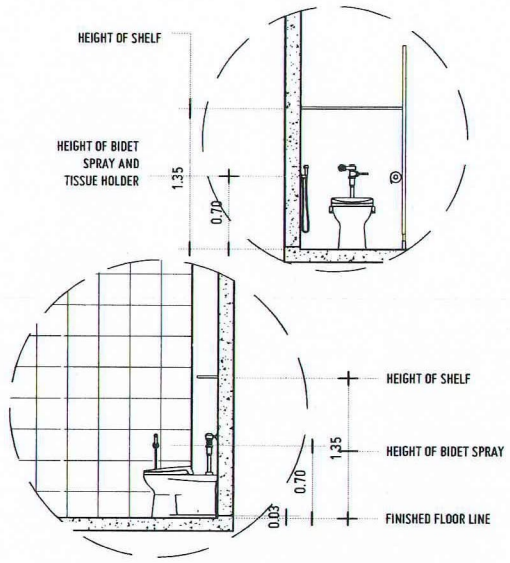


TYPICAL DETAIL - WATER CLOSET

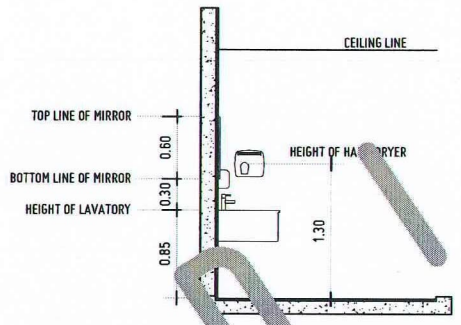


TYPICAL DETAIL- COUNTER TOP

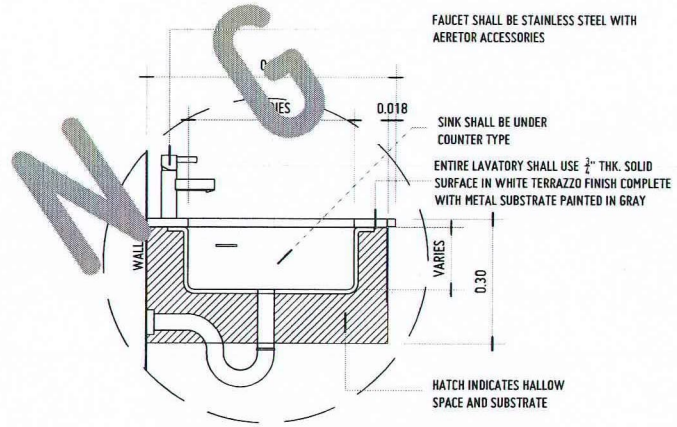


LAVATORY SECTION BLOW-UP

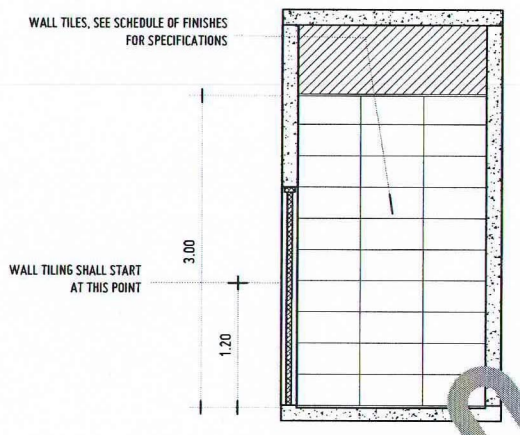


SECTION - J

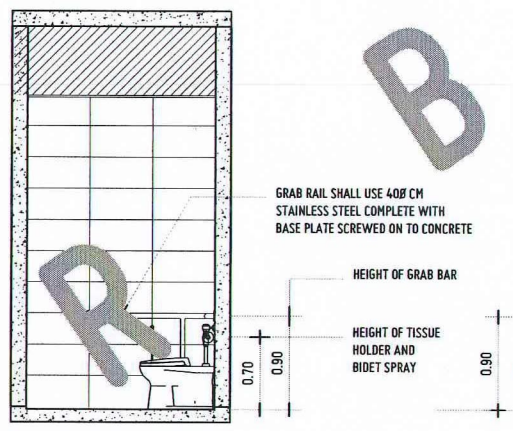

SECTION - K

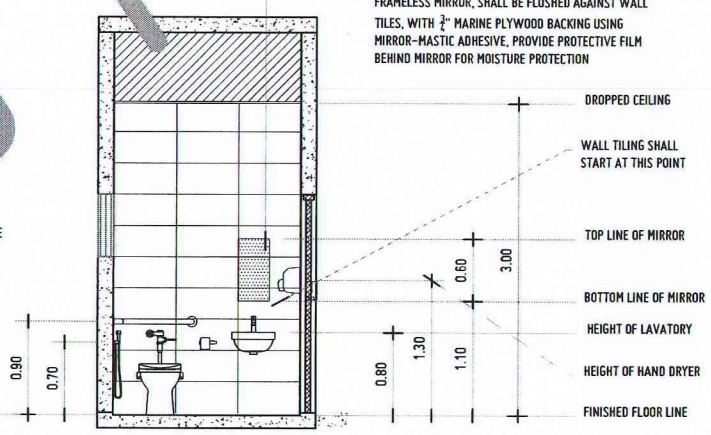

SECTION - L

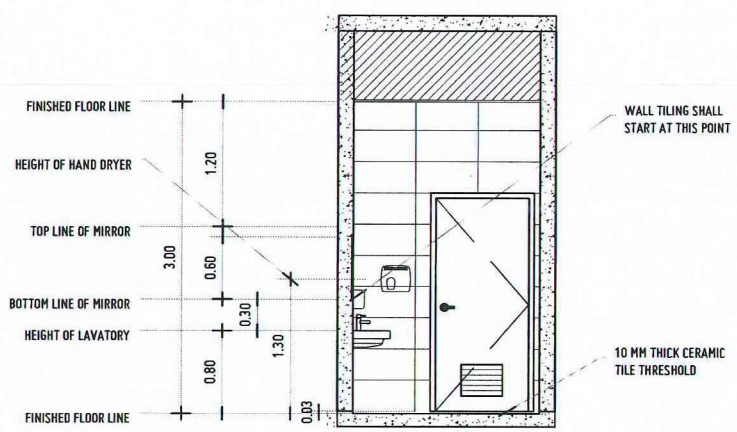

SECTION -M

A
1 306

WASHROOM-02 DETAILS

SCALE 1:50 M.

FOR BIDDING

USTP


REPUBLIC OF THE PHILIPPINES
UNIVERSITY OF SCIENCE AND TECHNOLOGY OF SOUTHERN PHILIPPINES
CAGAYAN DE ORO CAMPUS
INFRASTRUCTURE PLANNING AND FACILITY DEVELOPMENT UNIT
CLARO M. RECTO AVENUE, LAPASAN, CAGAYAN DE ORO CITY 9000
TELEPHONE # (088822) 72-60-65 / (088) 856-1738 / 856-1739 | TELE FAX (088) 856-4686
WEBSITE: www.ustp.edu.ph

ROBERT KEEN B. OMPOC
ARCHITECT
PRC NO. 0033305 | PTR NO. 4907074-B
DATE: 02-16-2026
TIN: 739-360-212-000 | PLACE: CDOC


PROJECT	PROVISION FUNDING FOR CONSTRUCTION OF MULTI-PURPOSE BUILDING
LOCATION	USTP JASAAN CAMPUS, UPPER JASAAN, MISAMIS ORIENTAL
OWNER	UNIVERSITY OF SCIENCE & TECHNOLOGY OF SOUTHERN PHILIPPINES

RECOMMENDING APPROVAL:	RECOMMENDING APPROVAL:	APPROVED BY:	SHEET CONTENTS:	DRAWN BY:
ENGR. GRACE C. BABA	ATTY. JONATHAN S. OCHE	AMBROSIO B. CULTURA II, PH.D		-
DIRECTOR, INFRASTRUCTURE PLANNING & FACILITY DEVELOPMENT OFFICE	VP FOR ADMINISTRATION & LEGAL AFFAIRS	PRESIDENT, USTP SYSTEM		DATE DRAWN: -
				FNT:


A-306

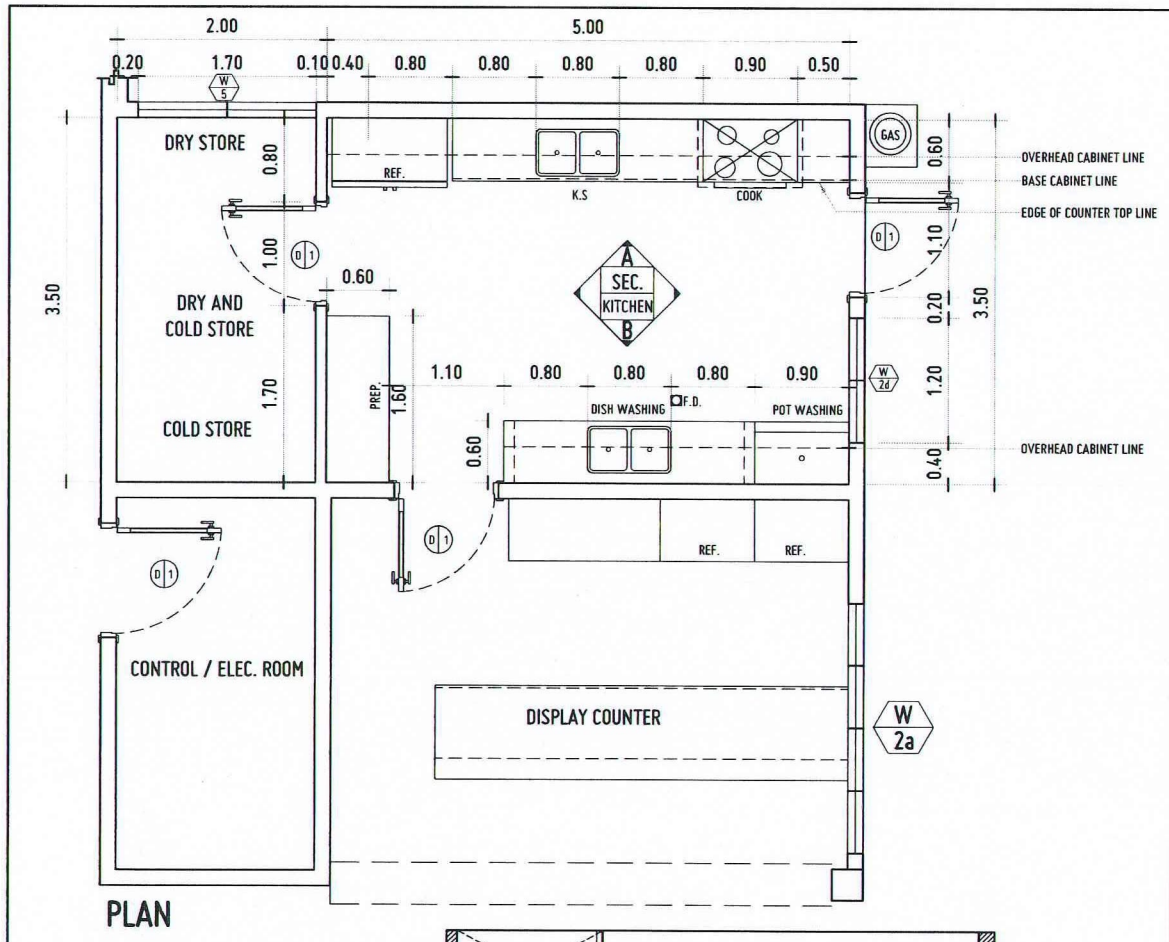

PLAN

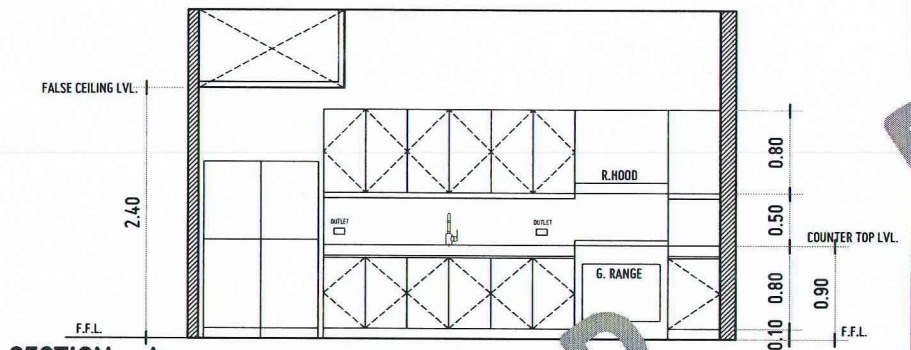

SECTION – A

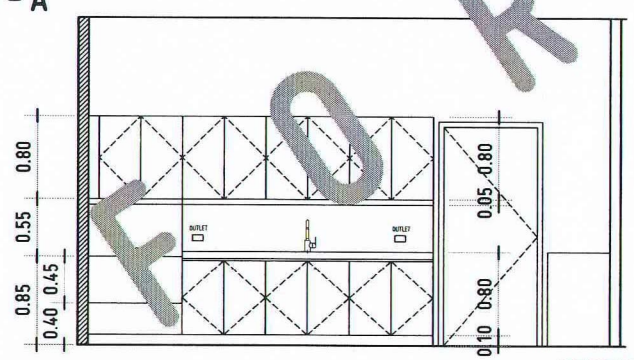


SECTION –B


A
1 307

KITCHEN DETAIL


SCALE 1:50 M.

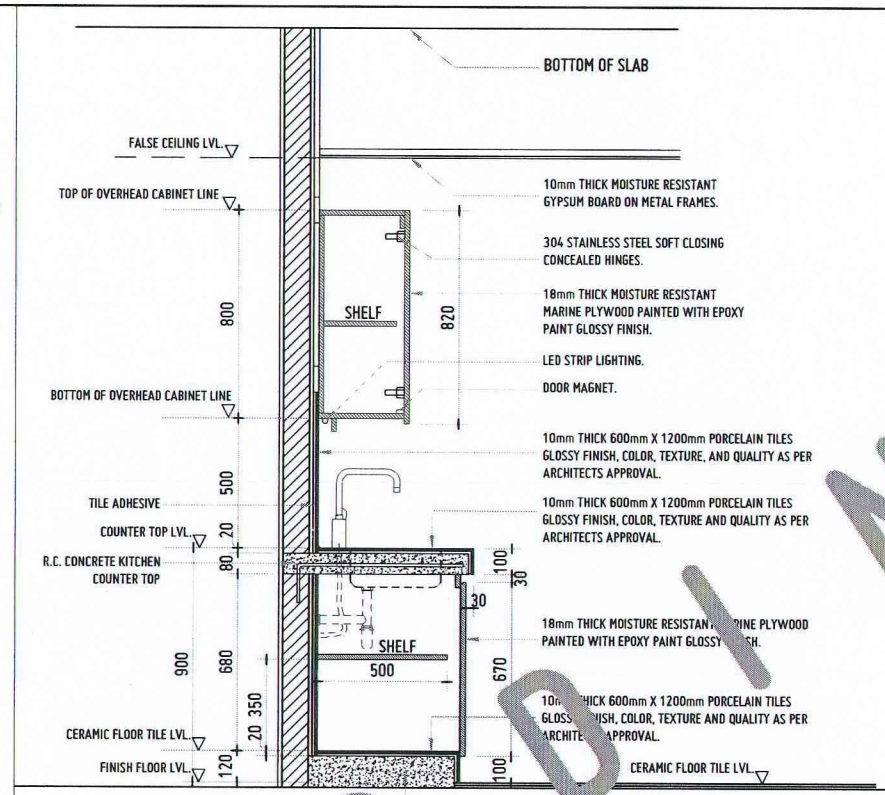


TYPICAL KITCHEN CABINET SECTION DETAIL

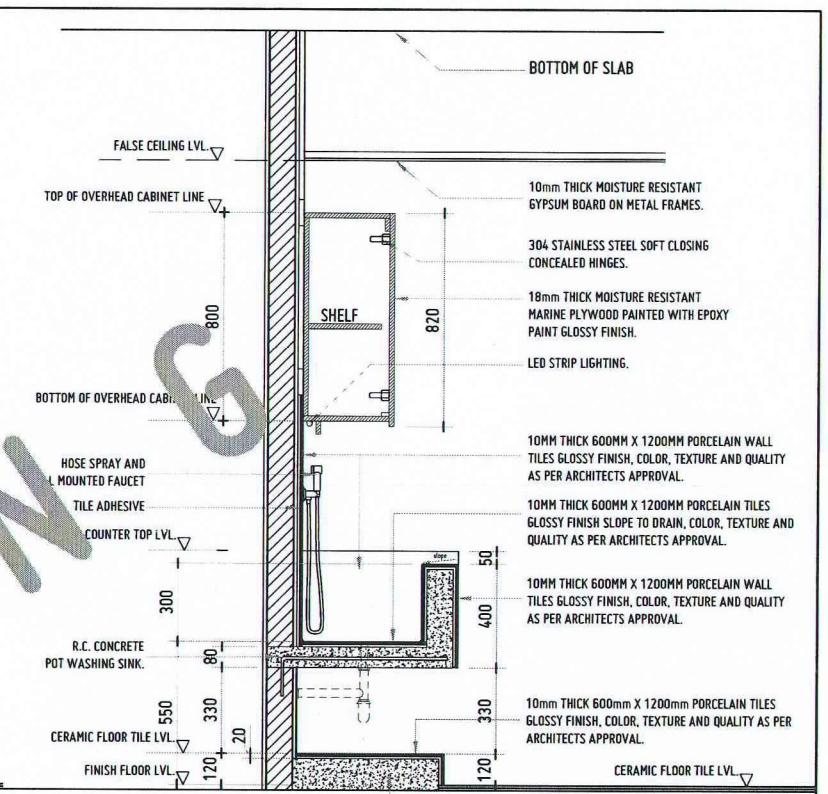


TYPICAL POT WASHING SECTION DETAIL

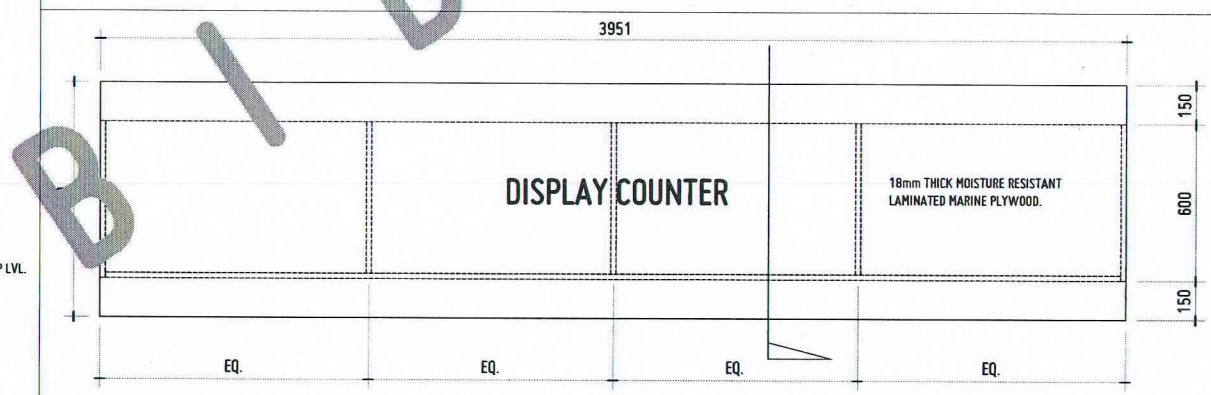

PLAN

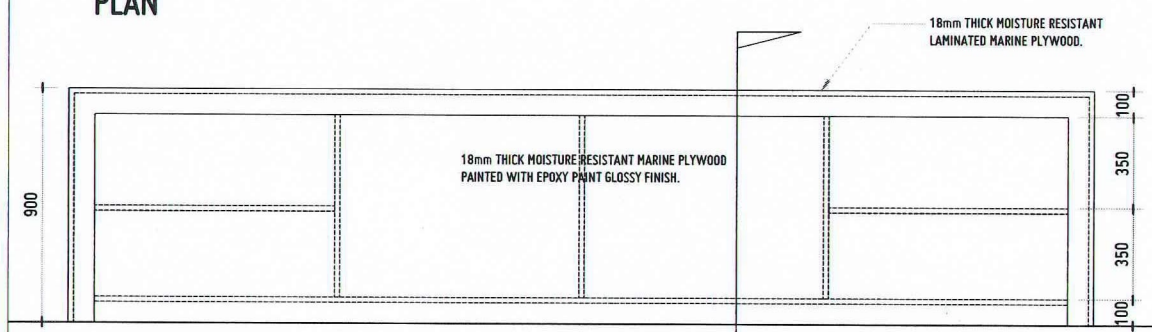

ELEVATION

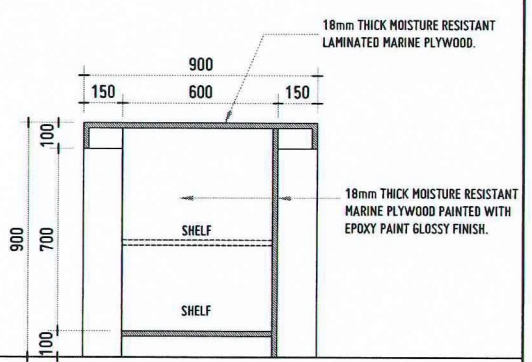

SECTION

A
2 307

DISPLAY COUNTER DETAIL

SCALE 1:20 M.

FOR BIDDING

USTP

REPUBLIC OF THE PHILIPPINES
UNIVERSITY OF SCIENCE AND TECHNOLOGY OF SOUTHERN PHILIPPINES
CAGAYAN DE ORO CAMPUS
INFRASTRUCTURE PLANNING AND FACILITY DEVELOPMENT UNIT
CLARO M. RECTO AVENUE, LAPASAN, CAGAYAN DE ORO CITY 9000
TELEPHONE # (08822) 72-60-65 / (088) 856-1738 / 856-1739 | TELE FAX (088) 856-4696
WEBSITE: www.ustp.edu.ph

ROBERT KEEN B. OMPOC
ARCHITECT
PRC NO. 0033805 | PTR NO. 4907074-B
DATE: 02-16-2026
TIN: 739-360-212-000 | PLACE: CDOC

PROJECT	PROVISION FUNDING FOR CONSTRUCTION OF MULTI-PURPOSE BUILDING
LOCATION	USTP JASAAN CAMPUS, UPPER JASAAN, MISAMIS ORIENTAL
OWNER	UNIVERSITY OF SCIENCE & TECHNOLOGY OF SOUTHERN PHILIPPINES

RECOMMENDING APPROVAL:	RECOMMENDING APPROVAL:	APPROVED BY:	SHEET CONTENTS:	DRAWN BY:
ENGR. GRACE C. BABA	ATTY. JONATHAN S. OCHE	AMBROSIO B. CULTURA II, PH.D		-
DIRECTOR, INFRASTRUCTURE PLANNING & FACILITY DEVELOPMENT OFFICE	VP FOR ADMINISTRATION & LEGAL AFFAIRS	PRESIDENT, USTP SYSTEM		DATE DRAWN: -
				FNT:

A-307