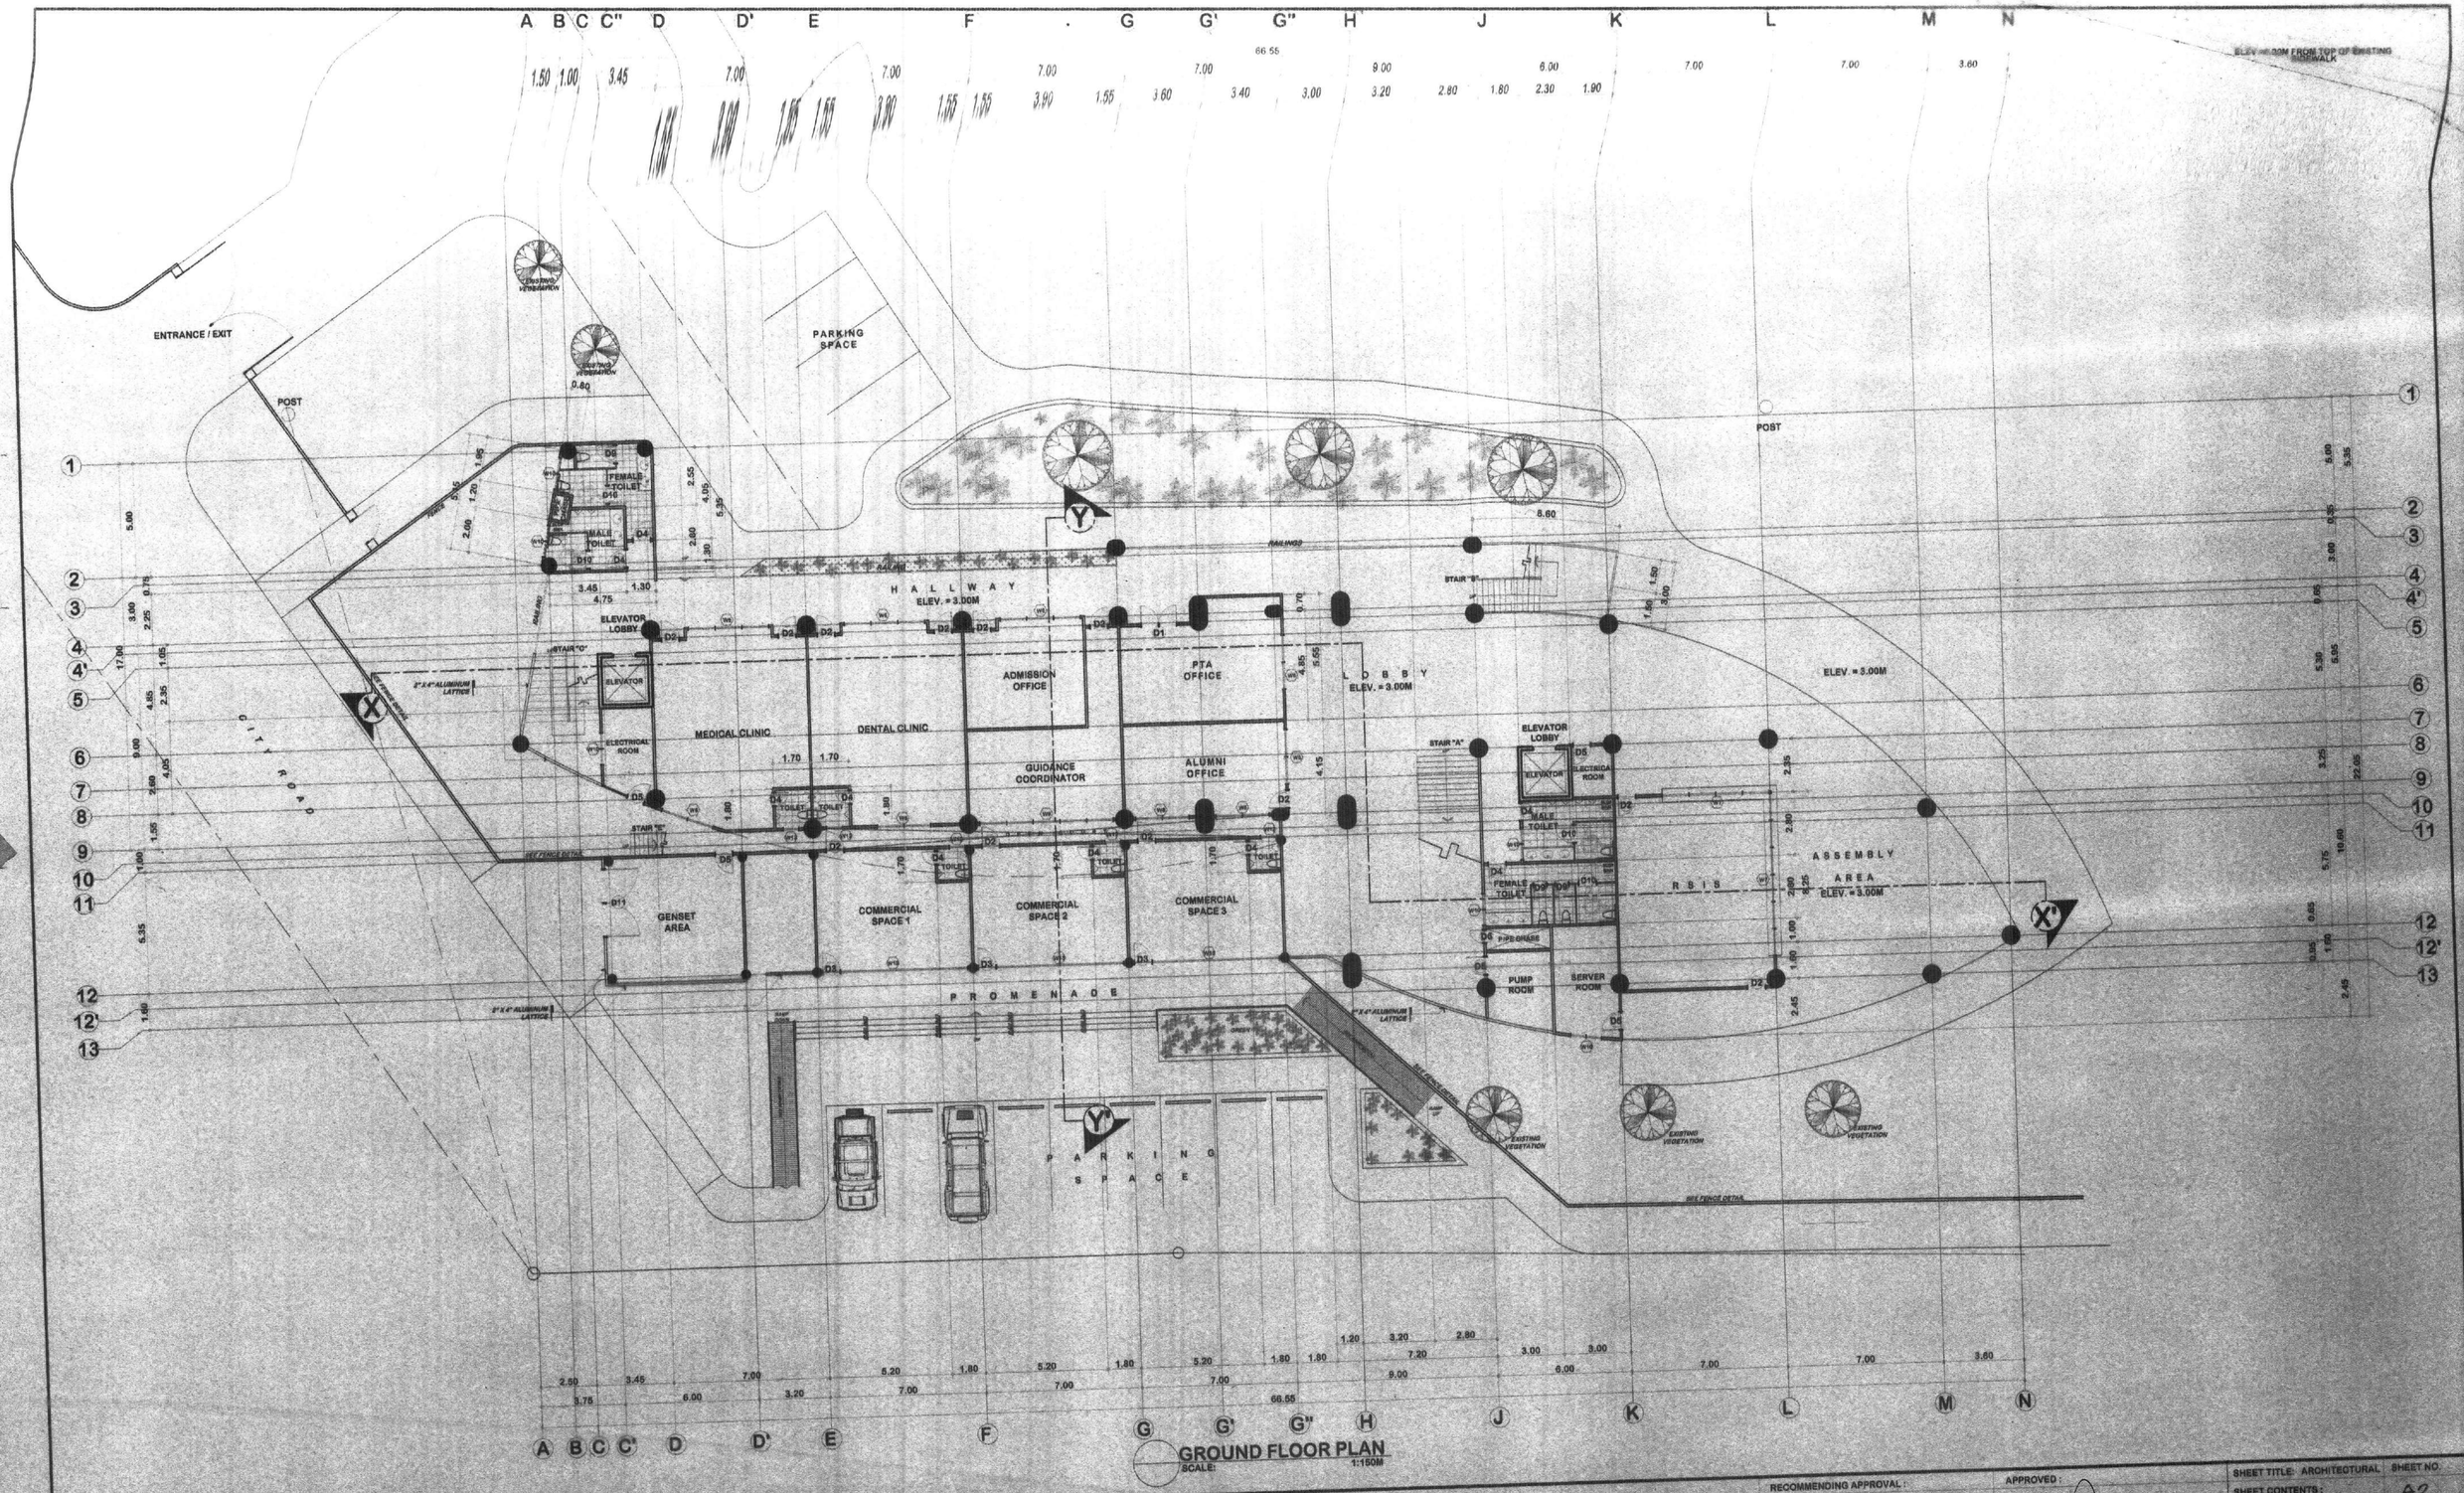


REPUBLIC OF THE PHILIPPINES
MINDANAO UNIVERSITY OF SCIENCE & TECHNOLOGY

PREPARED BY:
DR. REY D. GALUA, PIA
ARCHITECT

PROJECT: **PROPOSED STUDENT CENTER & EDUCATION COMPLEX**


RECOMMENDING APPROVAL:
ATTY. JONATHAN S. OCHE
DIRECTOR, ADMINISTRATION

APPROVED:
DR. RICARDO E. ROTORAS
MUST PRESIDENT

SHEET TITLE: ARCHITECTURAL
SHEET CONTENTS:

SHEET NO.
A2
A4B

11
198

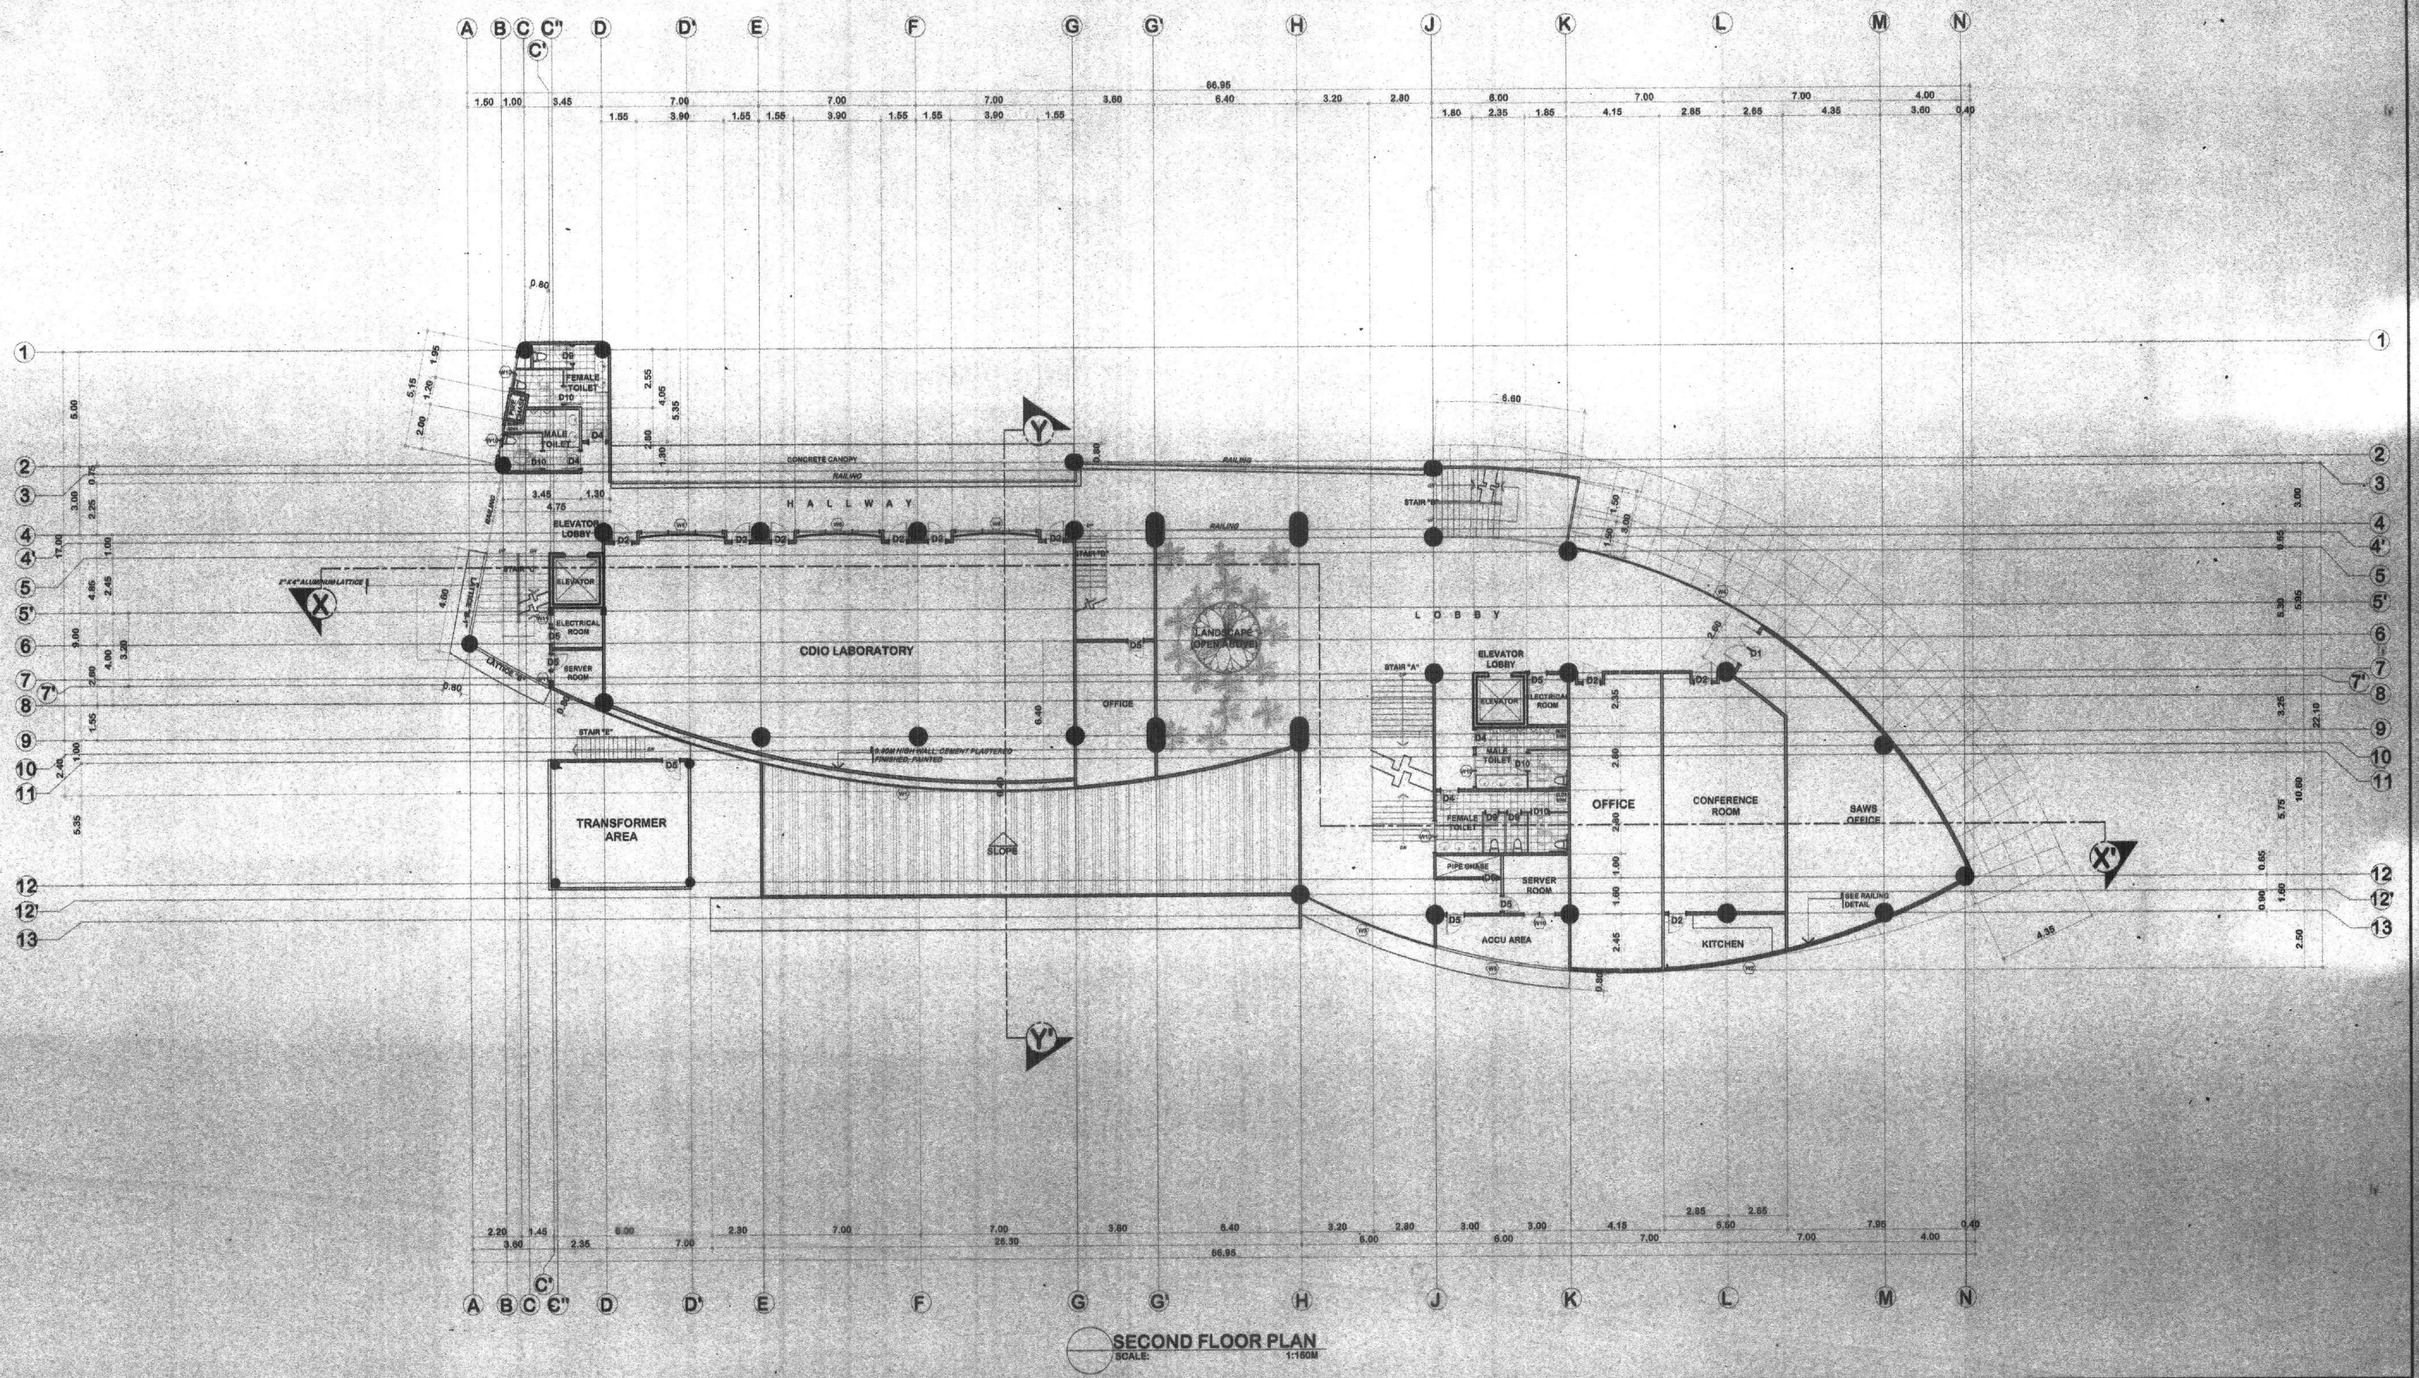

SECOND FLOOR PLAN

SCALE: 1:150M

REPUBLIC OF THE PHILIPPINES
MINDANAO UNIVERSITY OF SCIENCE & TECHNOLOGY

C.M. Recto Avenue, Lapasan 9000 Cagayan de Oro City
Tel. Nos. (08822) 72-60-65 / (088) 856-1738 / 856-1739 Tele Fax (088) 856-4696
Web Site : www.mpsc.com.edu

PREPARED BY:

DR. REY D. GALUN, PIA
ARCHITECT

PRC NO. : 14128 PTR NO. : 2709981
TIN NO. : 192 155 491 DATE ISSUED:01-05-15

PROJECT : **PROPOSED STUDENT CENTER & EDUCATION COMPLEX**

LOCATION: C.M. RECTO AVENUE LAPASAN, CAGAYAN DE ORO CITY
OWNER : MINDANAO UNIVERSITY OF SCIENCE AND TECHNOLOGY

RECOMMENDING APPROVAL :


ATTY. JONATHAN S. OCHE
DIRECTOR, ADMINISTRATION

APPROVED :

DR. RICARDO E. ROTORAS
MUST PRESIDENT

SHEET TITLE: ARCHITECTURAL SHEET NO.
SHEET CONTENTS : A3
A48

12
198

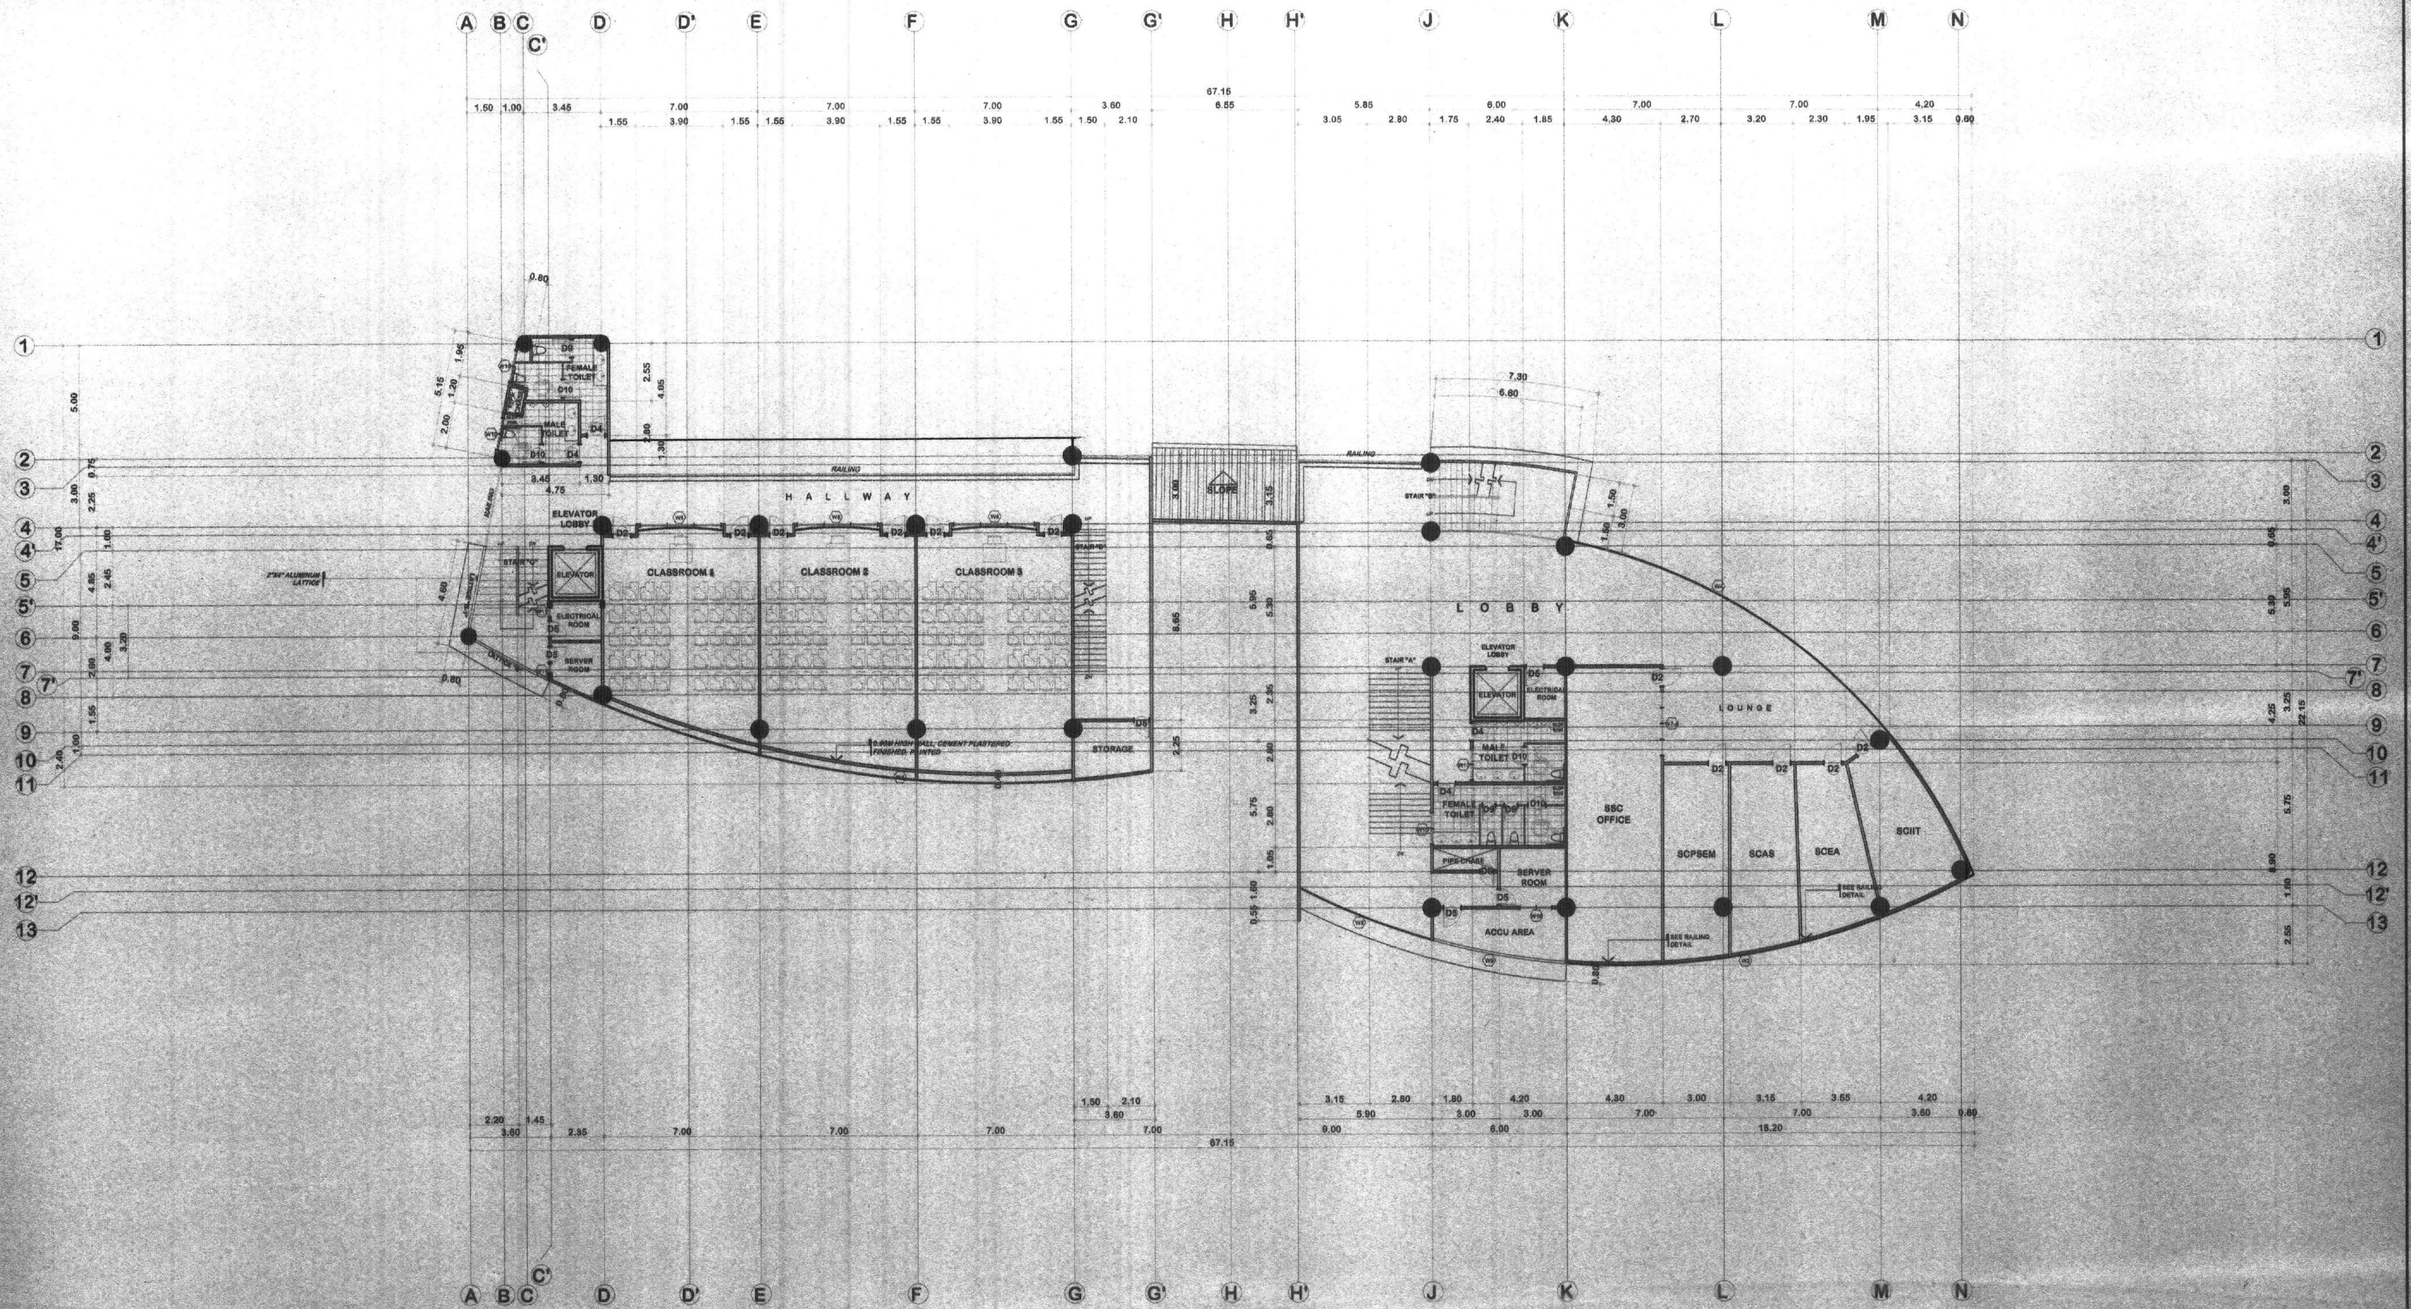

THIRD FLOOR PLAN

SCALE: 1:150M

REPUBLIC OF THE PHILIPPINES
MINDANAO UNIVERSITY OF SCIENCE & TECHNOLOGY

C.M. Recto Avenue, Lapasan 9000 Cagayan de Oro City
Tel. Nos. (08822) 72-60-65 / (088) 856-1738 / 856-1739 Tele Fax (088) 856-4696
Web Site : www.mpsc.com.edu

PREPARED BY:

DR. REY D. GALUA, PIA
ARCHITECT

PRC NO. : 14128 PTR NO. : 2709981
TIN NO. : 192 155 491 DATE ISSUED:01-05-15

PROJECT: **PROPOSED STUDENT CENTER & EDUCATION COMPLEX**

LOCATION: C.M. RECTO AVENUE LAPASAN, CAGAYAN DE ORO CITY
OWNER : MINDANAO UNIVERSITY OF SCIENCE AND TECHNOLOGY

RECOMMENDING APPROVAL :

ATTY. JONATHAN S. OCHE
DIRECTOR, ADMINISTRATION


APPROVED :

DR. RICARDO E. ROTORAS
MUST PRESIDENT

SHEET TITLE: ARCHITECTURAL
SHEET CONTENTS :

SHEET NO.
A4
A4B

13
198

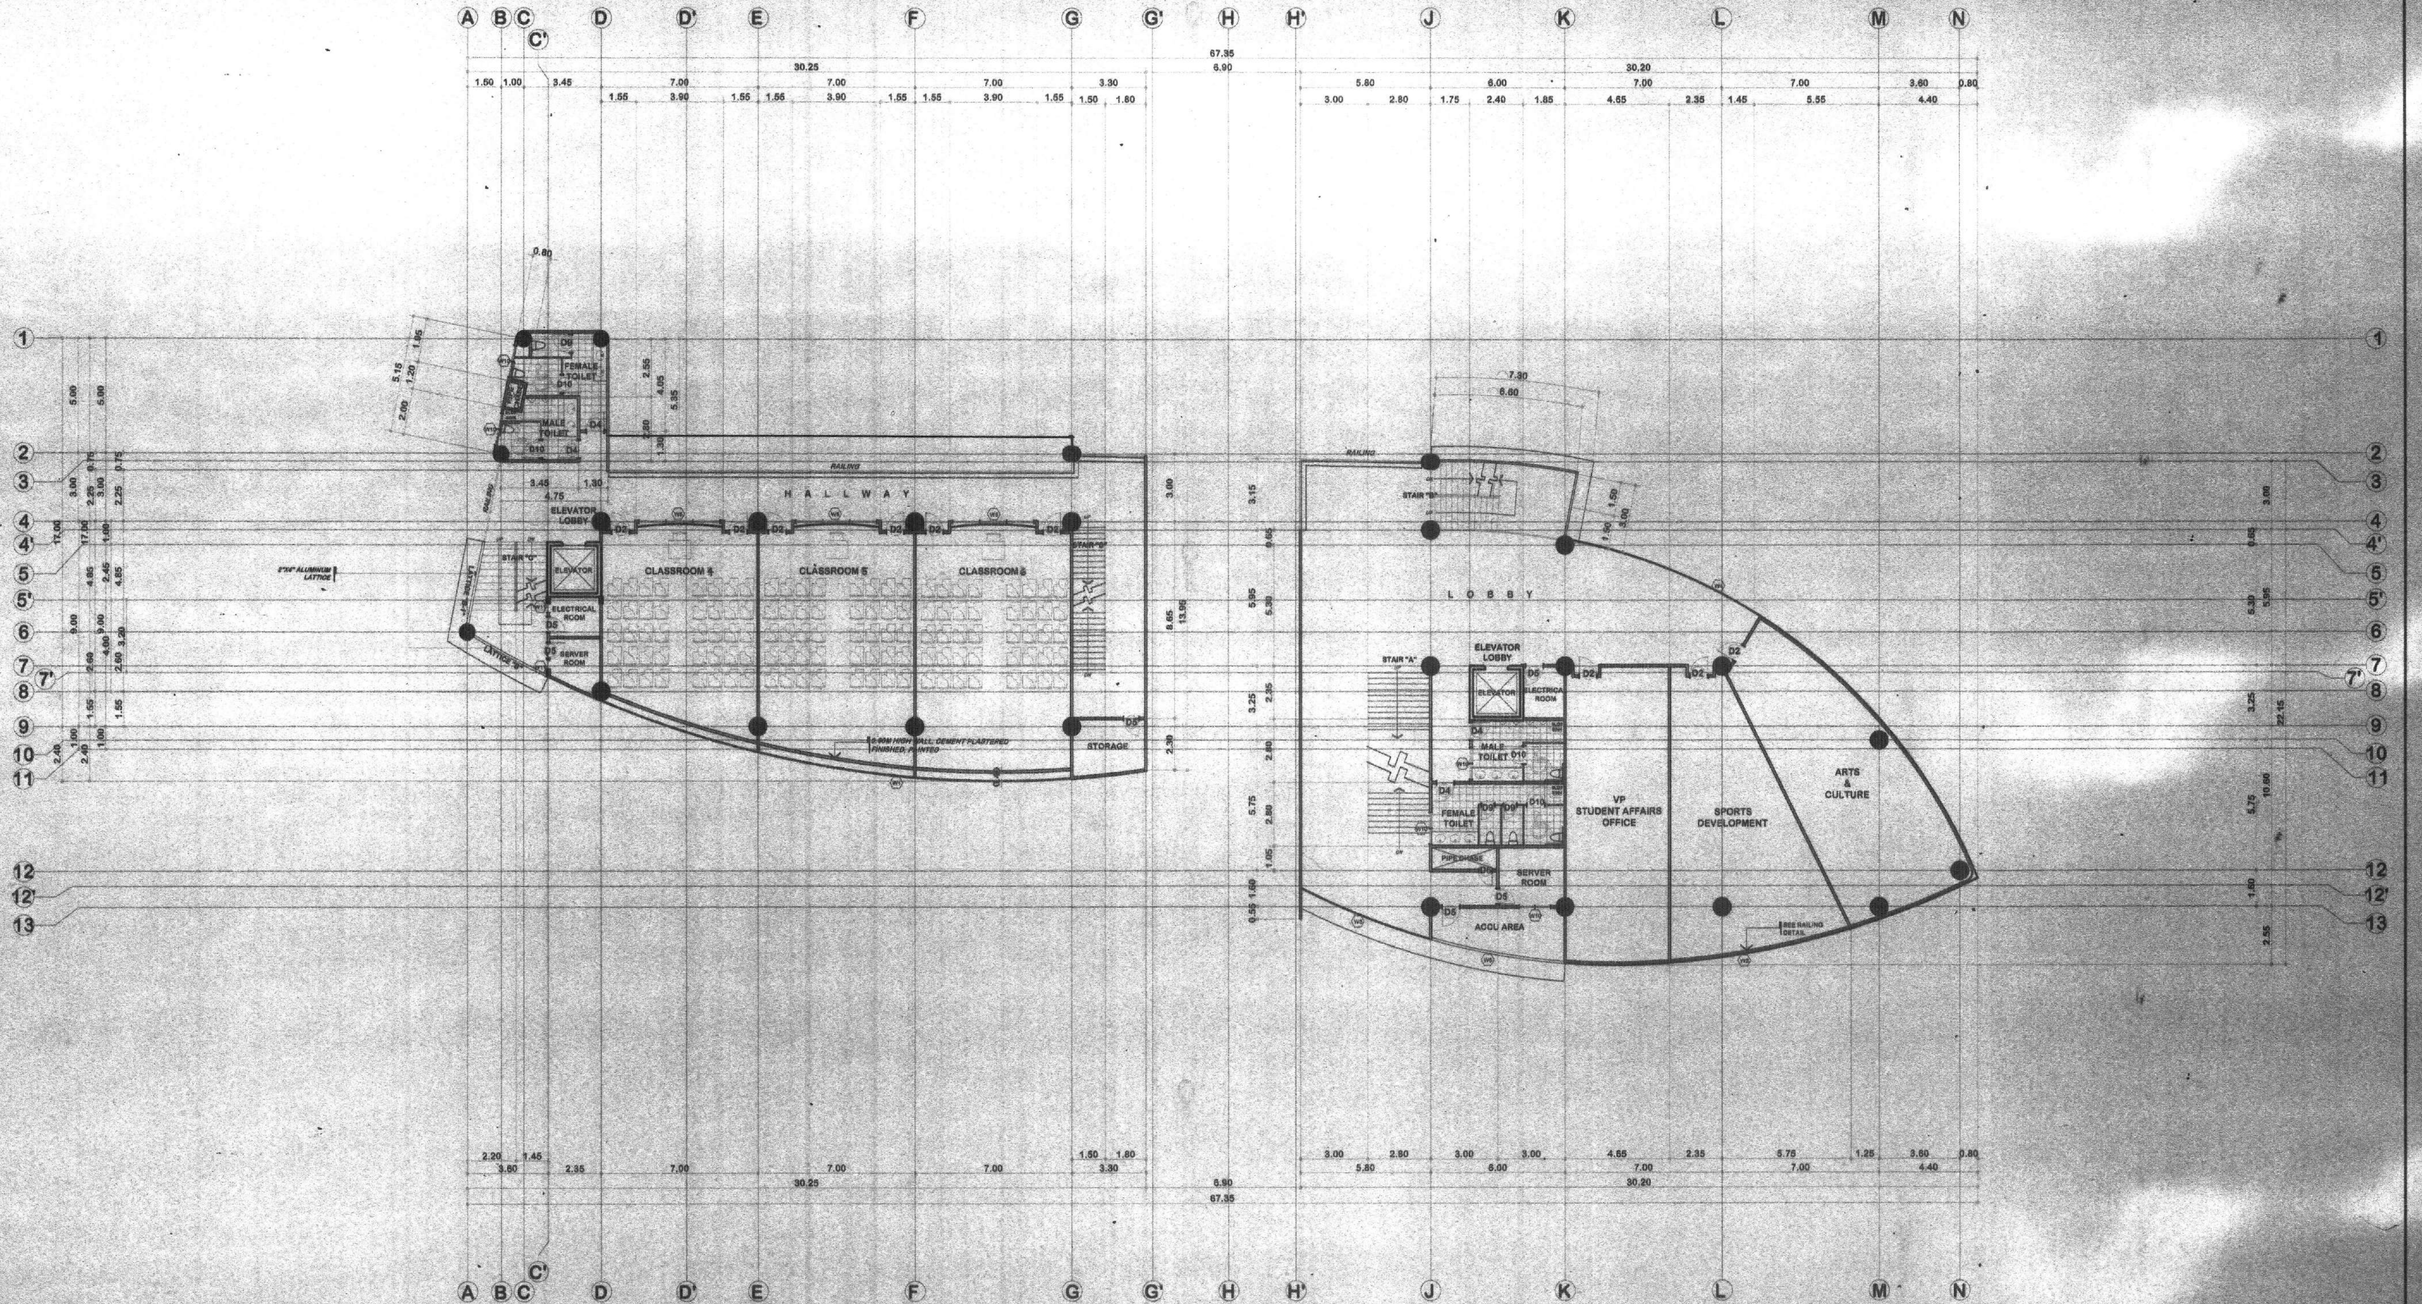

FOURTH FLOOR PLAN

SCALE: 1:150M

REPUBLIC OF THE PHILIPPINES
MINDANAO UNIVERSITY OF SCIENCE & TECHNOLOGY

C.M. Recto Avenue, Lapasan 9000 Cagayan de Oro City
Tel. Nos. (08822) 72-60-65 / (088) 856-1738 / 856-1739 Tele Fax (088) 856-4696
Web Site : www.mpsc.com.edu

PREPARED BY:

DR. REY O. GALUA, PIA
ARCHITECT
PRC NO. : 14125 PTR NO. : 2709981
TIN NO. : 192 165 491 DATE ISSUED:01-05-15

PROJECT : **PROPOSED STUDENT CENTER & EDUCATION COMPLEX**

LOCATION: C.M. RECTO AVENUE LAPASAN, CAGAYAN DE ORO CITY
OWNER : MINDANAO UNIVERSITY OF SCIENCE AND TECHNOLOGY

RECOMMENDING APPROVAL :


ATTY. JONATHAN S. OCHE
DIRECTOR, ADMINISTRATION

APPROVED :

DR. RICARDO E. ROTORAS
MUST PRESIDENT

SHEET TITLE: ARCHITECTURAL
SHEET CONTENTS :

SHEET NO.
A5
A48
14
198

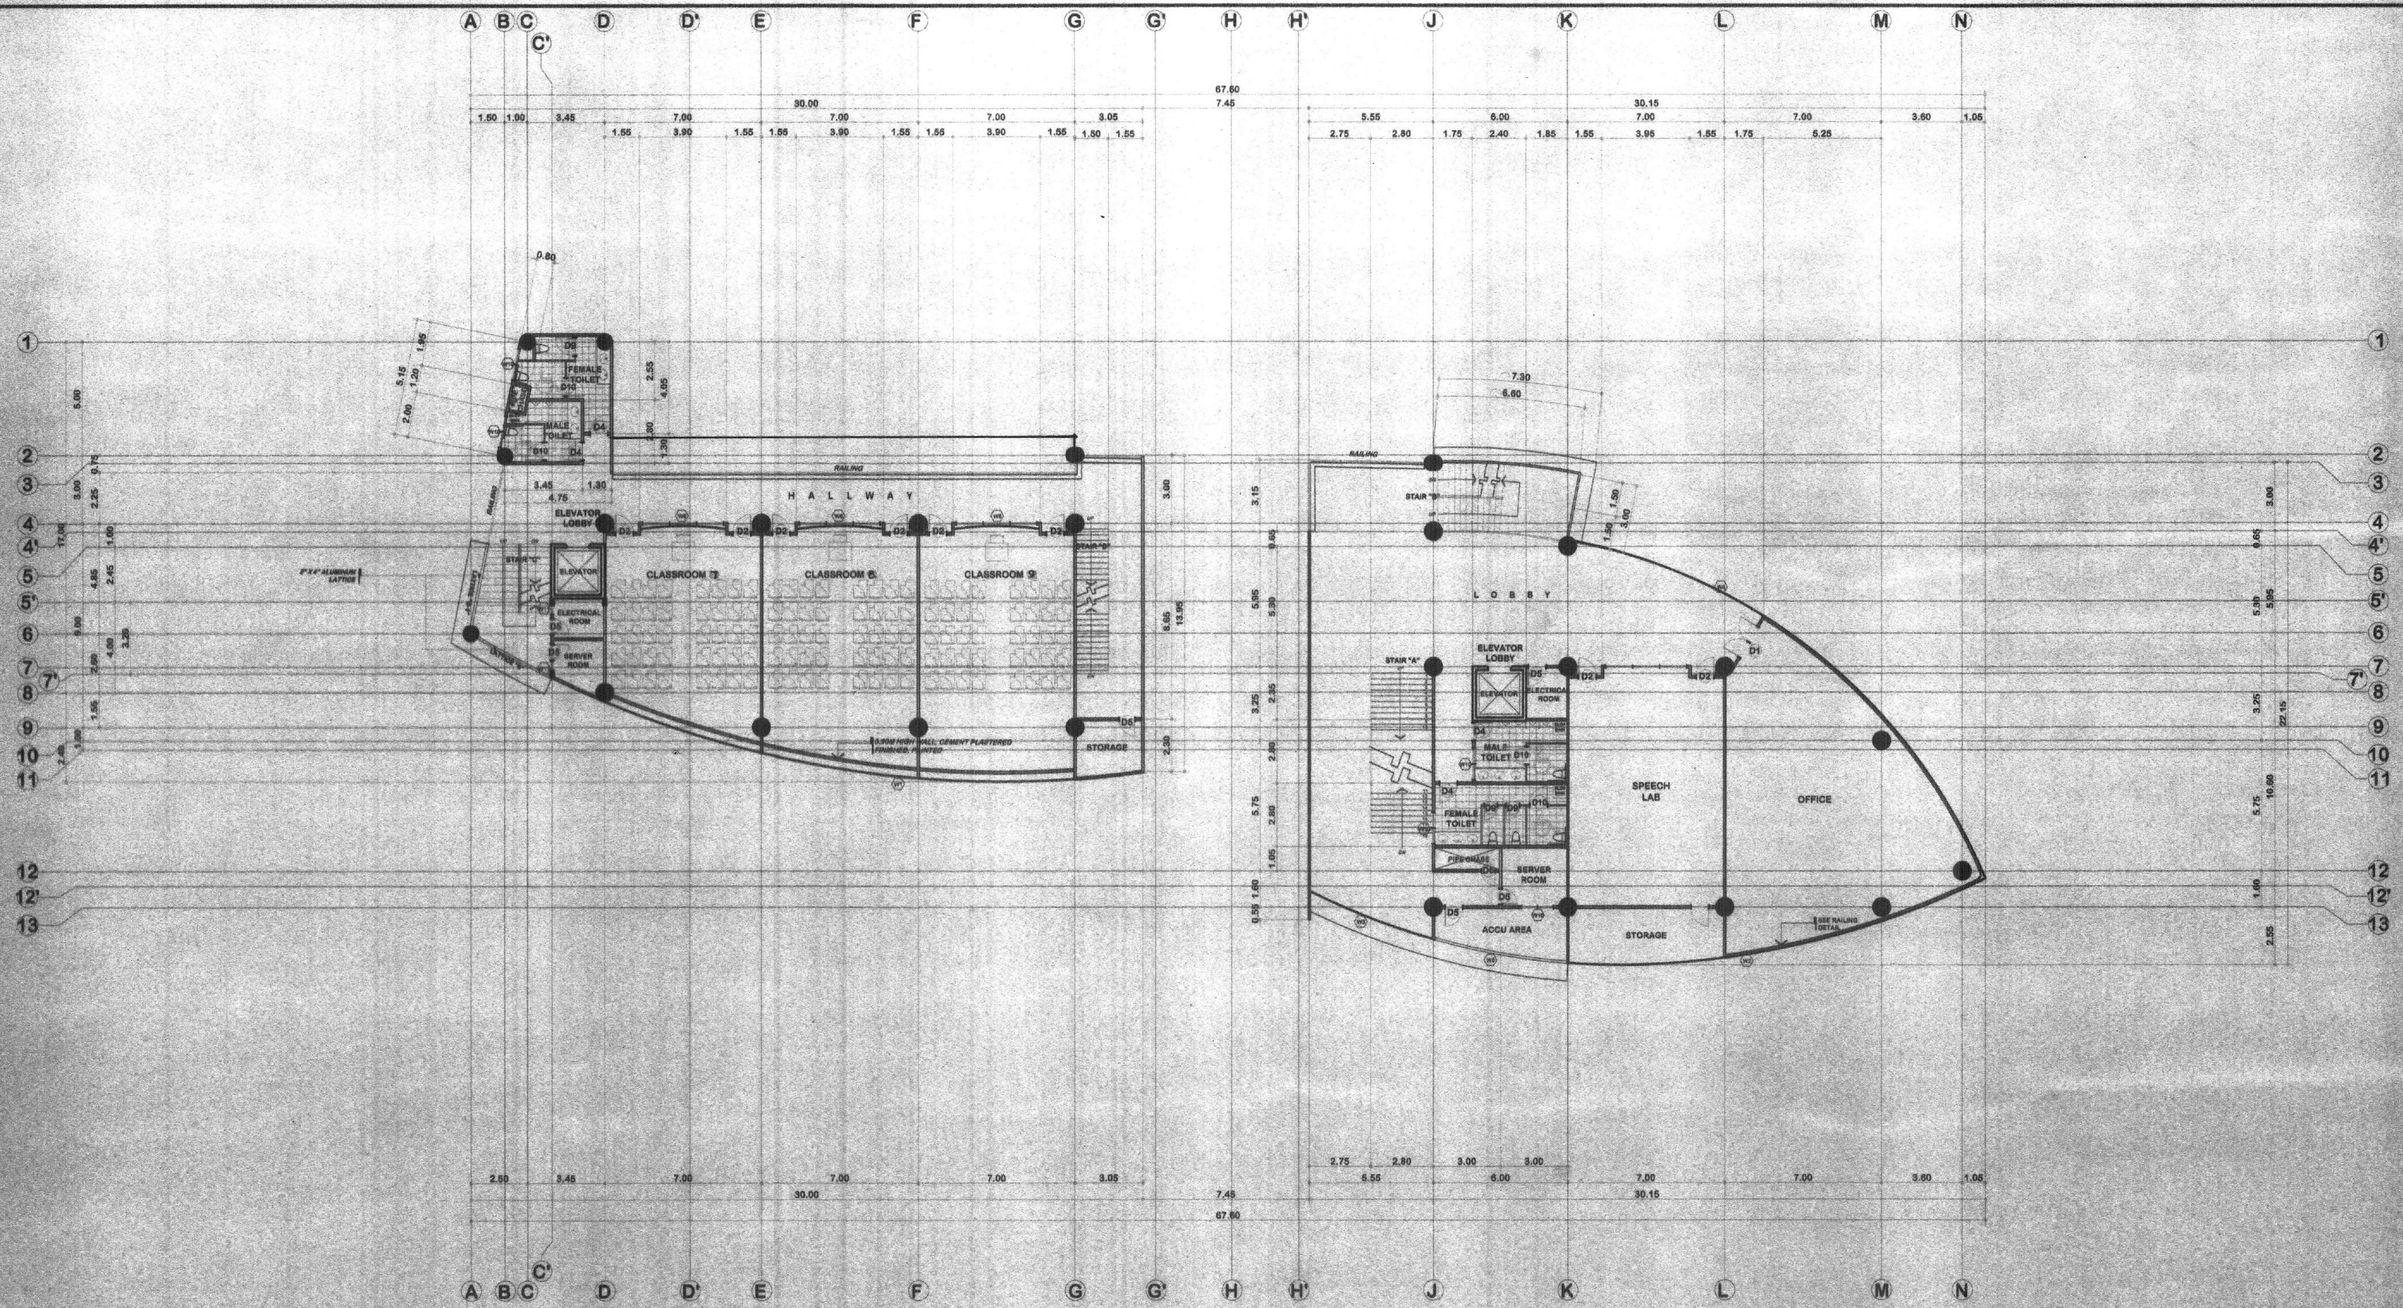

FIFTH FLOOR PLAN
SCALE: 1:150M

REPUBLIC OF THE PHILIPPINES
MINDANAO UNIVERSITY OF SCIENCE & TECHNOLOGY

C.M. Recto Avenue, Lapasan 9000 Cagayan de Oro City
Tel. Nos. (08822) 72-60-85 / (088) 856-1738 / 856-1736 Tele Fax (088) 856-4696
Web Site : www.mpsc.com.edu


PREPARED BY:
DR. REY D. GALUM, PIA
ARCHITECT
PRC NO. : 14128 PTR NO. : 2709981
TIN NO. : 192 155 491 DATE ISSUED: 01-05-15

PROJECT: **PROPOSED STUDENT CENTER & EDUCATION COMPLEX**
LOCATION: C.M. RECTO AVENUE LAPASAN, CAGAYAN DE ORO CITY
OWNER : MINDANAO UNIVERSITY OF SCIENCE AND TECHNOLOGY

RECOMMENDING APPROVAL:
ATTY. JONATHAN S. OCHE
DIRECTOR, ADMINISTRATION

APPROVED:
DR. RICARDO E. ROTORAS
MUST PRESIDENT

SHEET TITLE: ARCHITECTURAL SHEET NO.
SHEET CONTENTS: A6
A48
15
198

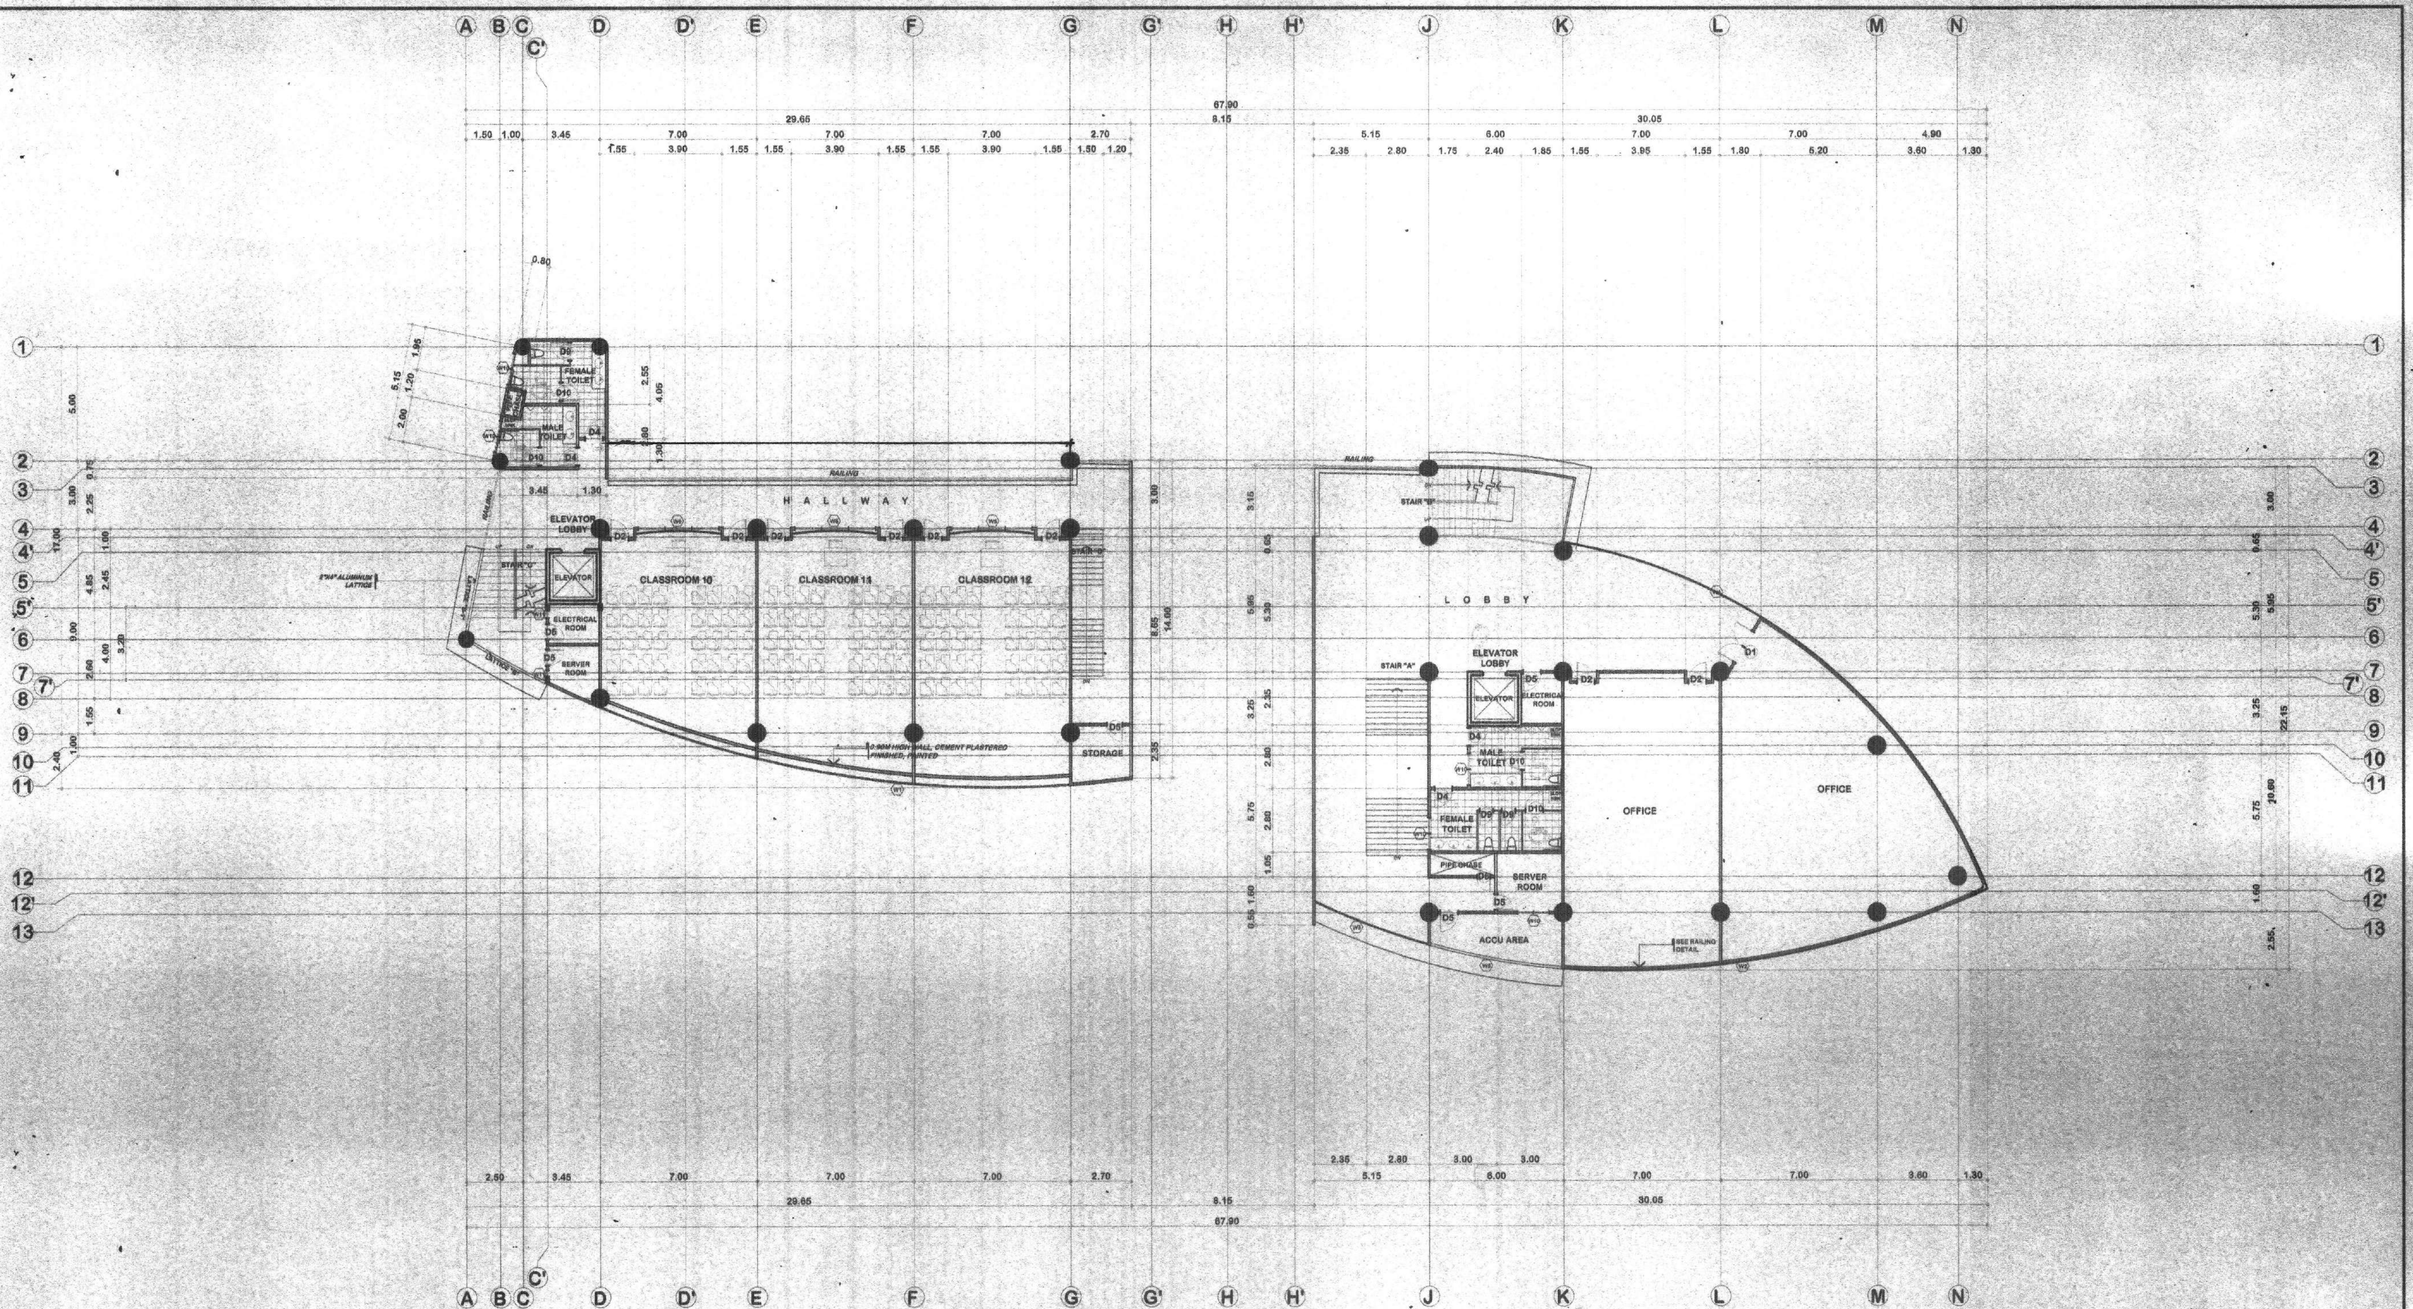

SIXTH FLOOR PLAN

SCALE: 1:150M

REPUBLIC OF THE PHILIPPINES
MINDANAO UNIVERSITY OF SCIENCE & TECHNOLOGY

C.M. Recto Avenue, Lapasan 9000 Cagayan de Oro City
Tel. Nos. (08822) 72-60-65 / (088) 856-1738 / 856-1739 Tele Fax (088) 856-4696
Web Site : www.mpsc.com.edu


PREPARED BY:
DR. REY D. GALUA, PIA
ARCHITECT
PRC NO. : 14128 PTR NO. : 2709981
TIN NO. : 192 155 491 DATE ISSUED: 01-05-15

PROJECT : **PROPOSED STUDENT CENTER & EDUCATION COMPLEX**
LOCATION: C.M. RECTO AVENUE LAPASAN, CAGAYAN DE ORO CITY
OWNER : MINDANAO UNIVERSITY OF SCIENCE AND TECHNOLOGY

RECOMMENDING APPROVAL :
ATTY. JONATHAN S. OCHE
DIRECTOR, ADMINISTRATION

APPROVED :
DR. RICARDO E. ROTORAS
MUST PRESIDENT

SHEET TITLE: ARCHITECTURAL SHEET NO.
SHEET CONTENTS : A7
A98
16
198

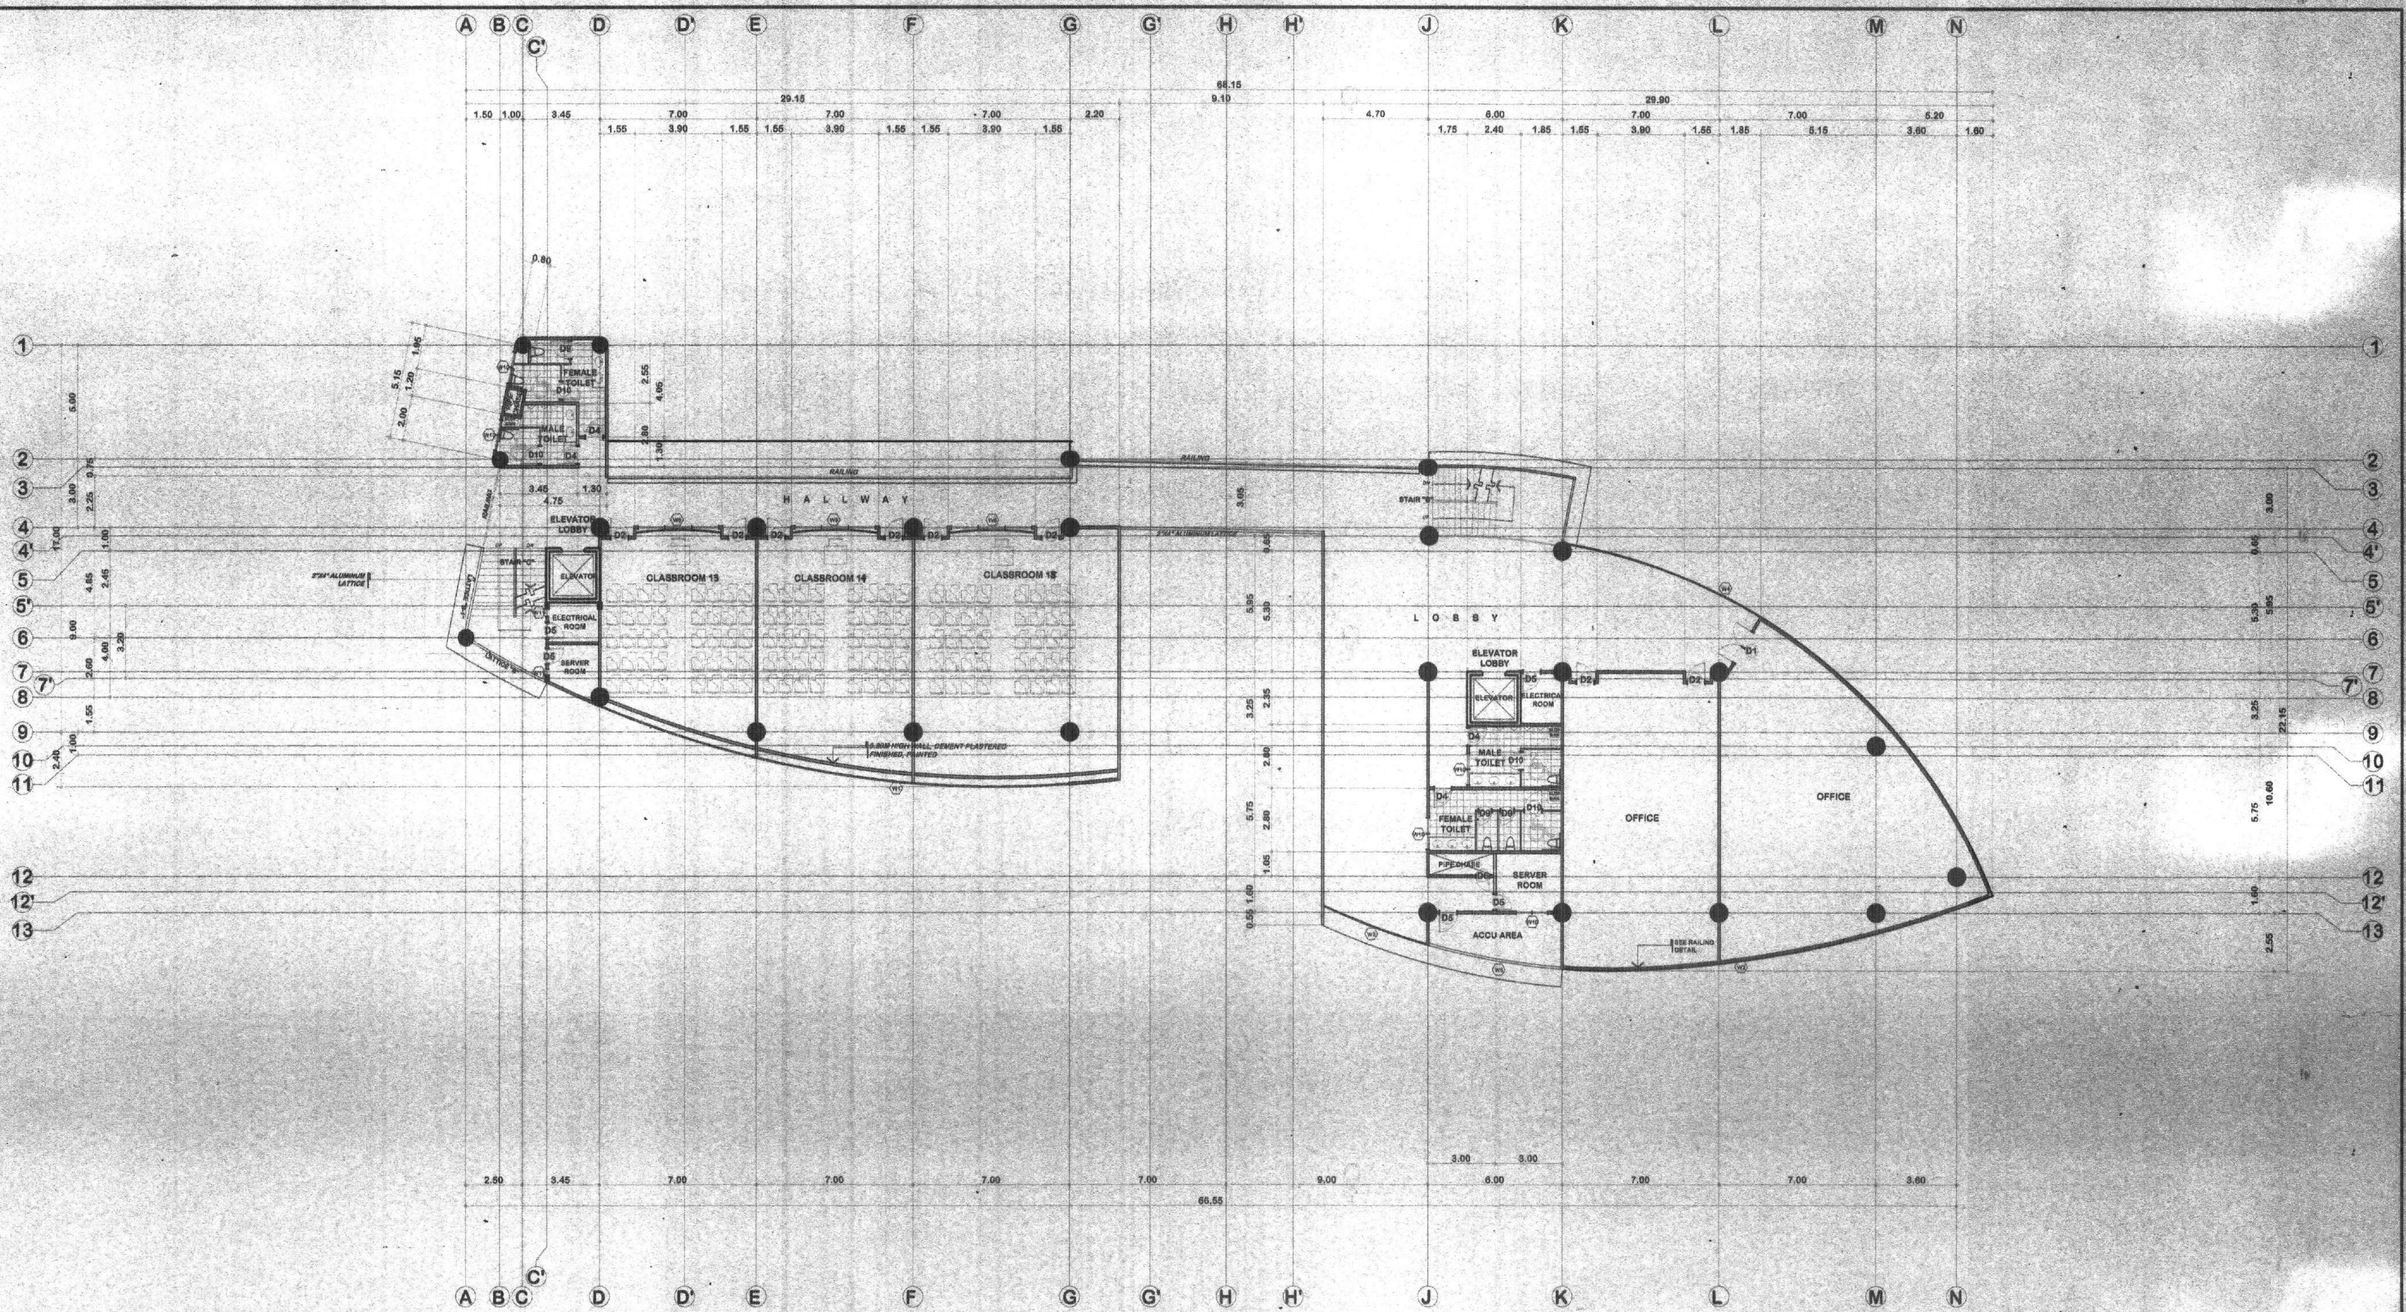

SEVENTH FLOOR PLAN

SCALE: 1:150M

REPUBLIC OF THE PHILIPPINES
MINDANAO UNIVERSITY OF SCIENCE & TECHNOLOGY

C.M. Recto Avenue, Lapasan 9000 Cagayan de Oro City
Tel. Nos. (08822) 72-60-85 / (088) 856-1738 / 856-1739 Tele Fax (088) 856-4696
Web Site : www.mpsc.com.edu

PREPARED BY:

DR. REY D. GALLIA, PIA
ARCHITECT

PRC NO. : 14128 | PTR NO. : 2709991
TIN NO. : 192 155 491 | DATE ISSUED:01-05-15

PROJECT : **PROPOSED STUDENT CENTER & EDUCATION COMPLEX**

LOCATION: C.M. RECTO AVENUE LAPASAN, CAGAYAN DE ORO CITY
OWNER : MINDANAO UNIVERSITY OF SCIENCE AND TECHNOLOGY

RECOMMENDING APPROVAL :


ATTY. JONATHAN S. OCHE
DIRECTOR, ADMINISTRATION

APPROVED :

DR. RICARDO E. ROTORAS
MUST PRESIDENT

SHEET TITLE: ARCHITECTURAL SHEET NO.
SHEET CONTENTS : A8 / A48

17
198

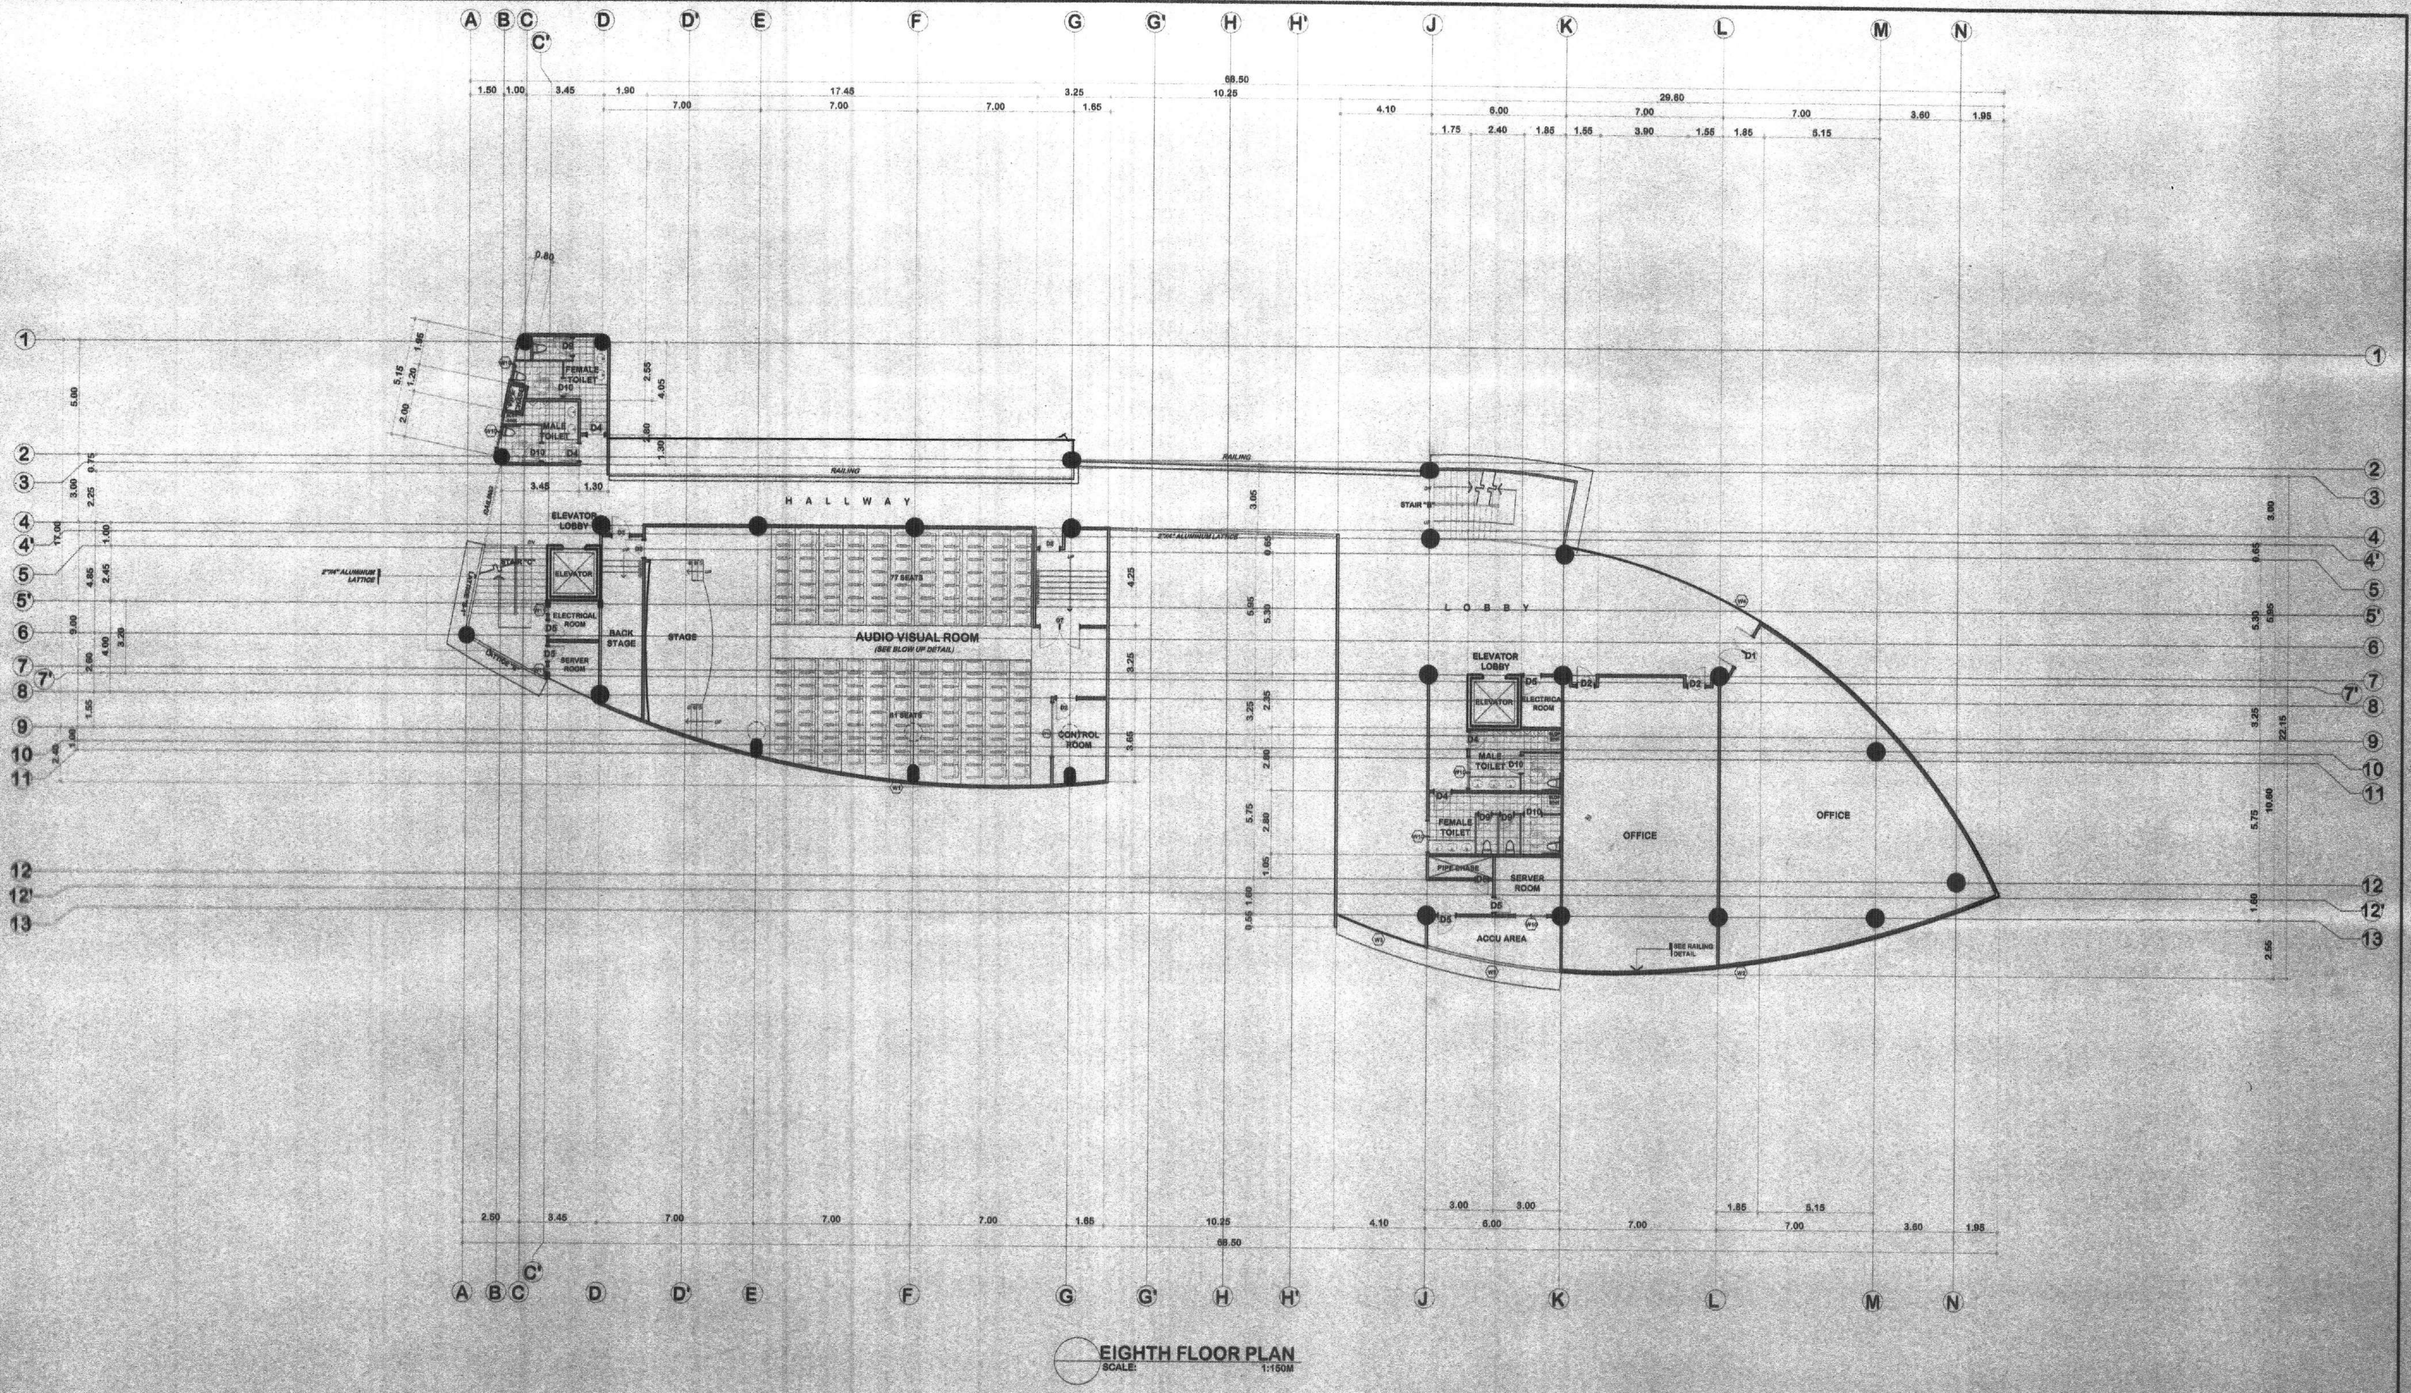

EIGHTH FLOOR PLAN

SCALE: 1:150M

REPUBLIC OF THE PHILIPPINES
MINDANAO UNIVERSITY OF SCIENCE & TECHNOLOGY

C.M. Recto Avenue, Lapasan 9000 Cagayan de Oro City
Tel. Nos. (08822) 72-60-65 / (088) 858-1738 / 856-1739 Tele Fax (088) 856-4696
Web Site : www.mpsc.com.edu

PREPARED BY:

DR. REY D. GALUA, PIA
ARCHITECT

PRC NO. : 14128 | PTR NO. : 2709981
TIN NO. : 192 155 491 | DATE ISSUED:01-05-15

PROJECT: **PROPOSED STUDENT CENTER & EDUCATION COMPLEX**

LOCATION: C.M. RECTO AVENUE LAPASAN, CAGAYAN DE ORO CITY
OWNER : MINDANAO UNIVERSITY OF SCIENCE AND TECHNOLOGY


RECOMMENDING APPROVAL :

ATTY. JONATHAN S. OCHE
DIRECTOR, ADMINISTRATION

APPROVED :

DR. RICARDO E. ROTORAS
MUST PRESIDENT

SHEET TITLE: ARCHITECTURAL | SHEET NO. A9
SHEET CONTENTS : A48
18
198

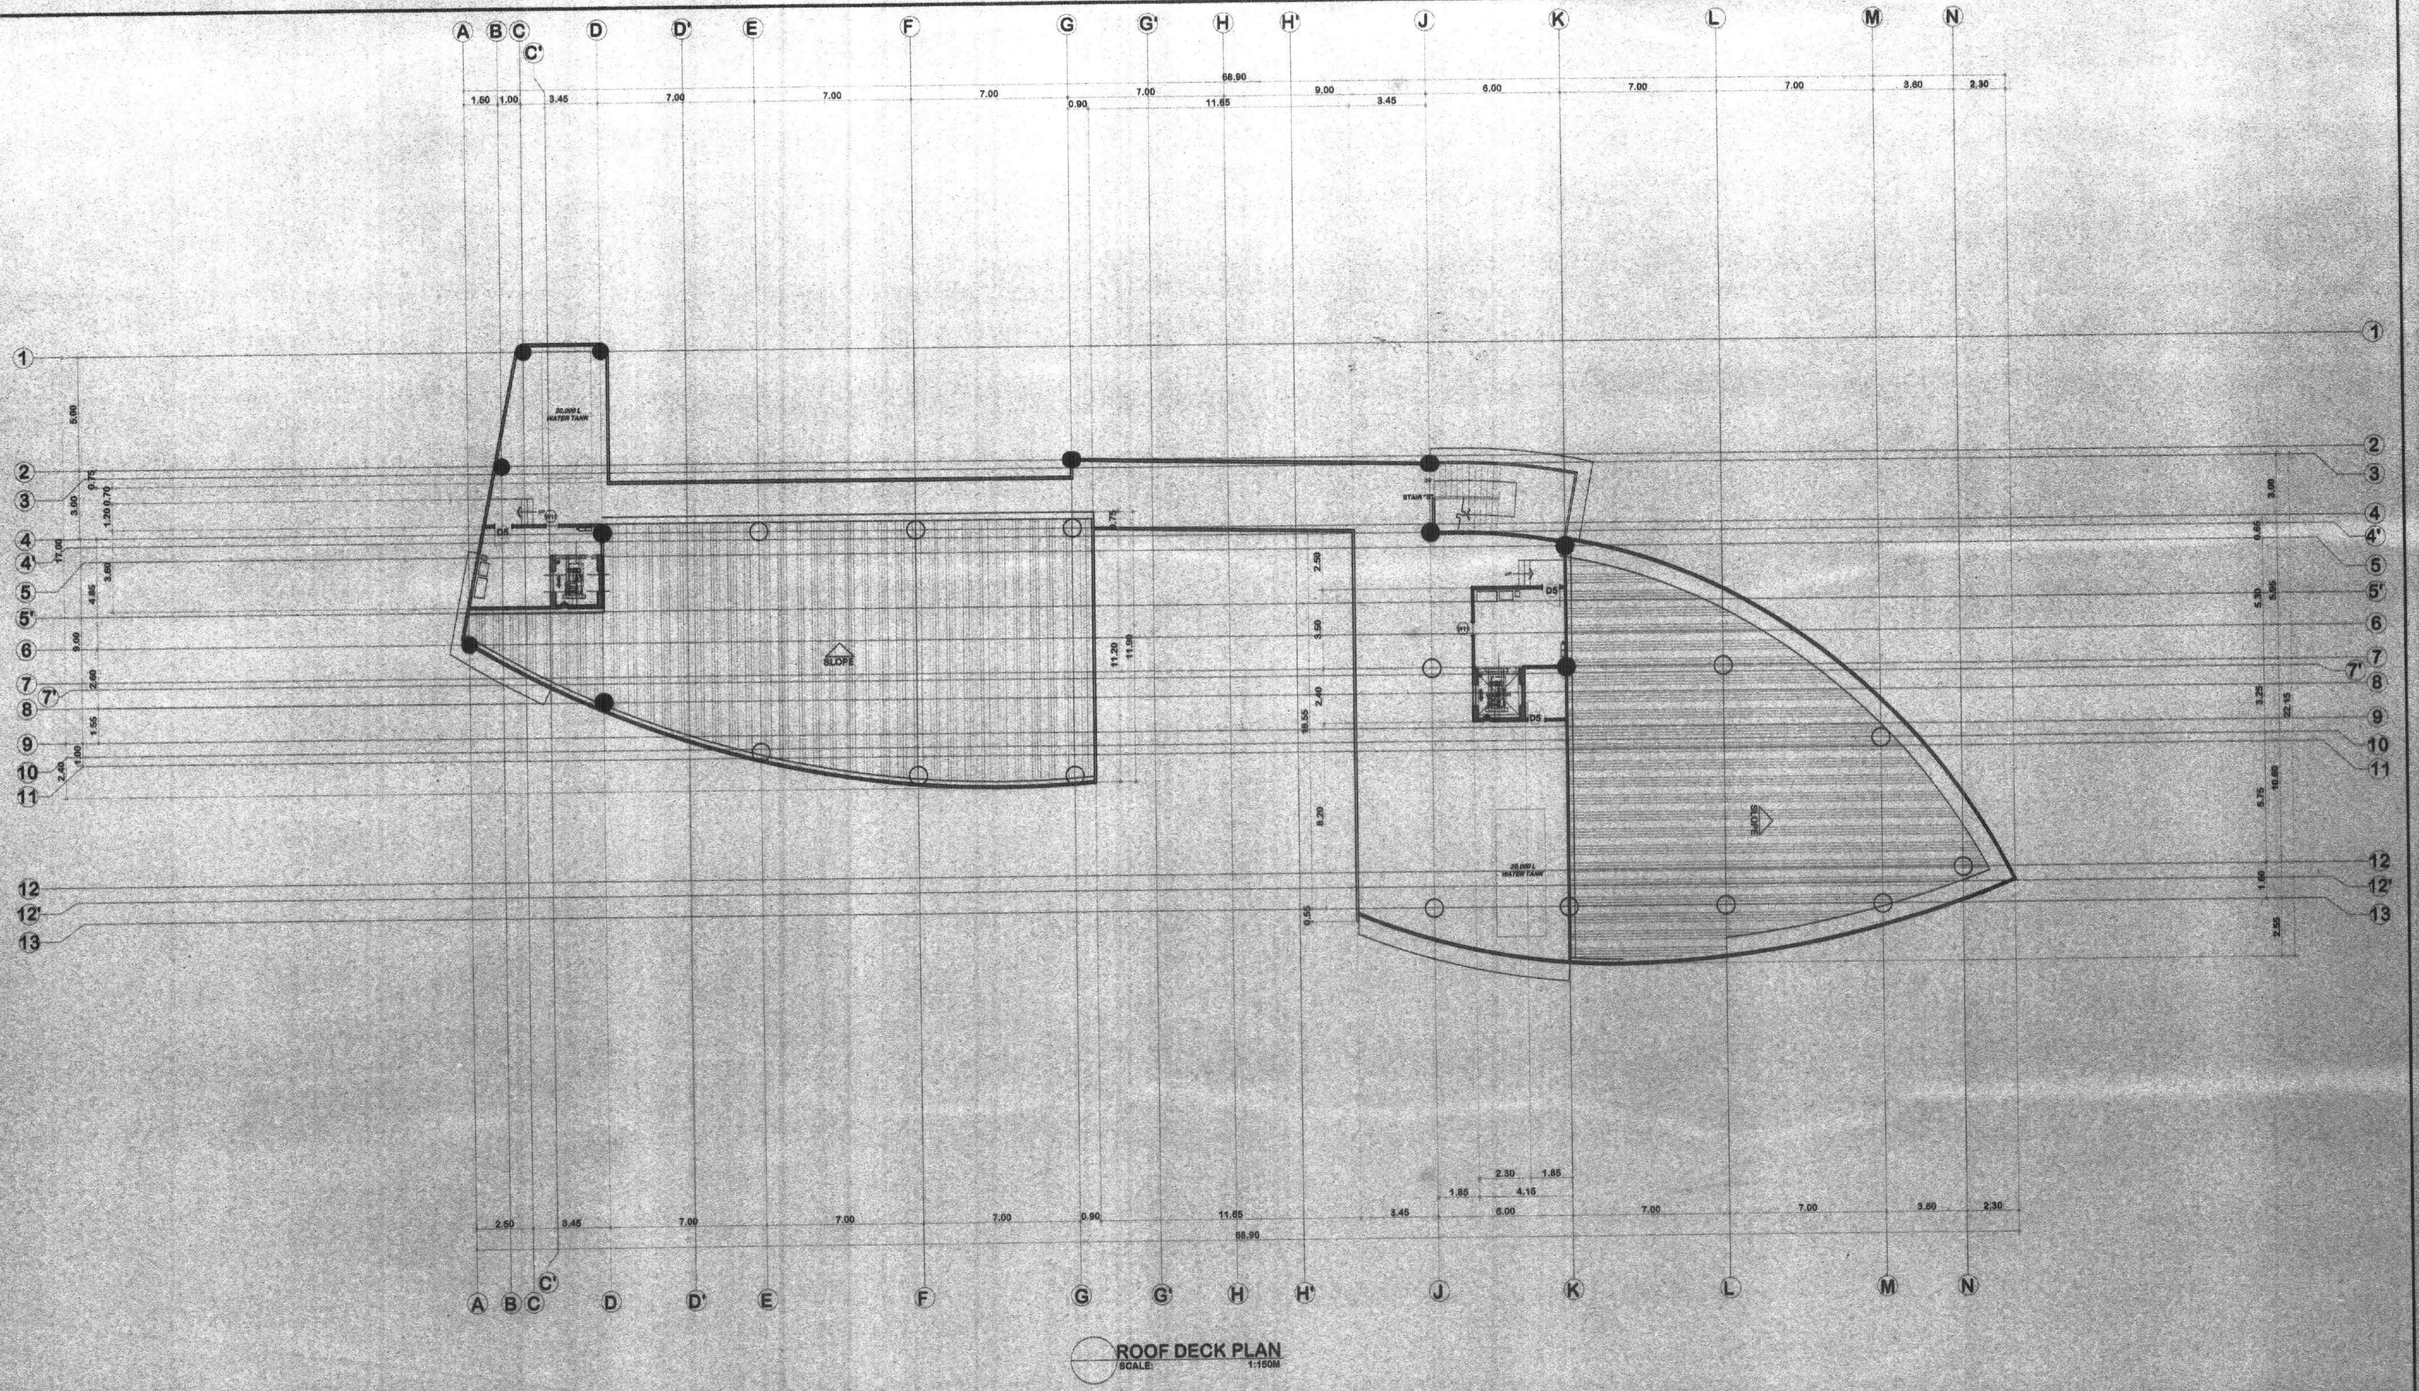

ROOF DECK PLAN

SCALE: 1:150M

REPUBLIC OF THE PHILIPPINES
MINDANAO UNIVERSITY OF SCIENCE & TECHNOLOGY

C.M. Recto Avenue, Lapasan 9000 Cagayan de Oro City
Tel. Nos. (08822) 72-60-65 / (088) 856-1738 / 856-1739 Tele Fax (088) 856-4699
Web Site : www.mpsc.com.edu

PREPARED BY:

DR. REY D. GALUAPIA
ARCHITECT
PRC NO. : 14128 PTR NO. : 2709981
TIN NO. : 192 155 491 DATE ISSUED: 01-05-15

PROJECT: **PROPOSED STUDENT CENTER & EDUCATION COMPLEX**

LOCATION: C.M. RECTO AVENUE LAPASAN, CAGAYAN DE ORO CITY
OWNER : MINDANAO UNIVERSITY OF SCIENCE AND TECHNOLOGY

RECOMMENDING APPROVAL:

ATTY. JONATHAN S. OCHE
DIRECTOR, ADMINISTRATION


APPROVED:

DR. RICARDO C. ROTORAS
MUST PRESIDENT

SHEET TITLE: ARCHITECTURAL
SHEET CONTENTS:

SHEET NO.
A10
A48

19
198

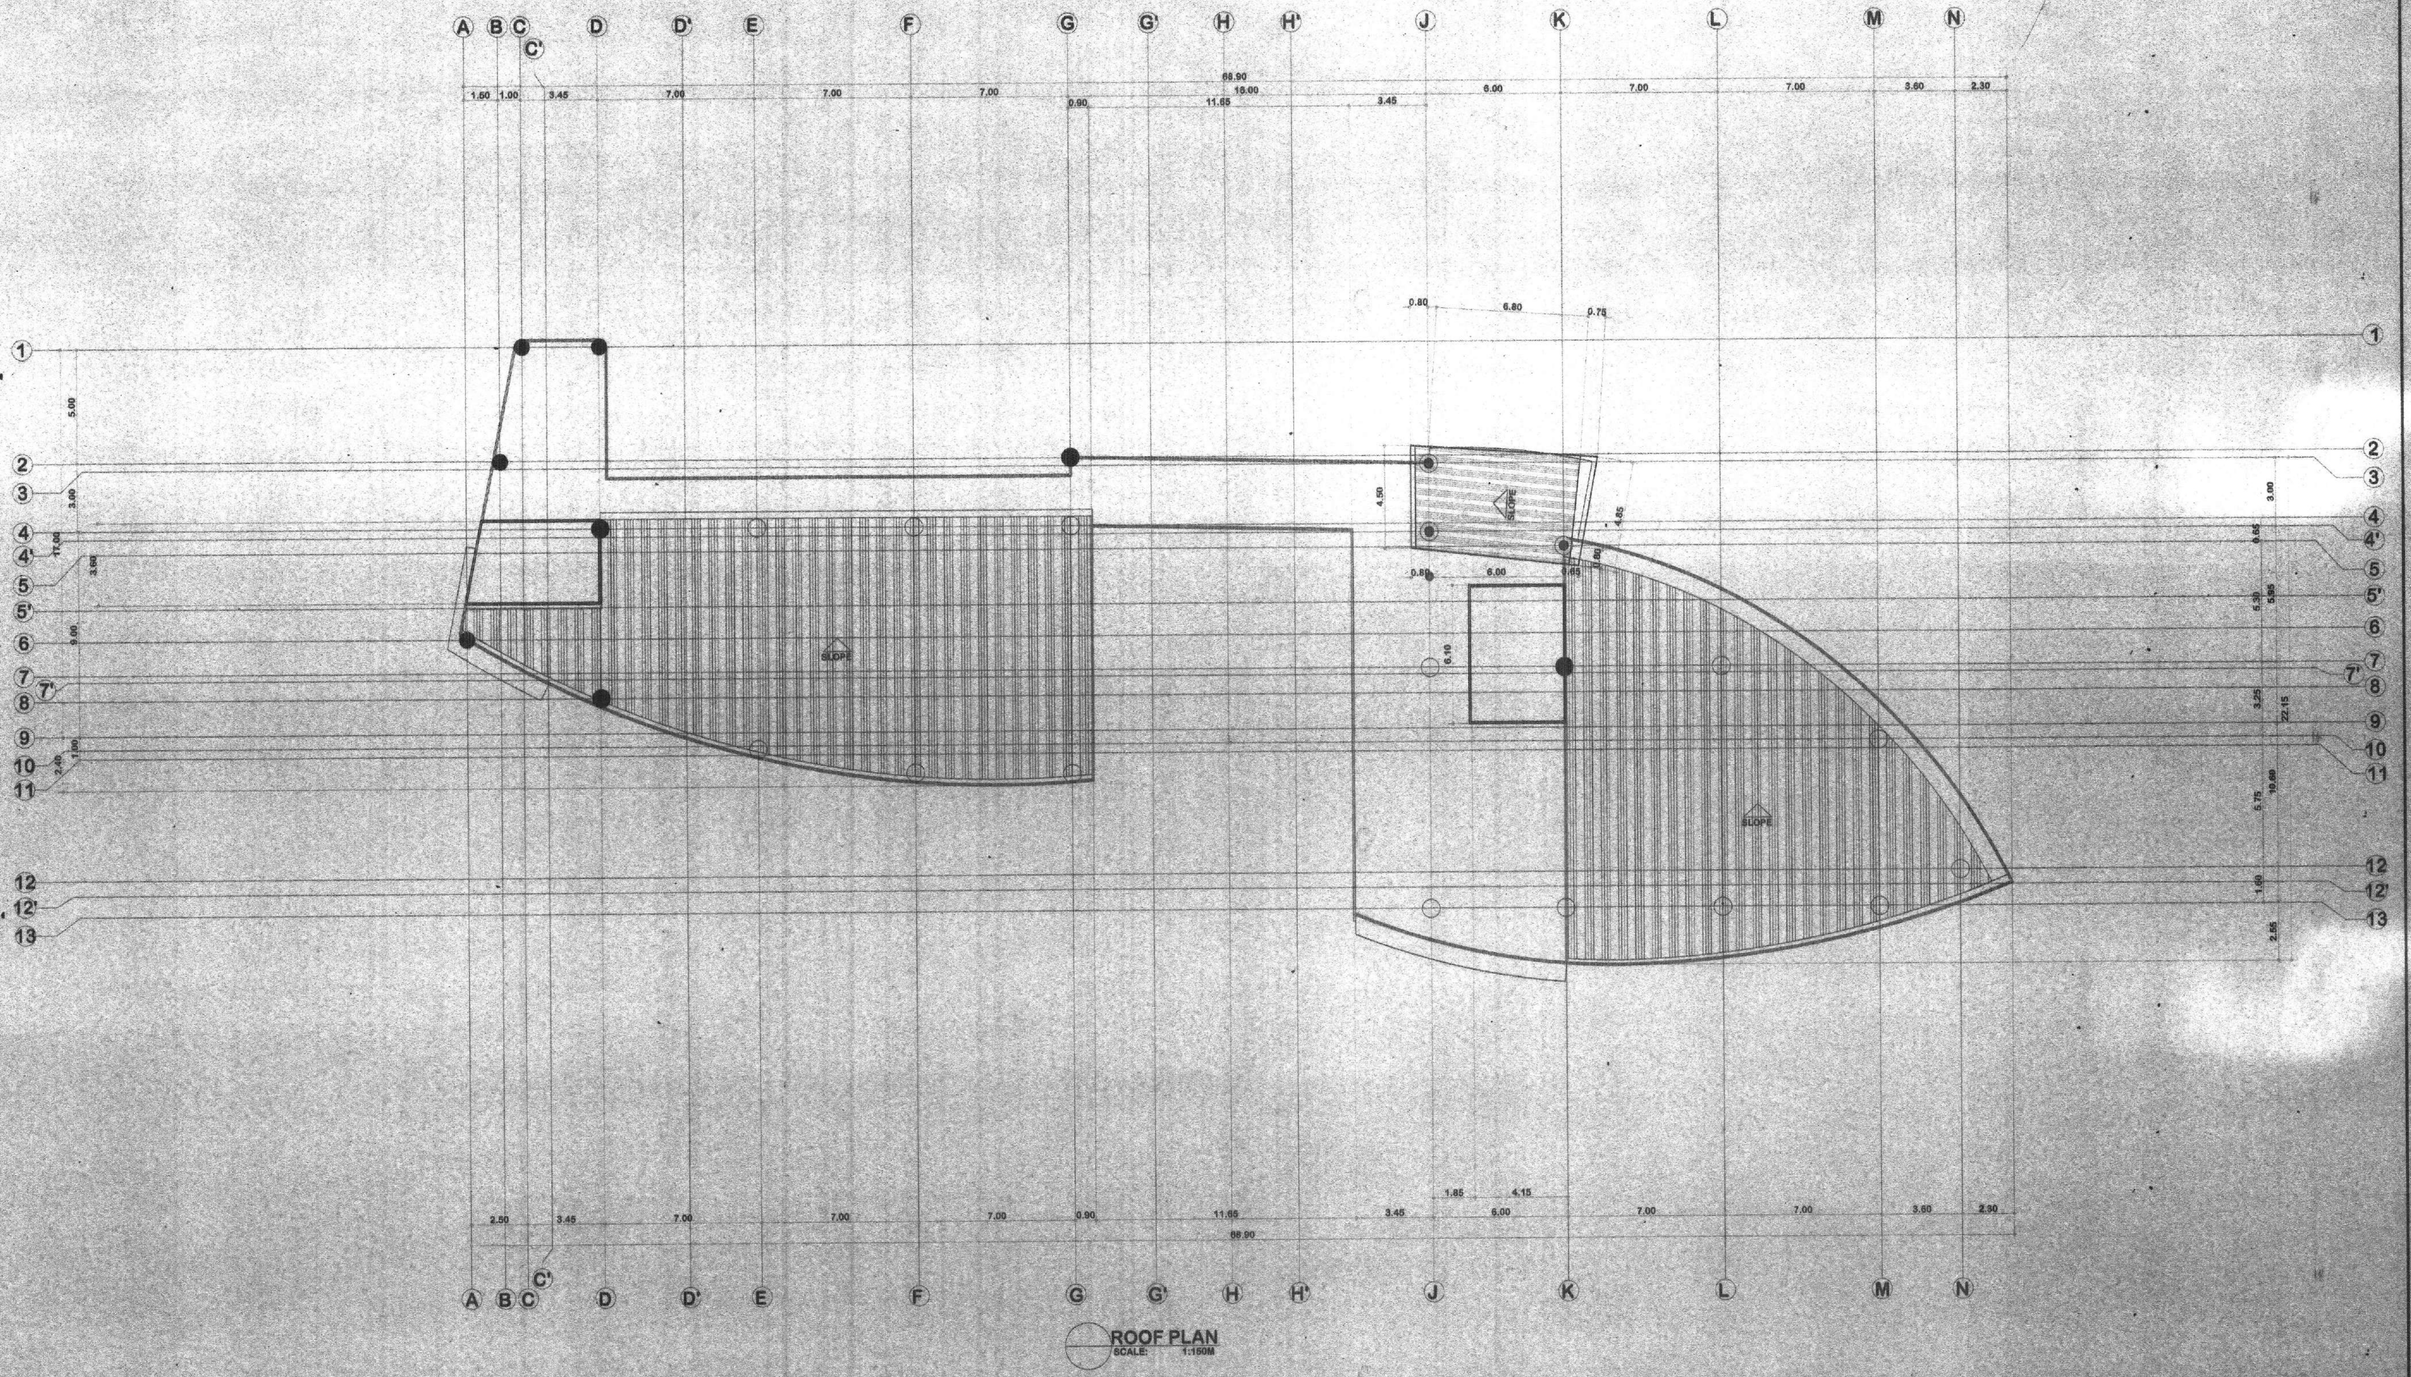

ROOF PLAN
SCALE: 1:150M

REPUBLIC OF THE PHILIPPINES
MINDANAO UNIVERSITY OF SCIENCE & TECHNOLOGY

C.M. Recto Avenue, Lapasan 9000 Cagayan de Oro City
Tel. Nos. (08822) 72-60-65 / (088) 856-1738 / 856-1739 Tele Fax (088) 856-4695
Web Site : www.mpsc.com.edu

PREPARED BY:
DR. REY D. GALUA, PIA
ARCHITECT
PRC NO. : 14128 PTR NO. : 2709981
TIN NO. : 192 155 491 DATE ISSUED:01-05-15


PROJECT: **PROPOSED STUDENT CENTER & EDUCATION COMPLEX**
LOCATION: C.M. RECTO AVENUE LAPASAN, CAGAYAN DE ORO CITY
OWNER : MINDANAO UNIVERSITY OF SCIENCE AND TECHNOLOGY

RECOMMENDING APPROVAL :
ATTY. JONATHAN S. OCHE
DIRECTOR, ADMINISTRATION

APPROVED :
DR. RICARDO E. ROTORAS
MUST PRESIDENT

SHEET TITLE: ARCHITECTURAL
SHEET CONTENTS :

SHEET NO.
A11
A18

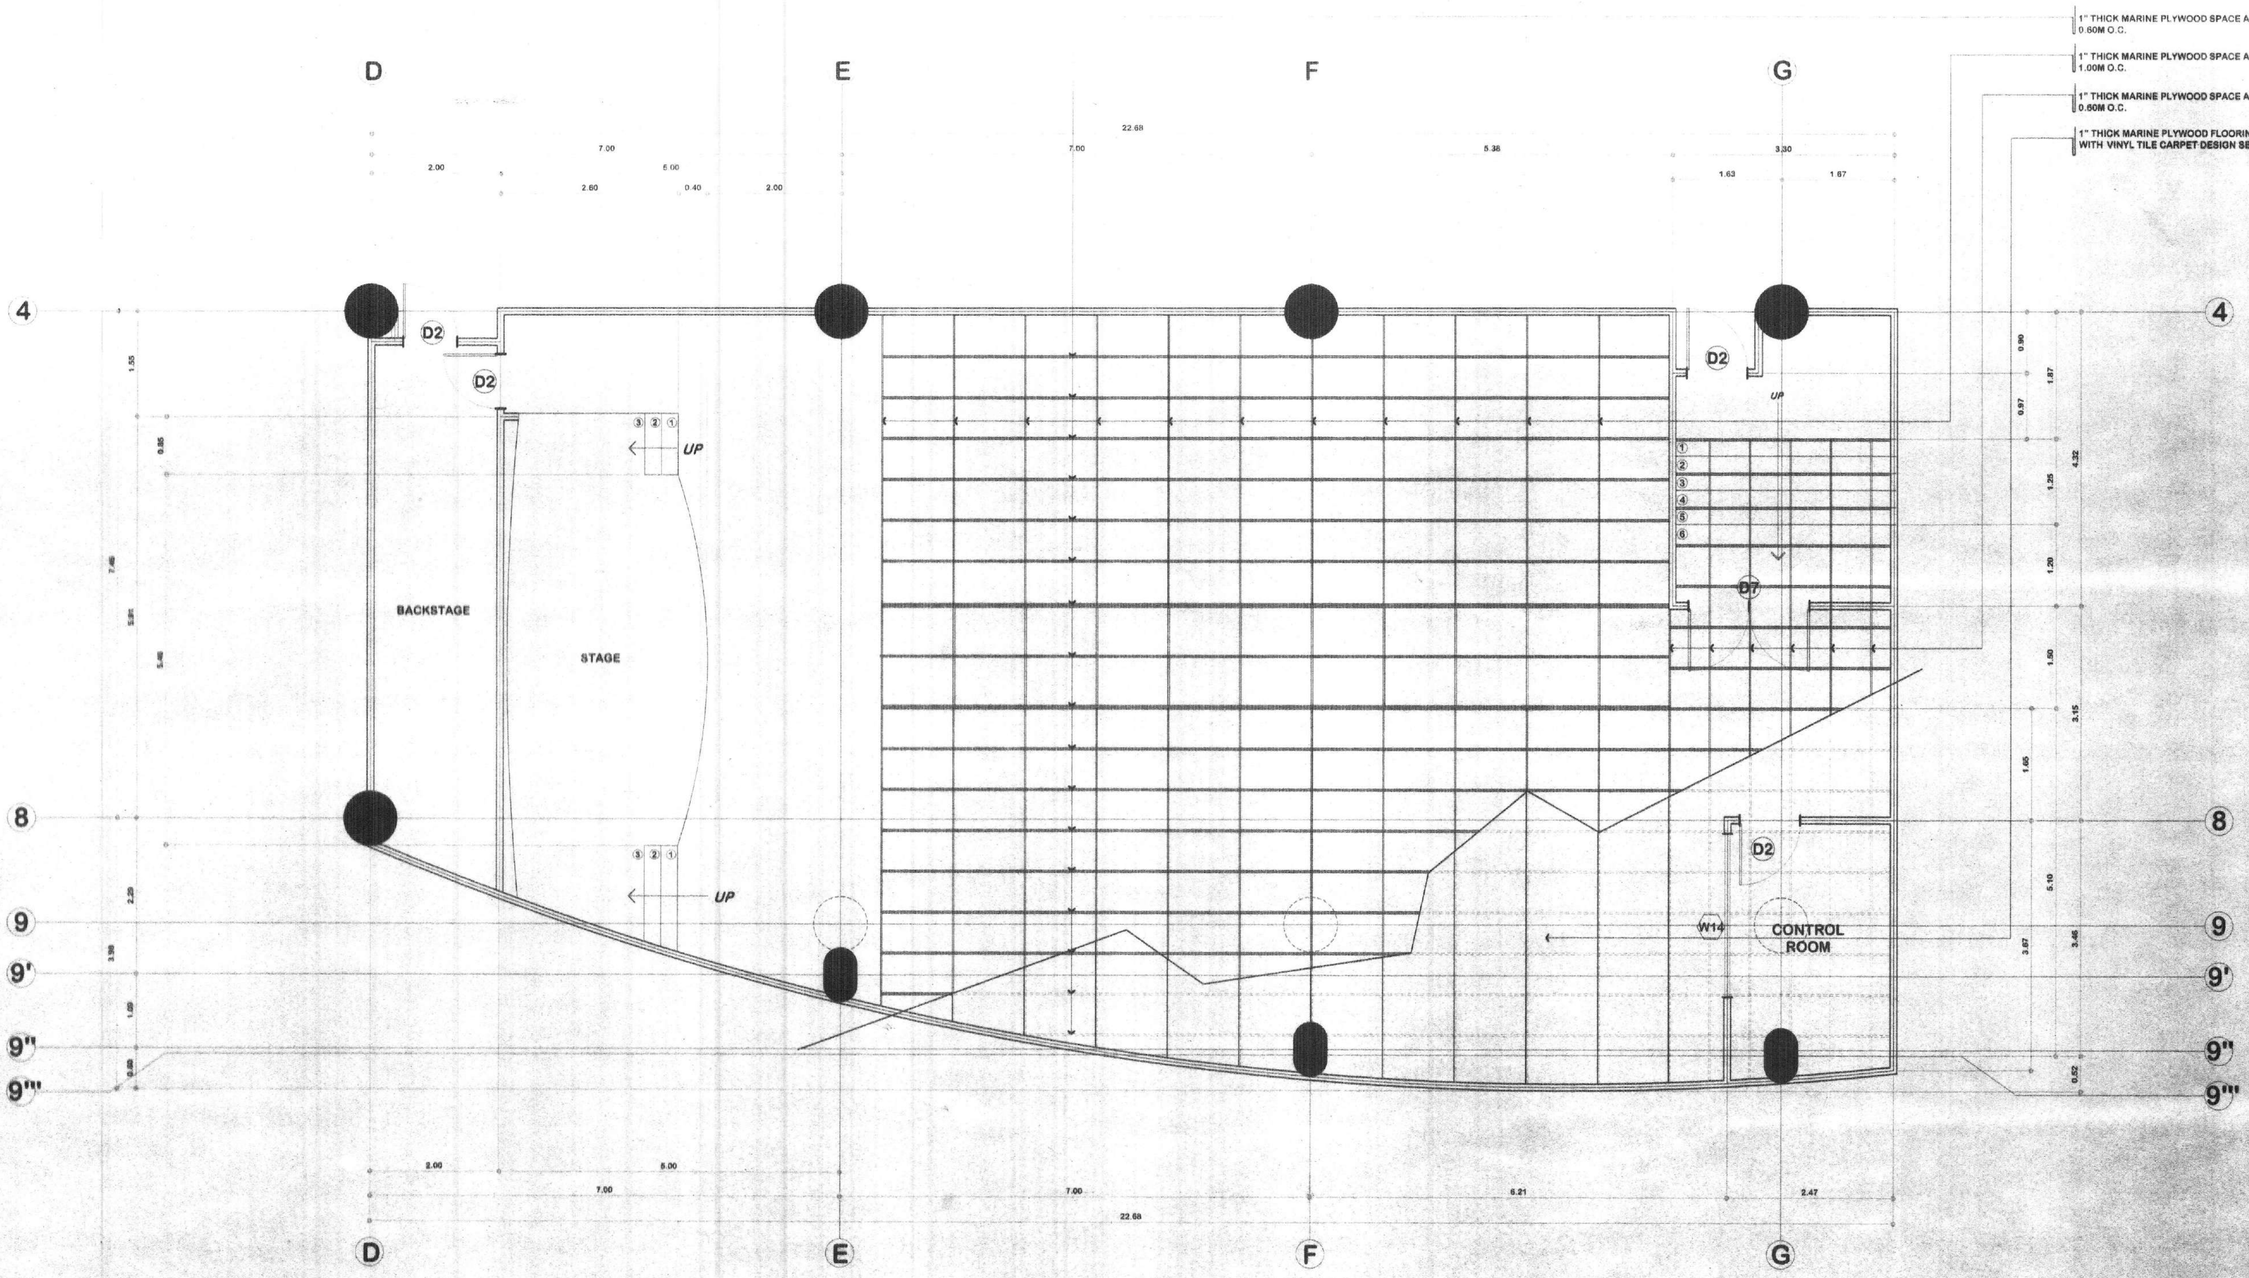

AVR RAISE FLOOR FRAMING PLAN

SCALE: 1:50M

REPUBLIC OF THE PHILIPPINES
MINDANAO UNIVERSITY OF SCIENCE & TECHNOLOGY

C.M. Recto Avenue, Lapasan 9000 Cagayan de Oro City
Tel. Nos. (08822) 72-60-65 / (088) 856-1738 / 856-1739 Tele Fax (088) 856-4696
Web Site.: www.mpsc.com.edu

PREPARED BY:

DR. REV D. GALUN, RIA
ARCHITECT

PRC NO. : 14128 | PTR NO. : 2709981
TIN NO. : 192 156 491 | DATE ISSUED:01-05-15

PROJECT: **PROPOSED STUDENT CENTER & EDUCATION COMPLEX**

LOCATION: C.M. RECTO AVENUE LAPASAN, CAGAYAN DE ORO CITY
OWNER: MINDANAO UNIVERSITY OF SCIENCE AND TECHNOLOGY

RECOMMENDING APPROVAL:


ATTY. JONATHAN S. OCHE
DIRECTOR, ADMINISTRATION

APPROVED:

DR. RICARDO E. ROTORAS
MUST PRESIDENT


SHEET TITLE: ARCHITECTURAL | SHEET NO.
SHEET CONTENTS: A48 / A98

57
198

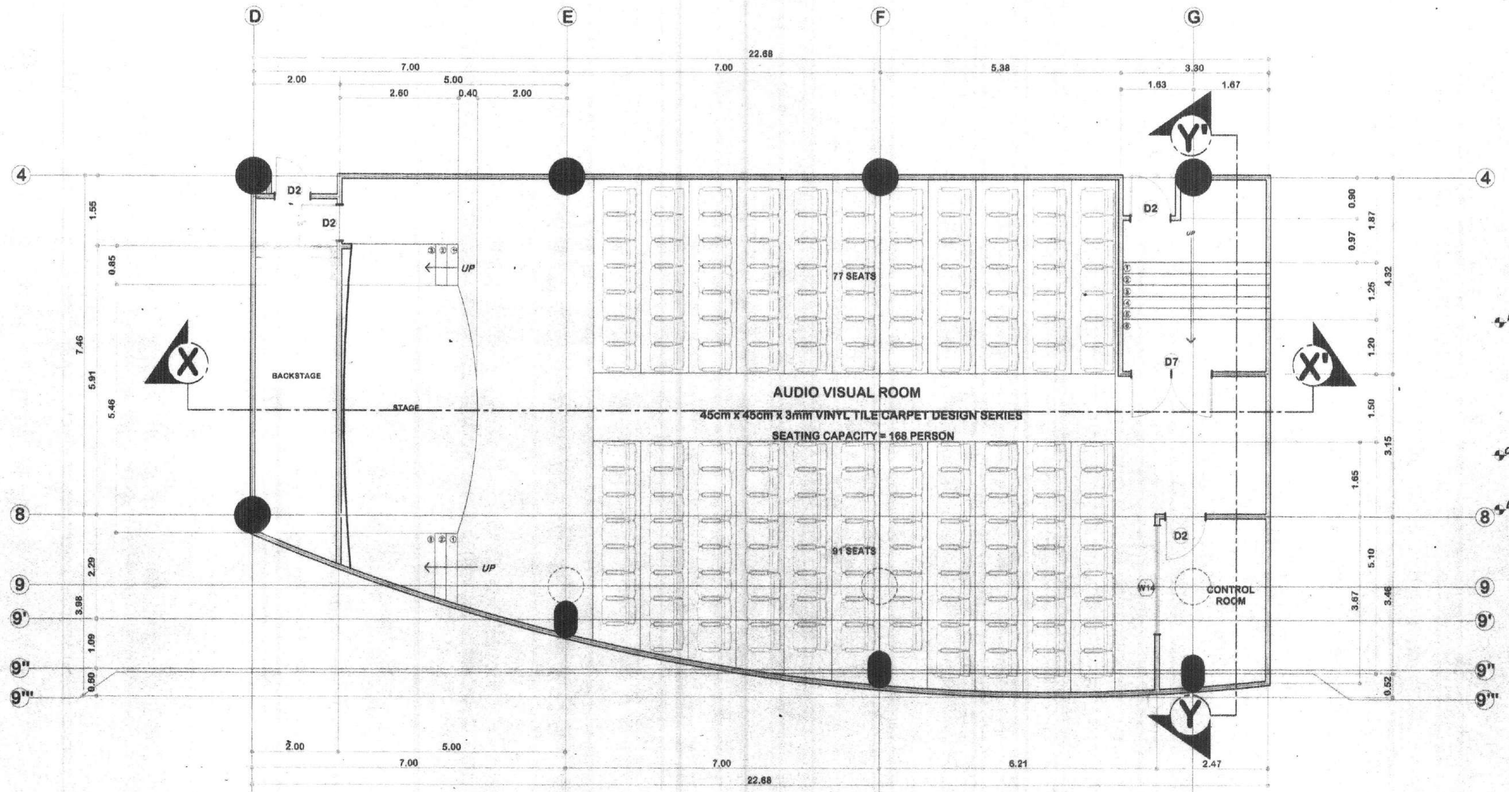


AUDIO VISUAL ROOM BLOW UP PLAN

SCALE: 1:75M

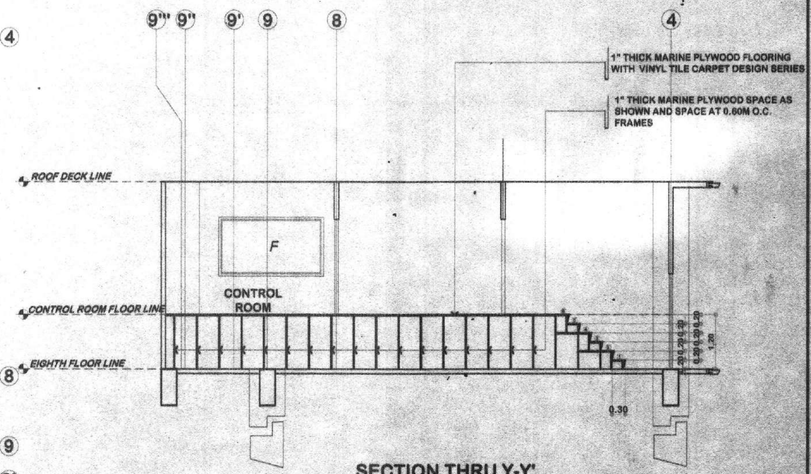


SECTION THRU Y-Y'

SCALE: 1:75M

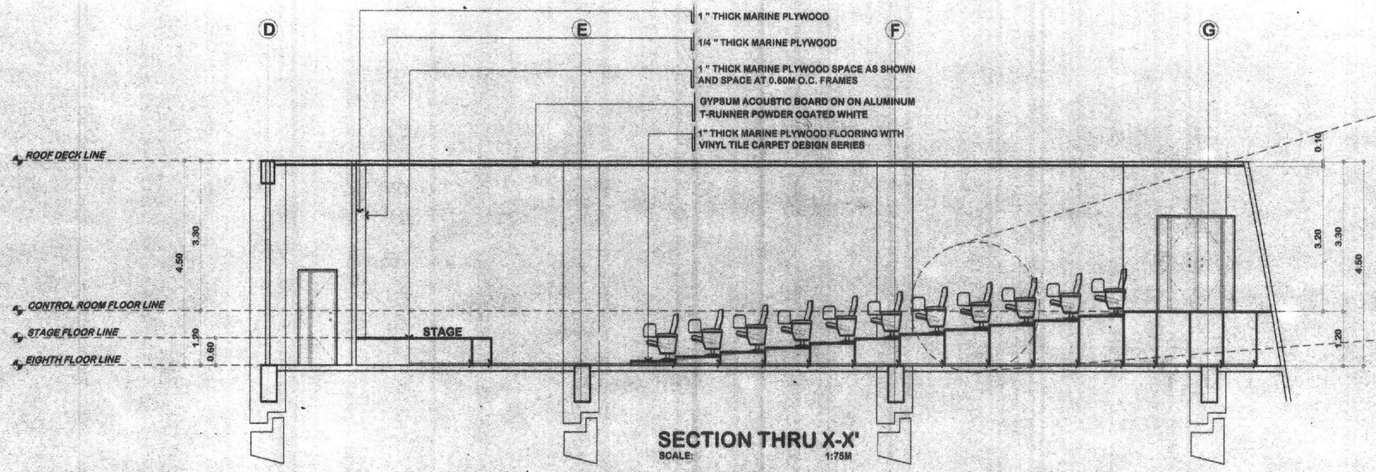

SECTION THRU X-X'

SCALE: 1:75M

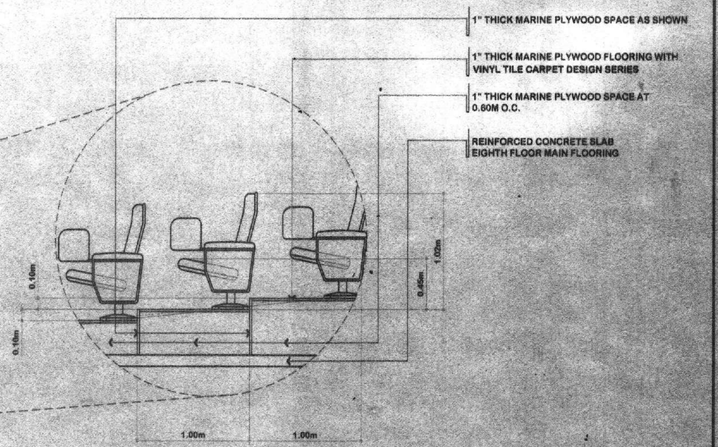

BLOW UP DETAIL

SCALE: 1:30 M

REPUBLIC OF THE PHILIPPINES
MINDANAO UNIVERSITY OF SCIENCE & TECHNOLOGY

C.M. Recto Avenue, Lapasan 9000 Cagayan de Oro City
Tel. Nos. (08822) 72-60-65 / (088) 856-1738 / 856-1739 Tele Fax (088) 856-4696
Web Site : www.mpsc.com.edu

PREPARED BY:

DR. REY D. GALLA, PIA
ARCHITECT

PRC NO. : 14128 PTR NO. : 2709981
TIN NO. : 192 155 491 DATE ISSUED:01-05-15

PROJECT : **PROPOSED STUDENT CENTER & EDUCATION COMPLEX**

LOCATION: C.M. RECTO AVENUE LAPASAN, CAGAYAN DE ORO CITY
OWNER : MINDANAO UNIVERSITY OF SCIENCE AND TECHNOLOGY

RECOMMENDING APPROVAL :


ATTY. JONATHAN S. OCHE
DIRECTOR, ADMINISTRATION

APPROVED :


DR. RICARDO E. ROTORAS
MUST PRESIDENT

SHEET TITLE: ARCHITECTURAL SHEET NO.
SHEET CONTENTS :
- AUDIO VISUAL ROOM DETAIL — A47, A48


56
198

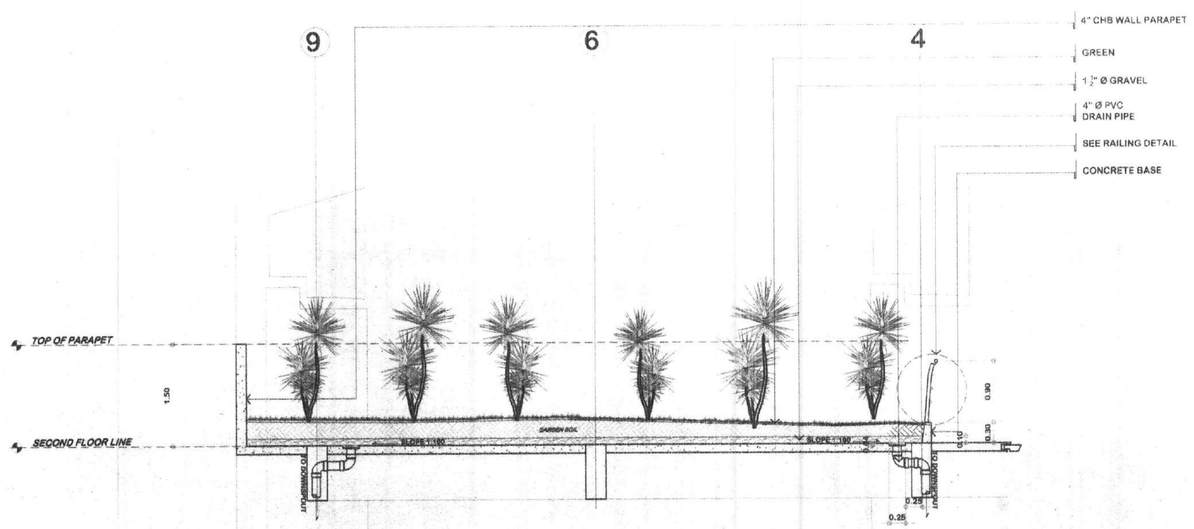


LANDSCAPE DETAIL
SCALE: 1:30M

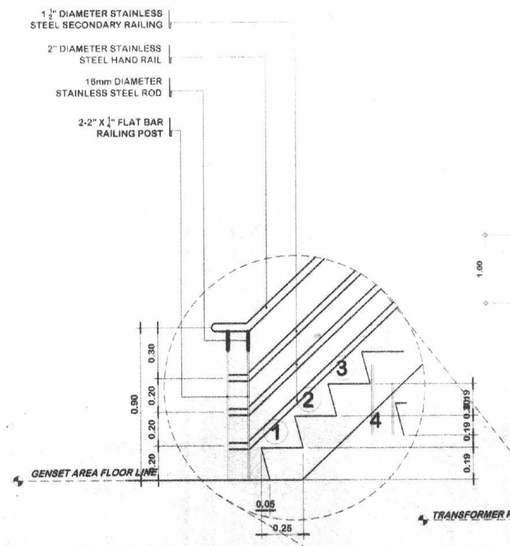


BLOW UP DETAIL
SCALE: 1:20M

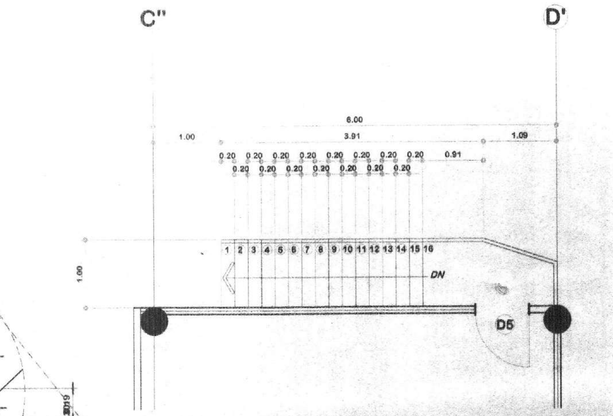


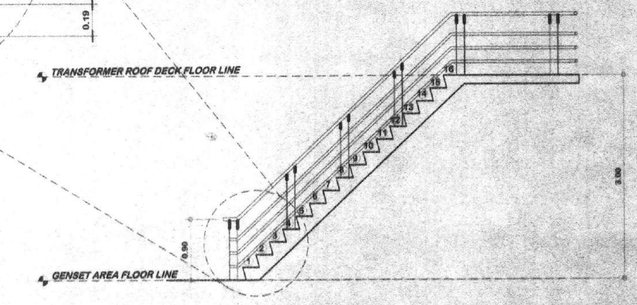


STAIR "E" DETAIL
SCALE: 1:50M

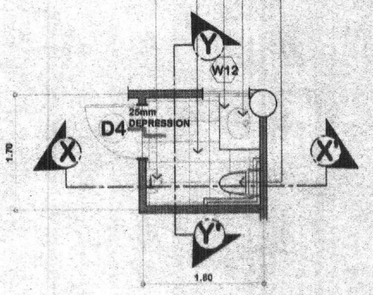


COMMERCIAL SPACE TOILET BLOW - UP PLAN
SCALE: 1:50M

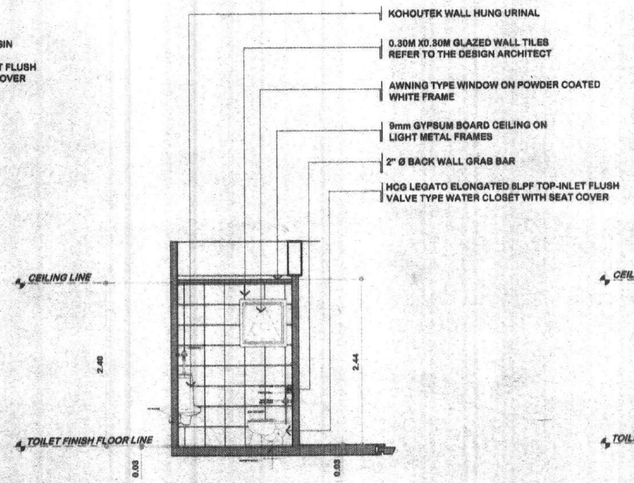

SECTION THRU X-X'
SCALE: 1:50 M

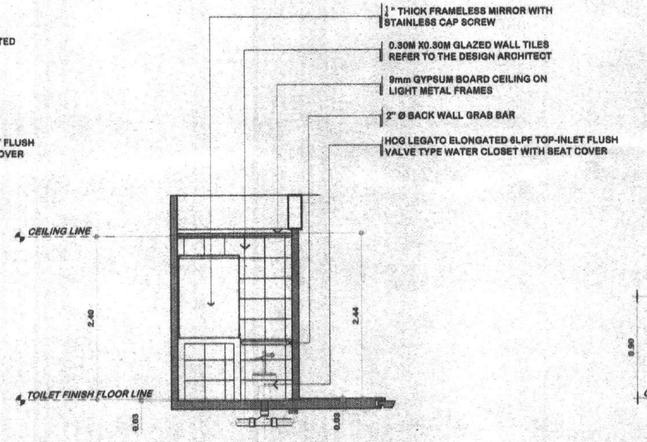

SECTION THRU Y-Y'
SCALE: 1:50 M

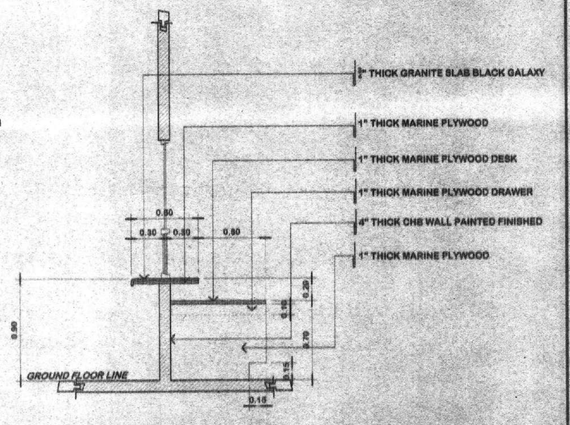

RSIS COUNTERTOP DETAIL
SCALE: 1:30 M

REPUBLIC OF THE PHILIPPINES
MINDANAO UNIVERSITY OF SCIENCE & TECHNOLOGY

C.M. Recto Avenue, Lapasan 9000 Cagayan de Oro City
Tel. Nos. (08822) 72-60-65 / (088) 856-1738 / 856-1739 Tele Fax (088) 856-4696
Web Site : www.mpsc.com.edu


PREPARED BY:
DR. REY D. GALLIA, PIA
ARCHITECT
PRC NO. : 14128 | PTR NO. : 2709981
TIN NO. : 192 155 491 | DATE ISSUED:01-05-15

PROJECT: PROPOSED STUDENT CENTER & EDUCATION COMPLEX
LOCATION: C.M. RECTO AVENUE LAPASAN, CAGAYAN DE ORO CITY
OWNER : MINDANAO UNIVERSITY OF SCIENCE AND TECHNOLOGY

RECOMMENDING APPROVAL :
ATTY. JONATHAN S. OCHE
DIRECTOR, ADMINISTRATION


APPROVED :
DR. RICARDO E. ROTORAS
MUST PRESIDENT

SHEET TITLE: ARCHITECTURAL
SHEET CONTENTS :
SHEET NO. A46 A48
55
198

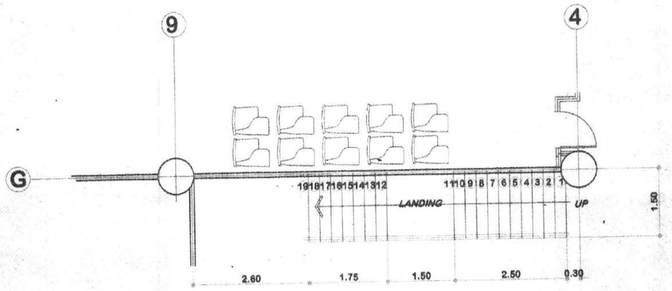


STAIR "D" SECOND TO SIXTH FLOOR PLAN

SCALE: 1: 75M

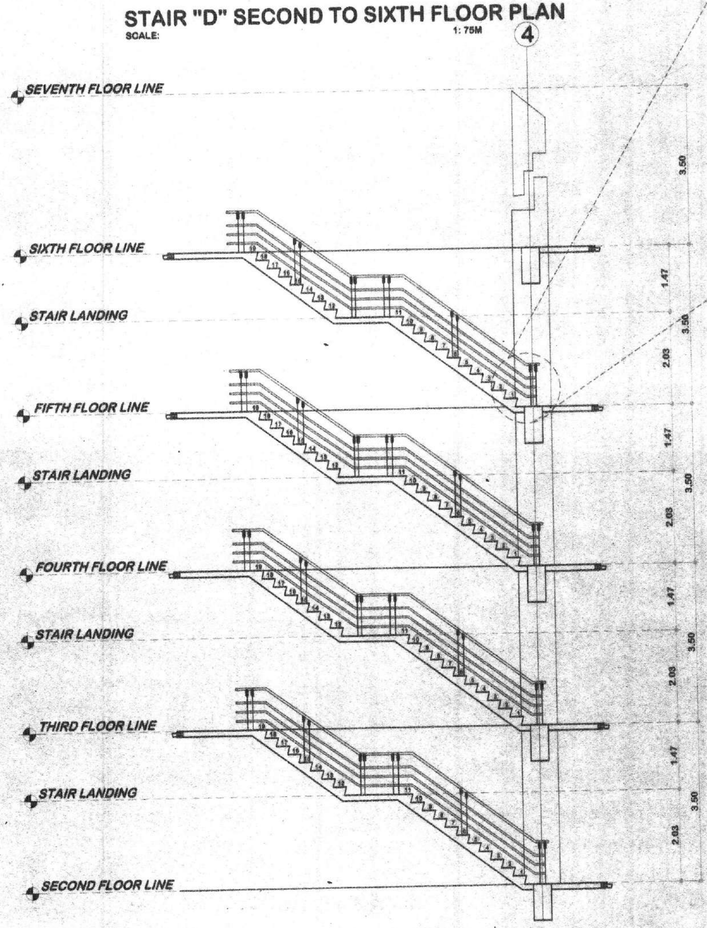


STAIR "D" DETAIL

SCALE: 1: 75M

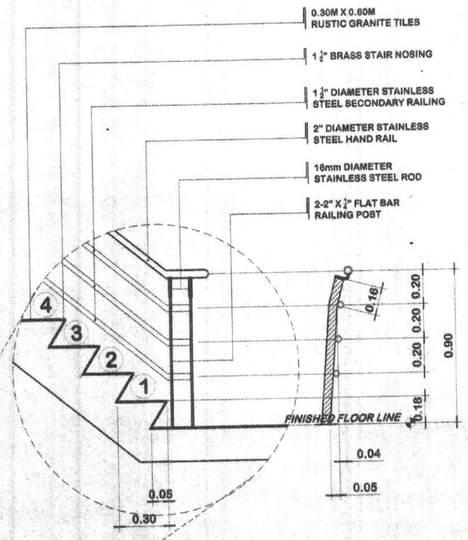


BLOW - UP DETAIL

SCALE: 1:20M

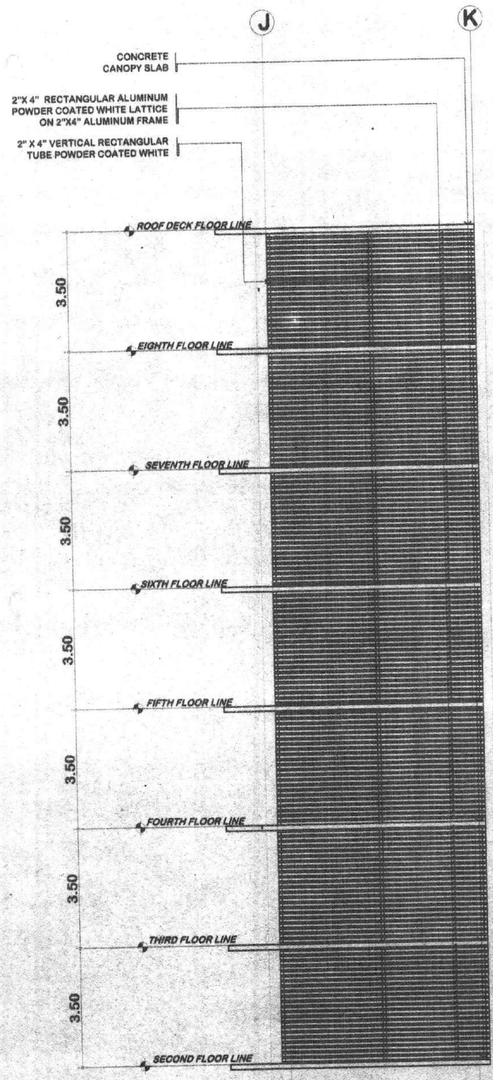

FRONT ELEVATION

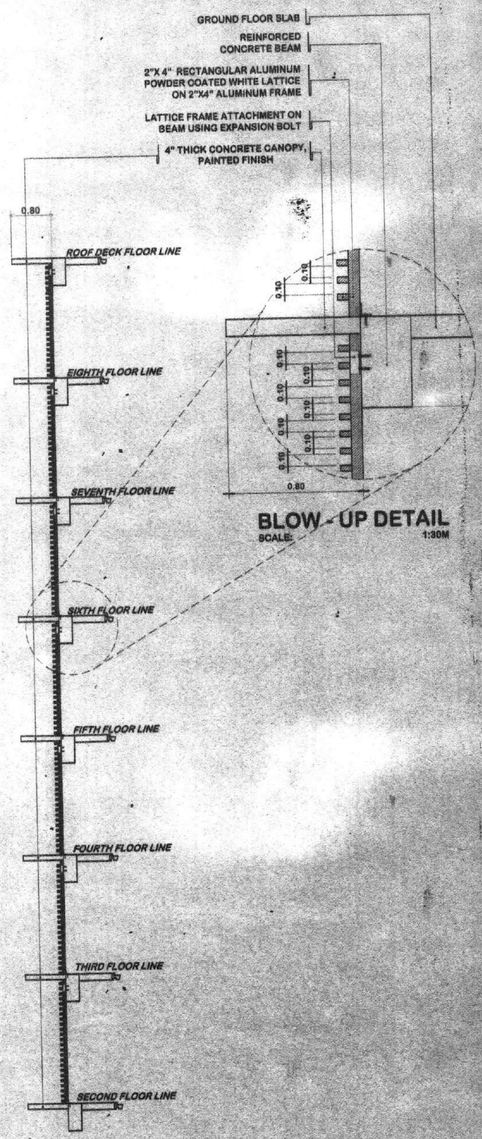

BLOW - UP DETAIL

SCALE: 1:30M

SECTION

LATTICE "B" DETAIL

SCALE: 1: 100M

REPUBLIC OF THE PHILIPPINES
MINDANAO UNIVERSITY OF SCIENCE & TECHNOLOGY

C.M. Recto Avenue, Lapasan 9000 Cagayan de Oro City
Tel. Nos. (08822) 72-60-65 / (088) 856-1738 / 856-1739 Tele Fax (088) 856-4696
Web Site : www.mpsc.com.edu

PREPARED BY:
DR. REY D. GALUA, FIA
ARCHITECT
PRC NO. : 14128 | PTR NO. : 2709981
TIN NO. : 192 155 491 | DATE ISSUED: 01-05-15


PROJECT: PROPOSED STUDENT CENTER & EDUCATION COMPLEX
LOCATION: C.M. RECTO AVENUE LAPASAN, CAGAYAN DE ORO CITY
OWNER : MINDANAO UNIVERSITY OF SCIENCE AND TECHNOLOGY

RECOMMENDING APPROVAL:
ATTY. JONATHAN S. OCHE
DIRECTOR, ADMINISTRATION

APPROVED:
DR. RICARDO E. ROTORAS
MUST PRESIDENT

SHEET TITLE: ARCHITECTURAL
SHEET CONTENTS:
- STAIR "D" DETAIL

SHEET NO. A45 A48

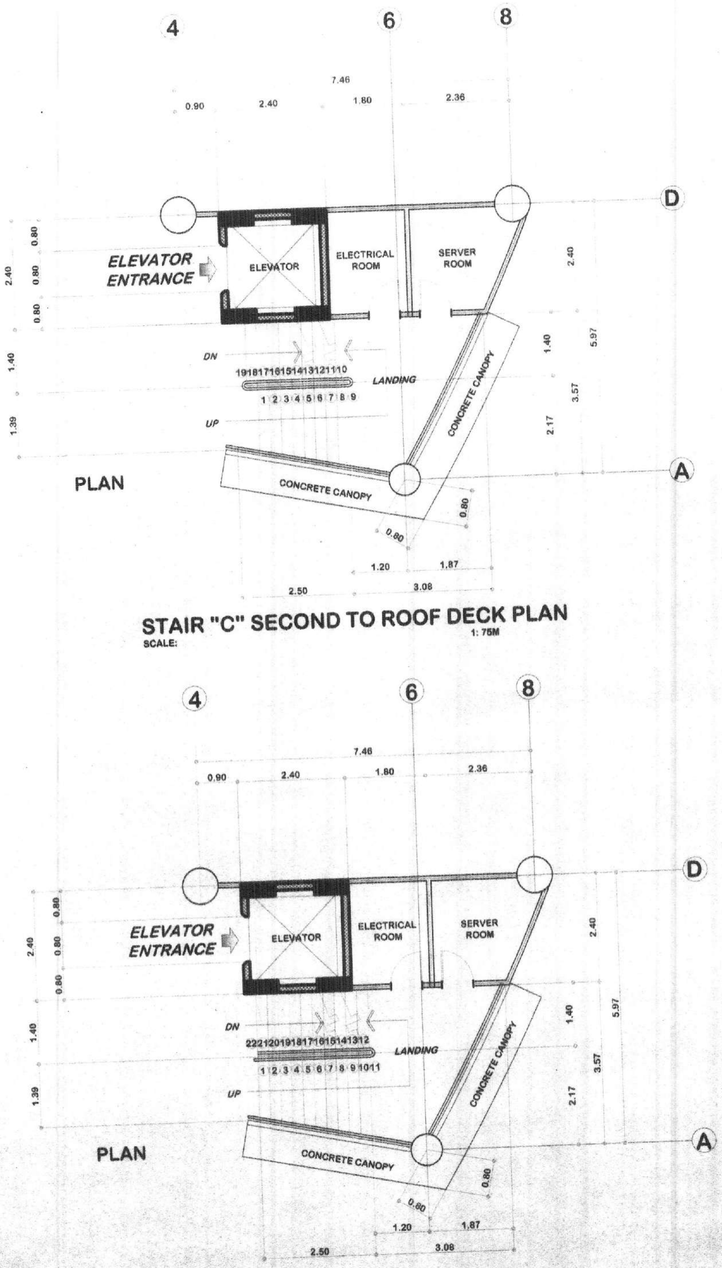

PLAN


STAIR "C" SECOND TO ROOF DECK PLAN

SCALE: 1: 75M

PLAN


STAIR "C" GROUND FLOOR PLAN

SCALE: 1: 75M

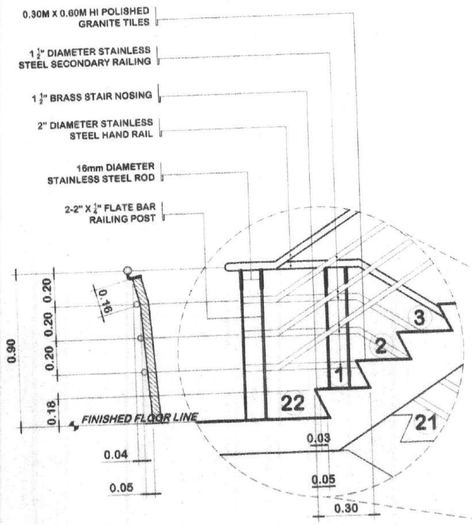

BLOW - UP DETAIL

SCALE: 1:20M

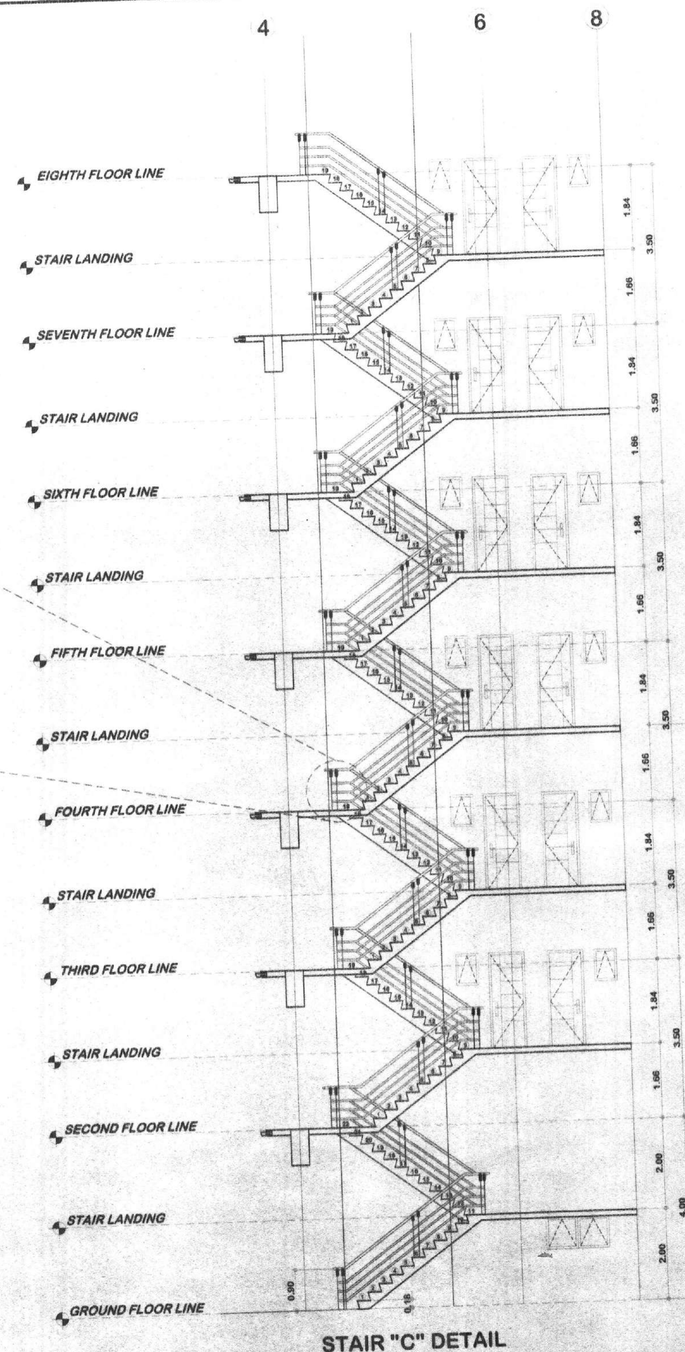

STAIR "C" DETAIL

SCALE: 1: 75M

REPUBLIC OF THE PHILIPPINES
MINDANAO UNIVERSITY OF SCIENCE & TECHNOLOGY

C.M. Recto Avenue, Lapasan 9000 Cagayan de Oro City
Tel. Nos. (08822) 72-00-66 / (088) 856-1738 / 856-1739 Tele Fax (088) 856-4696
Web Site : www.mpsc.com.edu

PREPARED BY:

DR. REY D. GALUA, PTA
ARCHITECT
PRC NO. : 14128 PTR NO. : 2709981
TIN NO. : 192 155 491 DATE ISSUED:01-05-15

PROJECT : **PROPOSED STUDENT CENTER & EDUCATION COMPLEX**

LOCATION: C.M. RECTO AVENUE LAPASAN, CAGAYAN DE ORO CITY
OWNER : MINDANAO UNIVERSITY OF SCIENCE AND TECHNOLOGY

RECOMMENDING APPROVAL :

ATTY. JONATHAN S. OCHE
DIRECTOR, ADMINISTRATION

APPROVED :


DR. RICARDO E. ROTORAS
MUST PRESIDENT

SHEET TITLE: ARCHITECTURAL SHEET NO.

SHEET CONTENTS :


- STAIR "C" DETAIL A44 A48

53
198

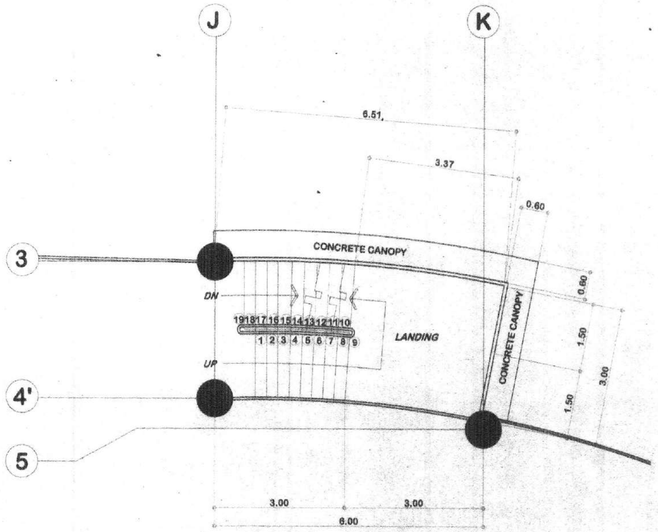


STAIR "B" SECOND TO ROOF DECK PLAN

SCALE: 1: 75M

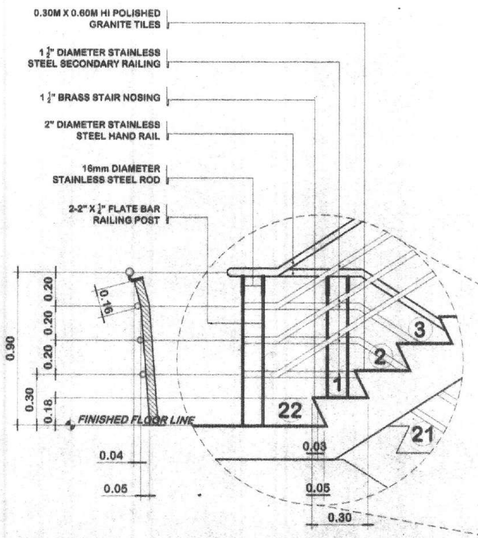


BLOW - UP DETAIL

SCALE: 1:20M

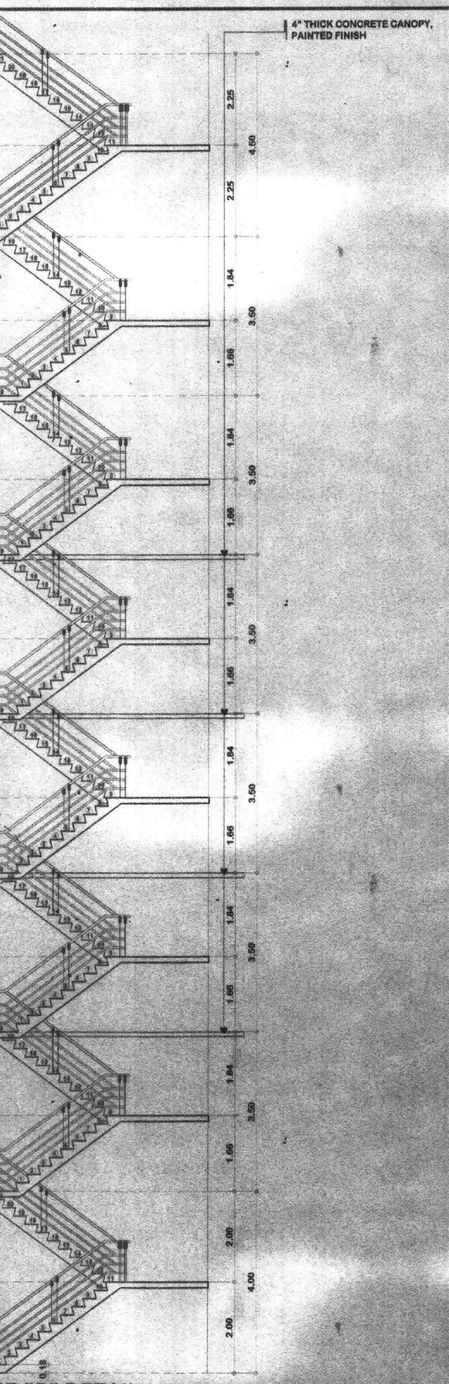

STAIR "B" DETAIL

SCALE: 1: 75M

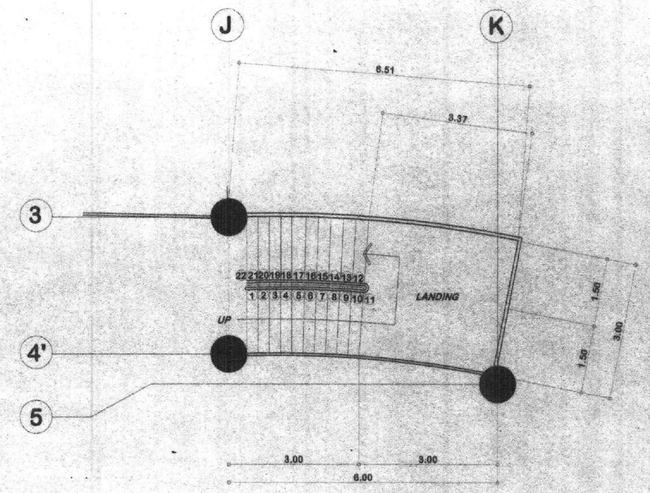

STAIR "B" GROUND FLOOR PLAN

SCALE: 1: 75M

REPUBLIC OF THE PHILIPPINES
MINDANAO UNIVERSITY OF SCIENCE & TECHNOLOGY

C.M. Recto Avenue, Lapasan 9000 Cagayan de Oro City
Tel. Nos. (08822) 72-60-65 / (088) 856-1738 / 856-1739 Tele Fax (088) 856-4096
Web Site : www.mpsc.com.edu

PREPARED BY:
DR. REY D. GALUA, PIA
ARCHITECT
PRC NO. : 14128 PTR NO. : 2709981
TIN NO. : 192 155 491 DATE ISSUED: 01-05-15

PROJECT : **PROPOSED STUDENT CENTER & EDUCATION COMPLEX**


LOCATION: C.M. RECTO AVENUE LAPASAN, CAGAYAN DE ORO CITY
OWNER : MINDANAO UNIVERSITY OF SCIENCE AND TECHNOLOGY

RECOMMENDING APPROVAL :
ATTY. JONATHAN S. OCHE
DIRECTOR, ADMINISTRATION


APPROVED :
DR. RICARDO E. ROTORAS
MUST PRESIDENT

SHEET TITLE: ARCHITECTURAL
SHEET CONTENTS :
- STAIR "B" DETAIL


SHEET NO. A43 A48

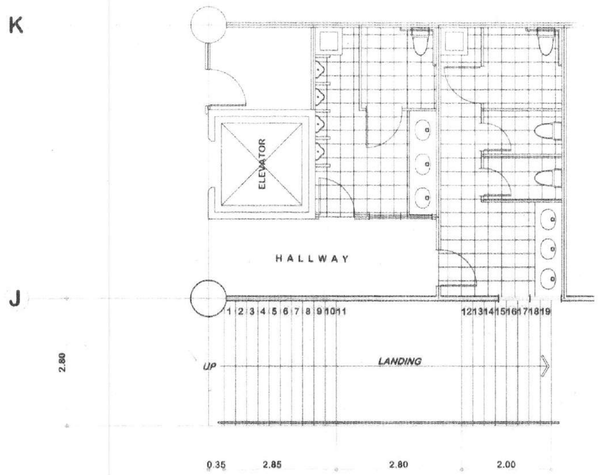


STAIR "A" SECOND TO SIXTH FLOOR PLAN
SCALE: 1: 75M

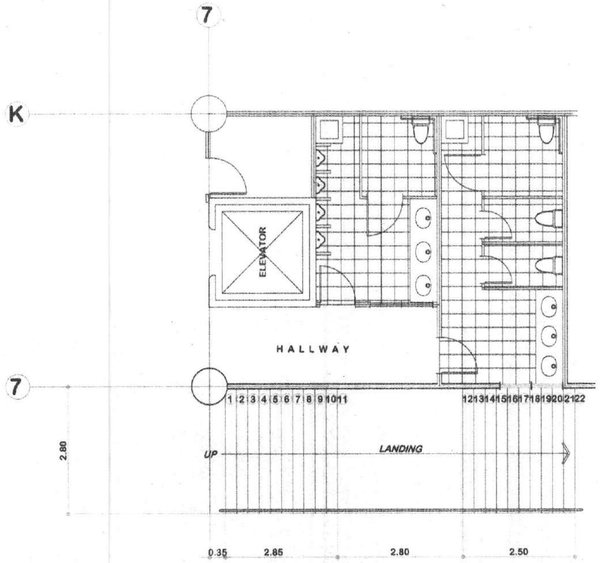

STAIR "A" GROUND FLOOR PLAN
SCALE: 1: 75M

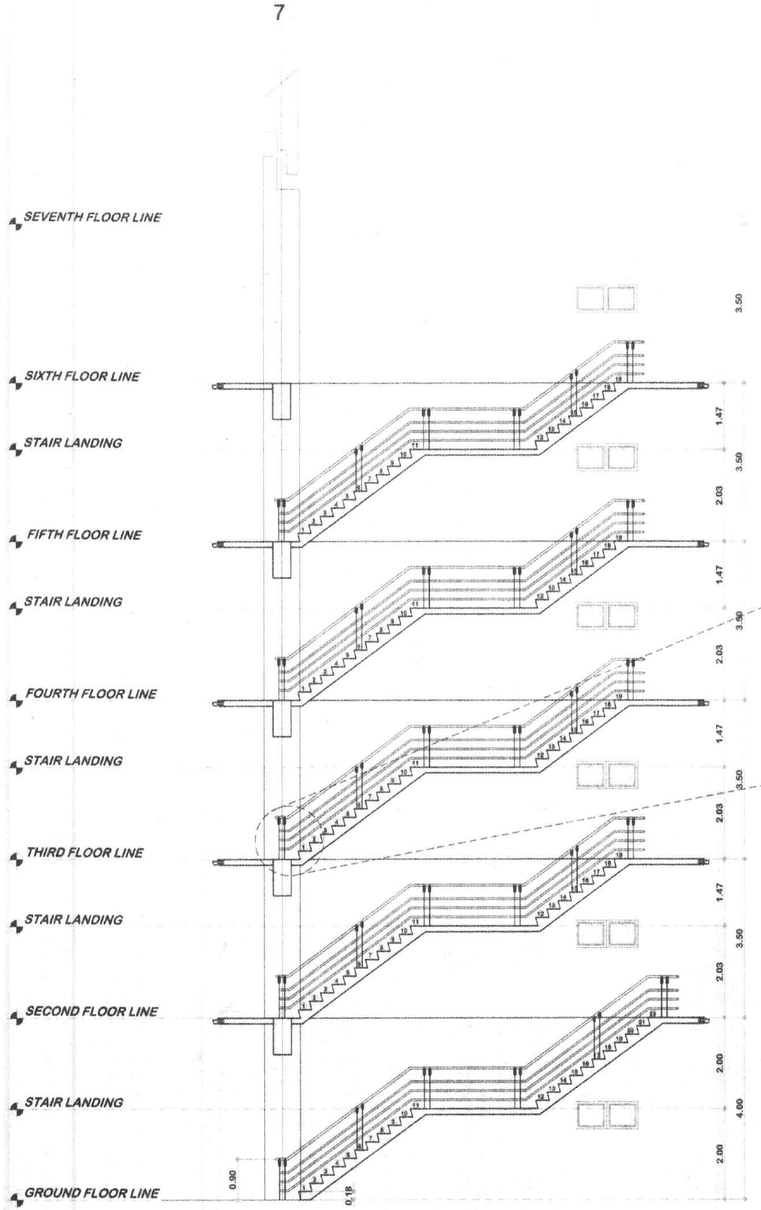

STAIR "A" DETAIL
SCALE: 1: 75M

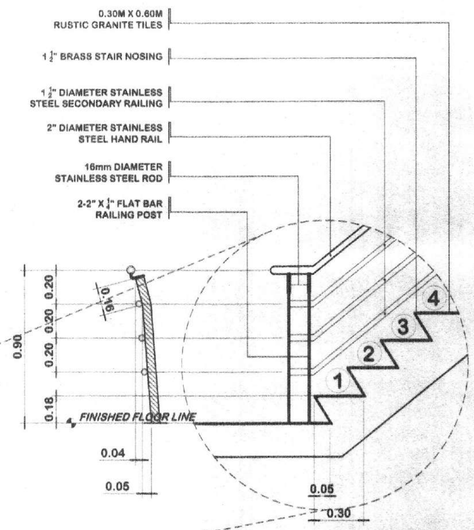

BLOW - UP DETAIL
SCALE: 1:20M

REPUBLIC OF THE PHILIPPINES
MINDANAO UNIVERSITY OF SCIENCE & TECHNOLOGY

C.M. Recto Avenue, Lapasan 9000 Cagayan de Oro City
Tel. Nos. (08822) 72-60-65 / (088) 856-1738 / 856-1739 Tele Fax (088) 856-4696
Web Site : www.mpsc.com.edu

PREPARED BY:

DR. REXO. GALUA, PIA
ARCHITECT
PRC NO. : 14128 | PTR NO. : 2709981
TIN NO. : 192 155 491 | DATE ISSUED:01-05-15

PROJECT : **PROPOSED STUDENT CENTER & EDUCATION COMPLEX**

LOCATION: C.M. RECTO AVENUE LAPASAN, CAGAYAN DE ORO CITY
OWNER : MINDANAO UNIVERSITY OF SCIENCE AND TECHNOLOGY


RECOMMENDING APPROVAL :
ATTY. JONATHAN S. OCHE
DIRECTOR, ADMINISTRATION

APPROVED :
DR. RICARDO E. ROTORAS
MUST PRESIDENT


SHEET TITLE: ARCHITECTURAL
SHEET CONTENTS :
- STAIR "A" DETAIL

SHEET NO. A42 A48


51
198

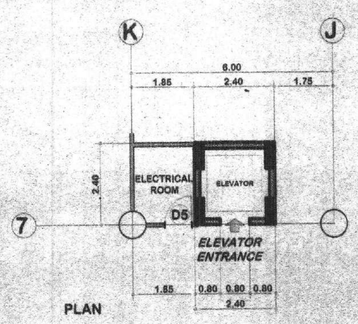


PLAN

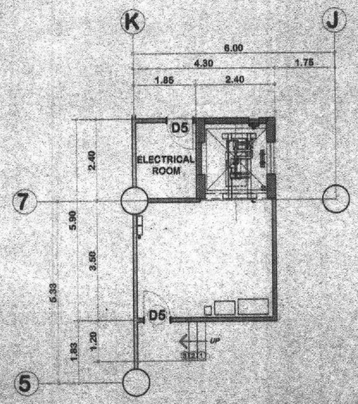


MACHINE ROOM "A" PLAN
SCALE: 1:100M

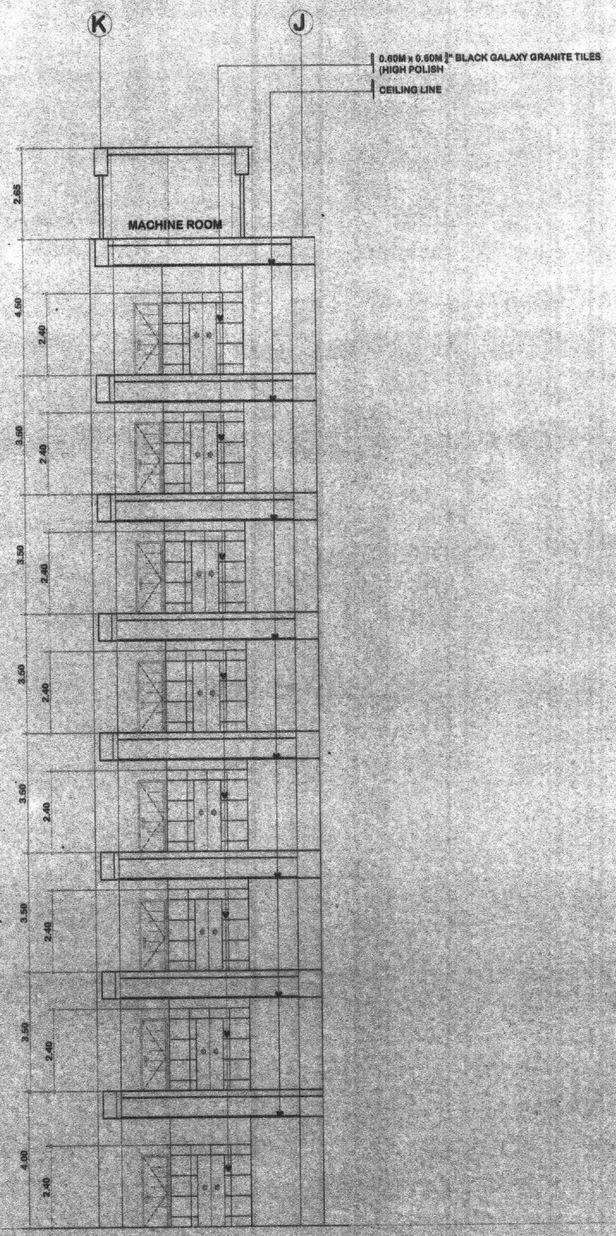


ELEVATOR LOBBY "A" DETAIL
SCALE: 1:100M

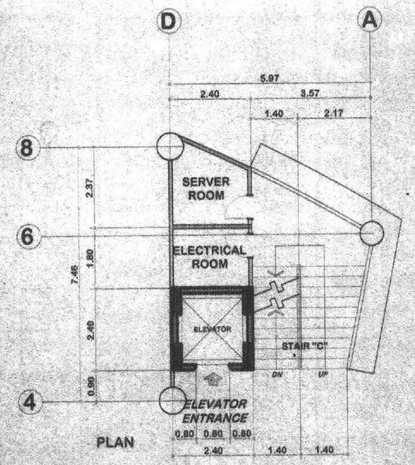

PLAN

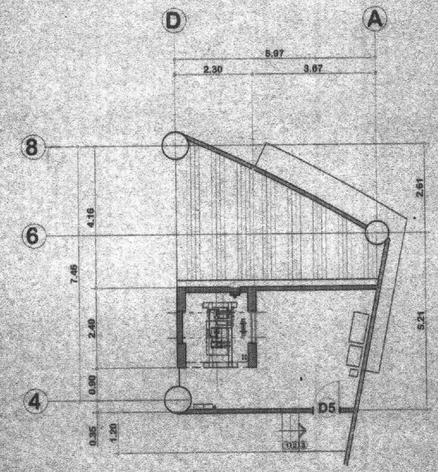

MACHINE ROOM "B" PLAN
SCALE: 1:100M

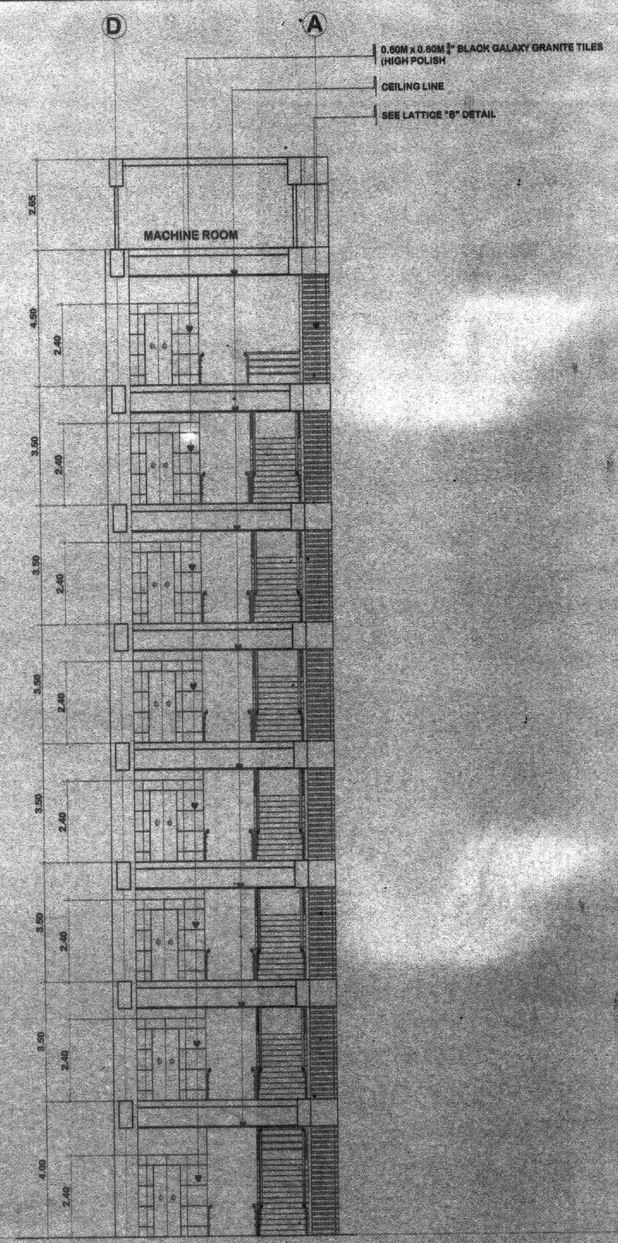

ELEVATOR LOBBY "B" DETAIL
SCALE: 1:100M

REPUBLIC OF THE PHILIPPINES
MINDANAO UNIVERSITY OF SCIENCE & TECHNOLOGY

C.M. Recto Avenue, Lapasan 9000 Cagayan de Oro City
Tel. Nos. (08822) 72-90-65 / (088) 856-1738 / 856-1739 Tele Fax (088) 858-4066
Web Site : www.mpsc.com.edu

PREPARED BY:

DR. REY D. GAERLAN, PIA
ARCHITECT
PRC NO. : 14128 PTR NO. : 2709681
TIN NO. : 192-155-491 DATE ISSUED: 01-05-15

PROJECT : **PROPOSED STUDENT CENTER & EDUCATION COMPLEX**

LOCATION: C.M. RECTO AVENUE LAPASAN, CAGAYAN DE ORO CITY
OWNER : MINDANAO UNIVERSITY OF SCIENCE AND TECHNOLOGY

RECOMMENDING APPROVAL :

ATTY. JONATHAN S. OCHE
DIRECTOR, ADMINISTRATION

APPROVED :


DR. RICARDO E. ROTORAS
MUST PRESIDENT

SHEET TITLE: ARCHITECTURAL SHEET NO.


SHEET CONTENTS :

- ELEVATOR LOBBY "A" DETAIL A11
- ELEVATOR LOBBY "B" DETAIL A18


50
198

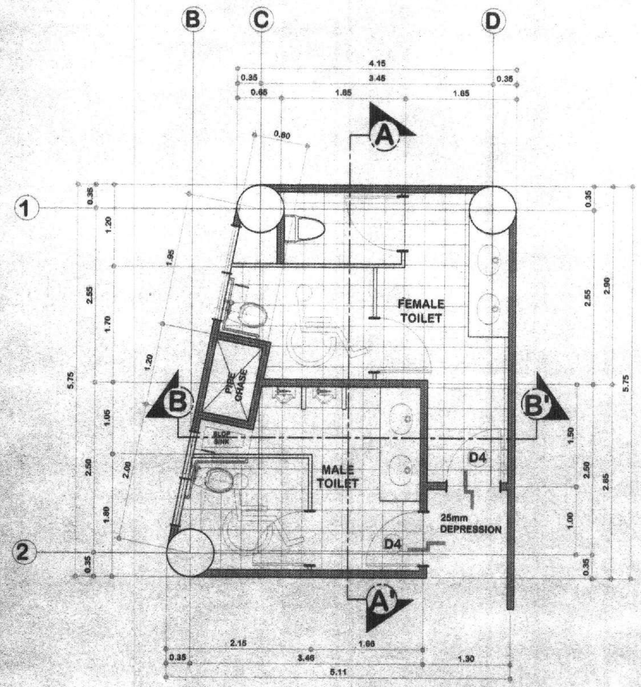


COMMON TOILET "A" BLOW UP PLAN
SCALE: 1: 50M

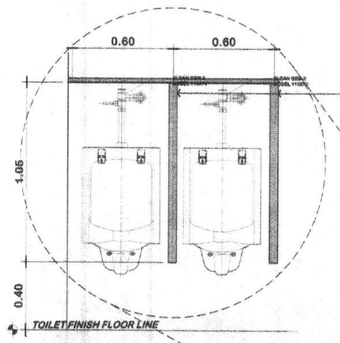


BLOW UP DETAIL
SCALE: 1: 20M

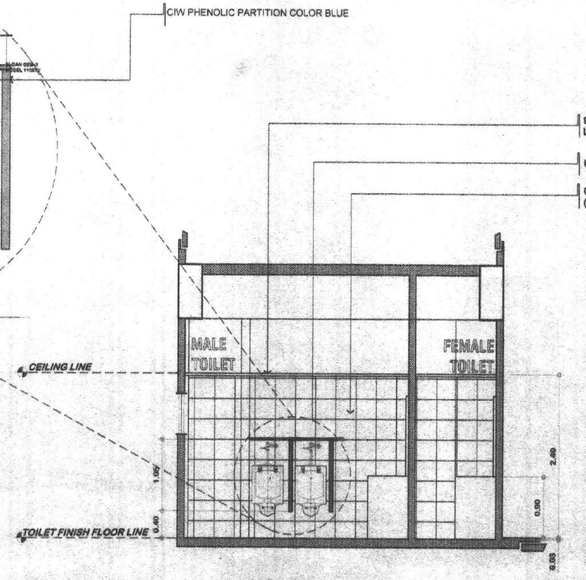


SECTION THRU A-A'
SCALE: 1: 50M

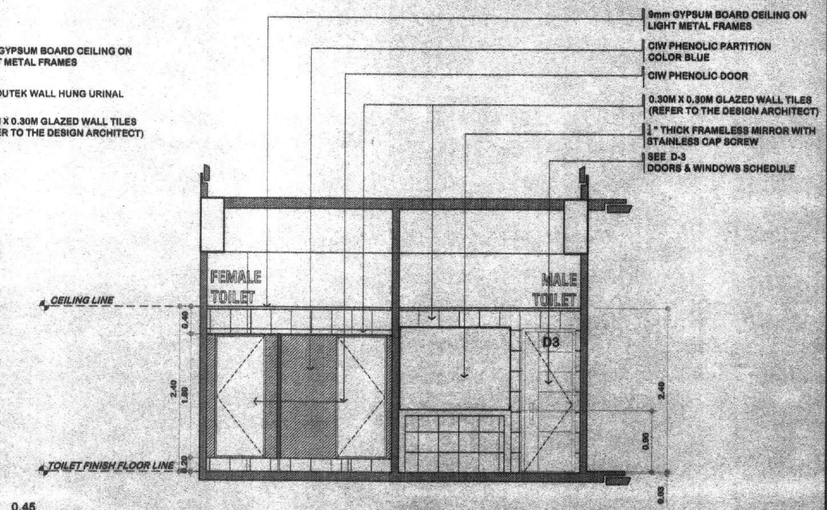


SECTION THRU B-B'
SCALE: 1: 50M

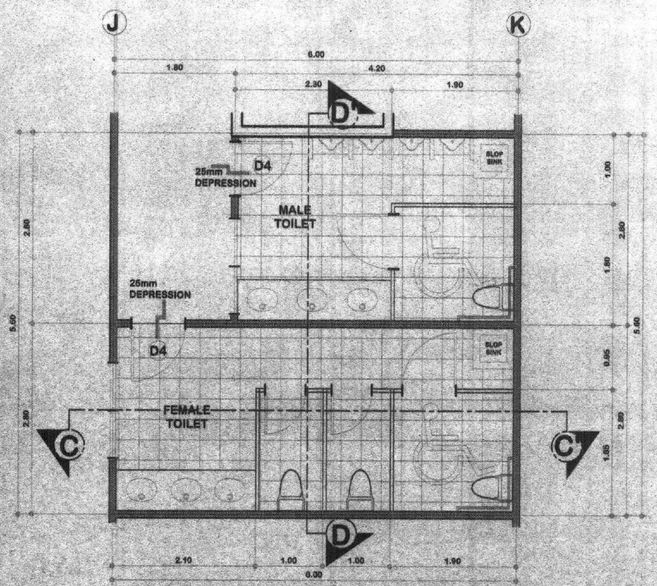


COMMON TOILET "B" BLOW UP PLAN
SCALE: 1: 50M

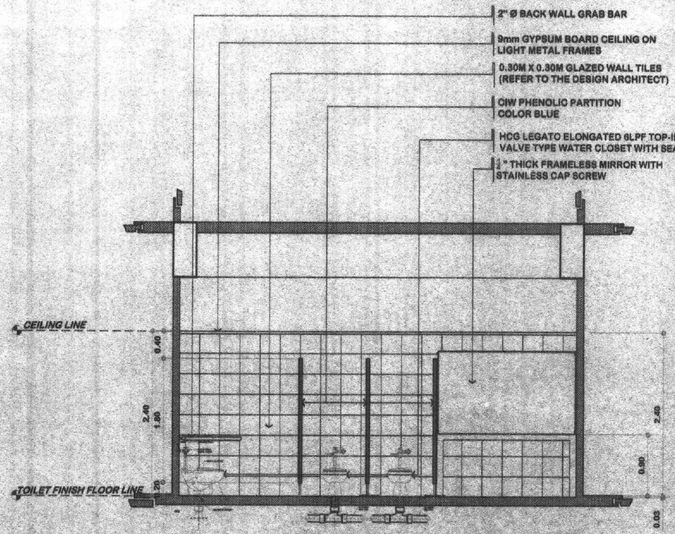

SECTION THRU C-C'
SCALE: 1: 50M

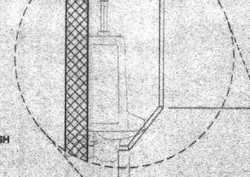

BLOW - UP DETAIL
SCALE: 1:20M

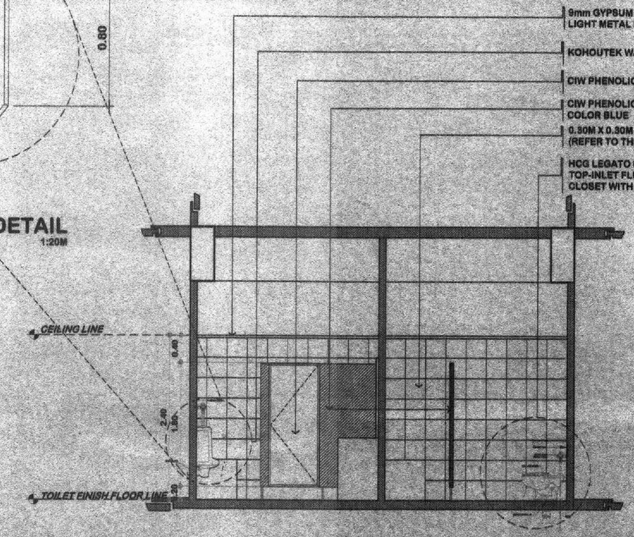

SECTION THRU D-D'
SCALE: 1: 50M

REPUBLIC OF THE PHILIPPINES
MINDANAO UNIVERSITY OF SCIENCE & TECHNOLOGY

C.M. Recto Avenue, Lapasan 9000 Cagayan de Oro City
Tel. Nos. (08822) 72-60-65 / (088) 856-1738 / 856-1739 Tele Fax (088) 856-4696
Web Site : www.mpsc.com.edu

PREPARED BY:

DR. REY D. GALUA, PIA
ARCHITECT
PRC NO. : 14128 PTR NO. : 2709981
TIN NO. : 192 165 491 DATE ISSUED:01-05-15

PROJECT: PROPOSED STUDENT CENTER & EDUCATION COMPLEX

LOCATION: C.M. RECTO AVENUE LAPASAN, CAGAYAN DE ORO CITY
OWNER : MINDANAO UNIVERSITY OF SCIENCE AND TECHNOLOGY

RECOMMENDING APPROVAL :

ATTY. JONATHAN S. OCHE
DIRECTOR, ADMINISTRATION

APPROVED :


DR. RICARDO E. ROTORAS
MUST PRESIDENT

SHEET TITLE: ARCHITECTURAL SHEET NO.

SHEET CONTENTS :


- COMMON TOILET "A" DETAIL A40
- COMMON TOILET "B" DETAIL A48

49
198

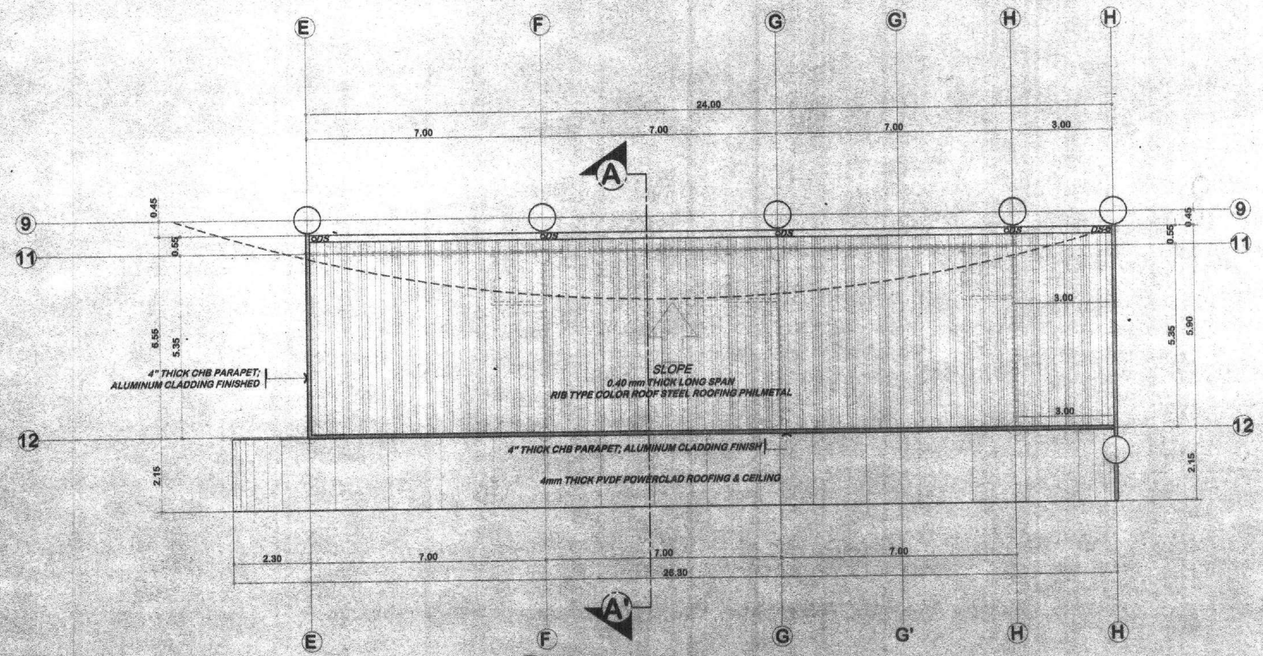


COMMERCIAL SPACE ROOF PLAN

SCALE: 1:100M

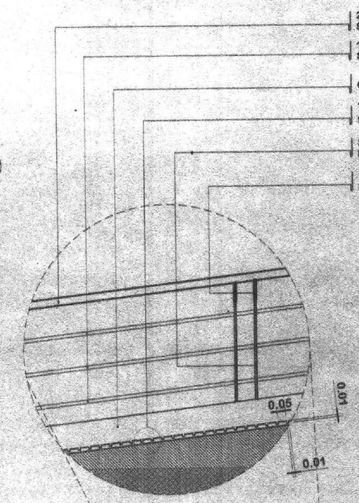


BLOW - UP DETAIL

SCALE: 1:20M

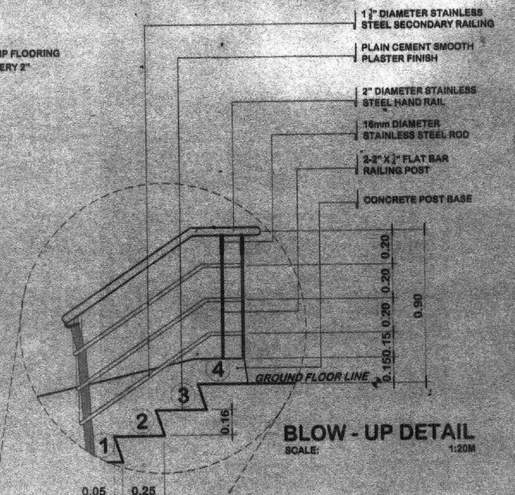


BLOW - UP DETAIL

SCALE: 1:20M

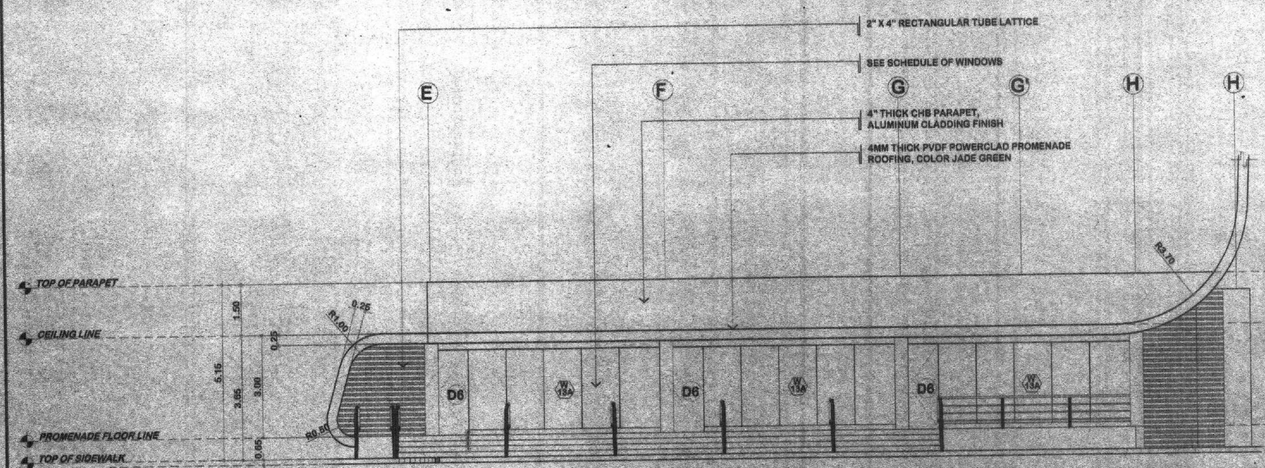

FRONT ELEVATION (COMMERCIAL SPACES)

SCALE: 1:100M

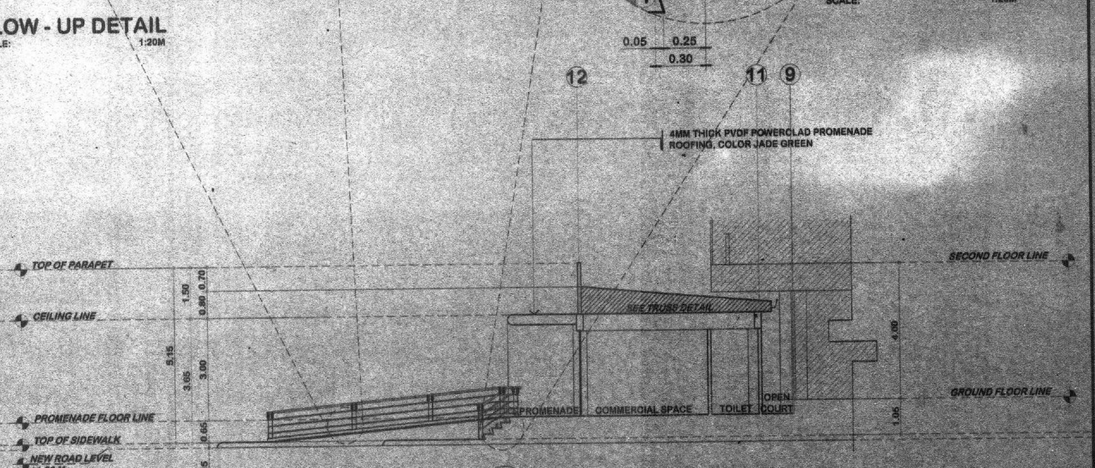

SECTION THRU A-A'

SCALE: 1:100M

REPUBLIC OF THE PHILIPPINES
MINDANAO UNIVERSITY OF SCIENCE & TECHNOLOGY

C.M. Recto Avenue, Lapasan 9000 Cagayan de Oro City
Tel. Nos. (08822) 72-50-65 / (088) 856-1738 / 856-1739 Tele Fax (088) 856-4696
Web Site : www.mpsc.com.edu

PREPARED BY:

DR. REY D. GALUA, PIA
ARCHITECT

PRC NO. : 14128 | PTR NO. : 2709981
TIN NO. : 192 155 491 | DATE ISSUED: 01-05-15

PROJECT : **PROPOSED STUDENT CENTER & EDUCATION COMPLEX**

LOCATION: C.M. RECTO AVENUE LAPASAN, CAGAYAN DE ORO CITY
OWNER : MINDANAO UNIVERSITY OF SCIENCE AND TECHNOLOGY

RECOMMENDING APPROVAL :


ATTY. JONATHAN S. OCHE
DIRECTOR, ADMINISTRATION

APPROVED :


DR. RICARDO E. ROTORAS
MUST PRESIDENT

SHEET TITLE: ARCHITECTURAL SHEET NO.
SHEET CONTENTS : A39 A48


48
198

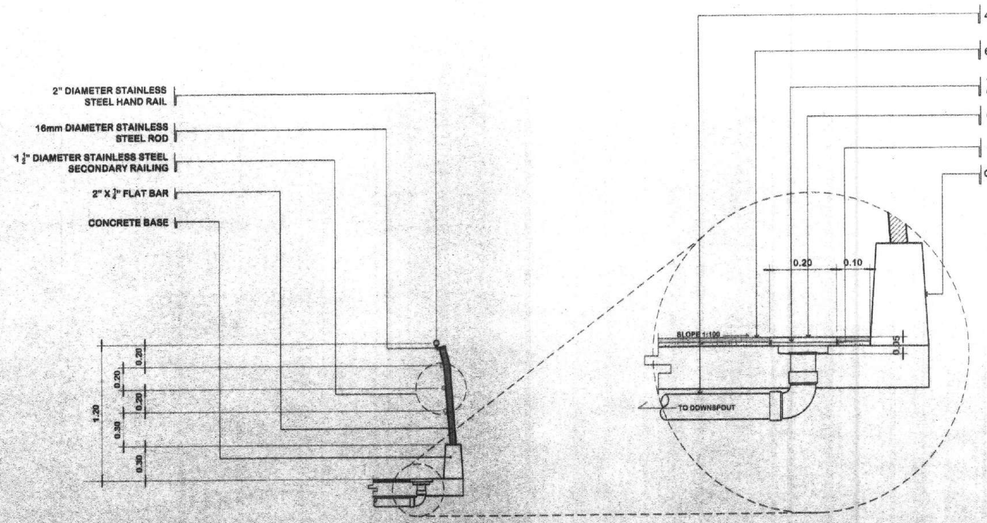


RAILING SIDE ELEVATION
SCALE: 1:30M

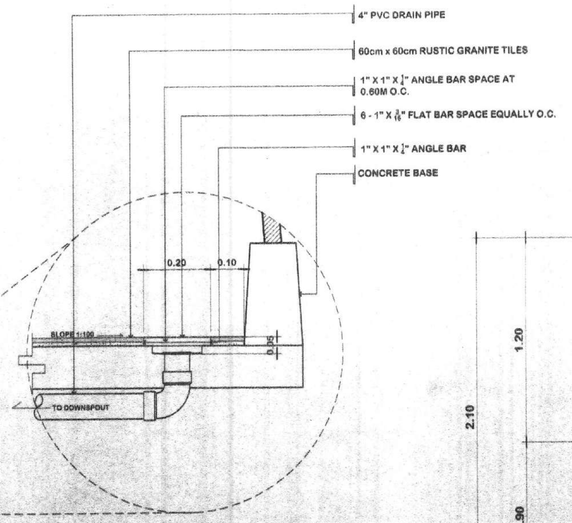


BLOW-UP GRATING DETAIL
SCALE: 1:10M

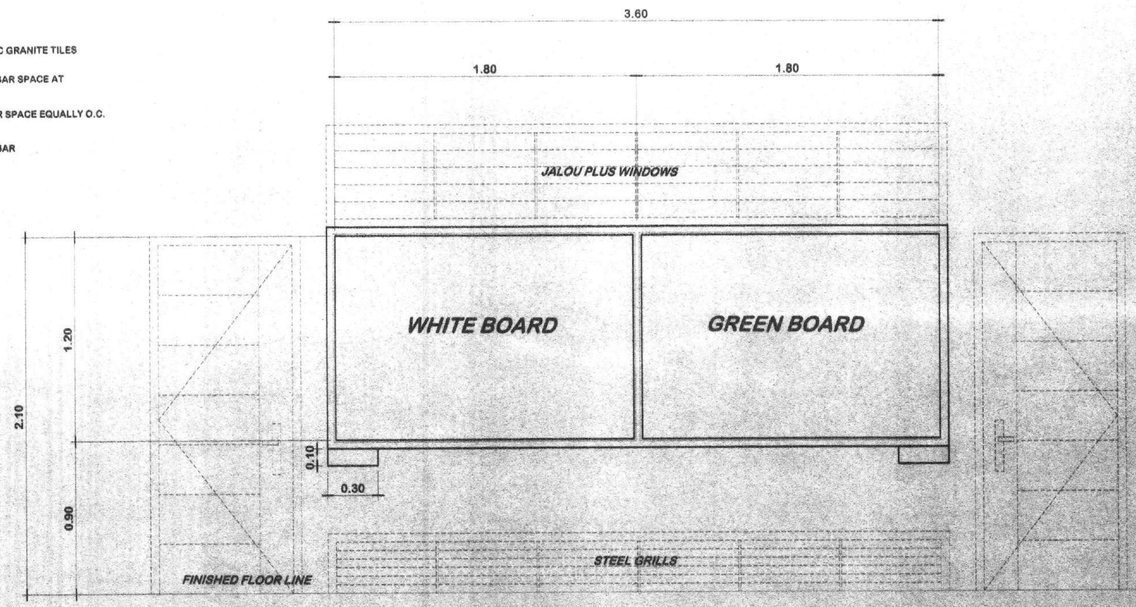

TYPICAL CLASS ROOM BOARDS
SCALE: 1:20M

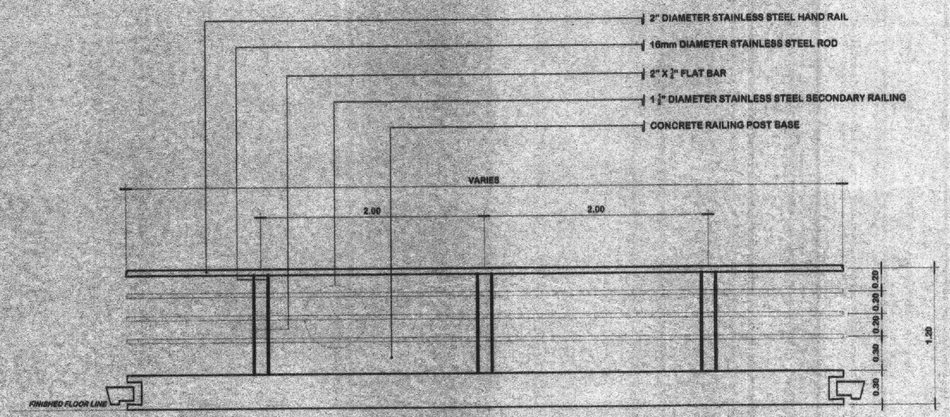

TYPICAL RAILING DETAIL
SCALE: 1:30M

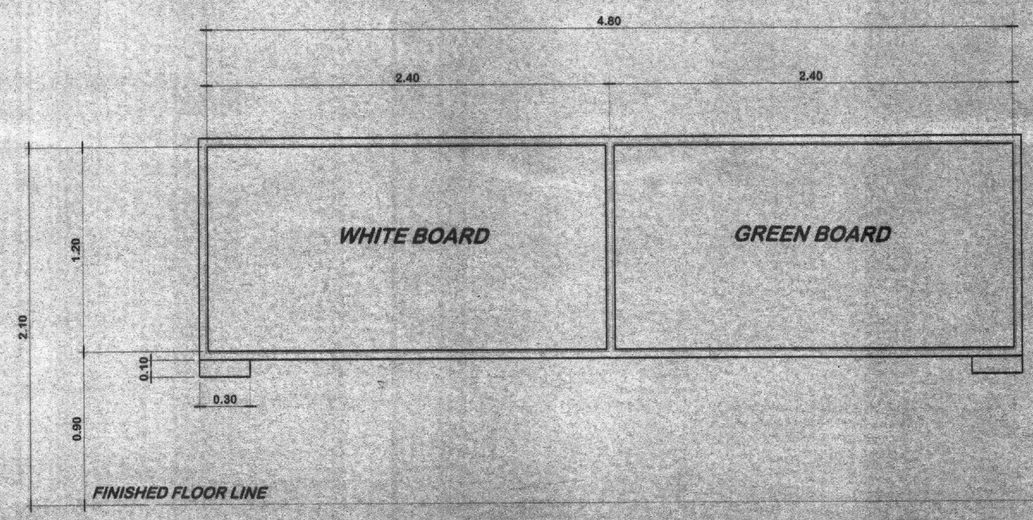

TYPICAL SPEECH LAB BOARD
SCALE: 1:20M

REPUBLIC OF THE PHILIPPINES
MINDANAO UNIVERSITY OF SCIENCE & TECHNOLOGY

C.M. Recto Avenue, Lapasan 9000 Cagayan de Oro City
Tel. Nos. (08822) 72-60-65 / (088) 856-1738 / 856-1739 Tele Fax (088) 856-4696
Web Site : www.mpec.com.edu

PREPARED BY:
DR. REY D. GALUA, PIA
ARCHITECT
PRC NO. : 14128 PTR NO. : 2709981
TIN NO. : 192 155 491 DATE ISSUED:01-05-15

PROJECT: **PROPOSED STUDENT CENTER & EDUCATION COMPLEX**
LOCATION: C.M. RECTO AVENUE LAPASAN, CAGAYAN DE ORO CITY
OWNER: MINDANAO UNIVERSITY OF SCIENCE AND TECHNOLOGY


RECOMMENDING APPROVAL:
ATTY. JONATHAN S. OCHE
DIRECTOR, ADMINISTRATION

APPROVED:
DR. RICARDO E. ROTORAS
MUST PRESIDENT

SHEET TITLE: ARCHITECTURAL
SHEET CONTENTS:
- RAILING DETAIL
- TYPICAL CLASSROOM BOARDS DETAIL
- SPEECH LAB BOARD DETAIL


SHEET NO. A38 A48

47
198

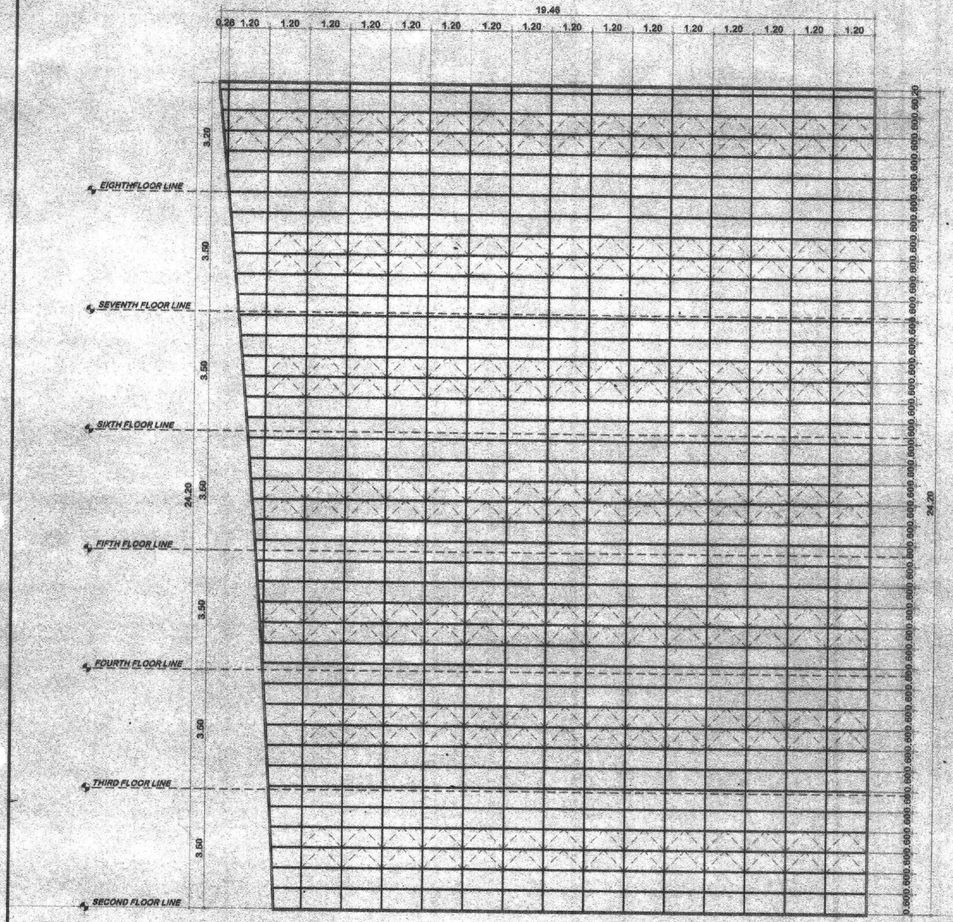

W4

WINDOW TYPE	FIXED WITH AWNING TYPE, ¼" THICK BLUE REFLECTIVE GLASS ON ALUMINUM POWDER COATED WHITE FRAME
LOCATION	LOBBY
QUANTITY	1 SET

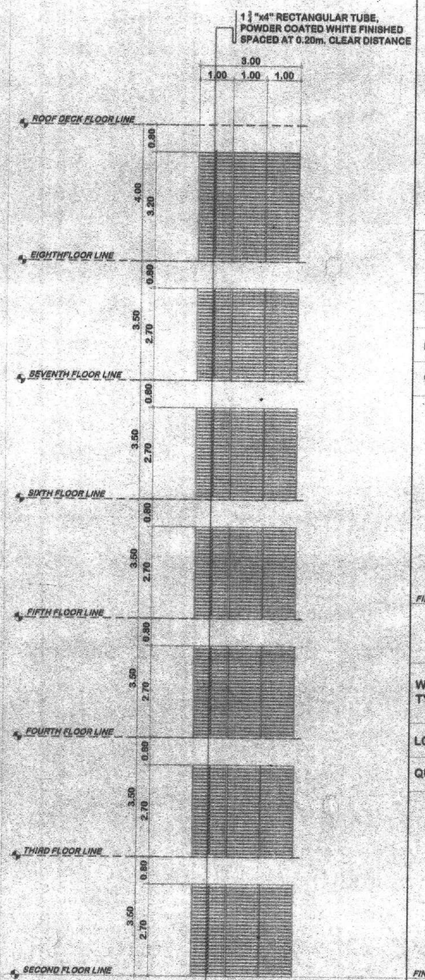


W5

WINDOW TYPE	STEEL LATTICE TYPE
LOCATION	ARCHITECTURE ACCU ROOMS
QUANTITY	1 SET


SCHEDULE OF WINDOWS -2

SCALE: 1:100M

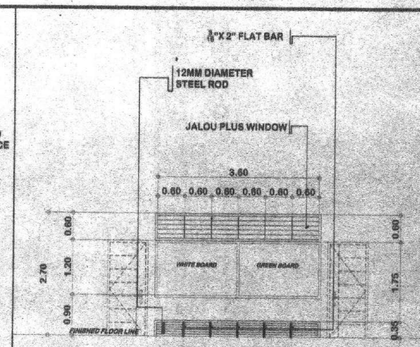


W6

WINDOW TYPE	JALOU PLUS WINDOWS WITH ¼" CLEAR GLASS JALOUSIE BLADES
LOCATION	CLASS ROOMS & SPEECH LAB
QUANTITY	22 SETS

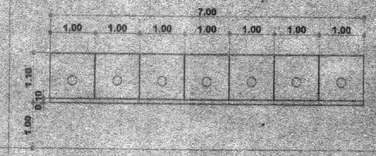


W7

WINDOW TYPE	FIXED TYPE, ¼" THICK CLEAR GLASS ON ALUMINUM POWDER COATED WHITE FRAME
LOCATION	MEDICAL CLINIC
QUANTITY	1 SET

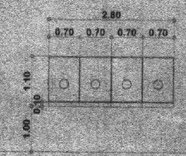


W7-A

WINDOW TYPE	FIXED TYPE, ¼" THICK CLEAR GLASS ON ALUMINUM POWDER COATED WHITE FRAME
LOCATION	SSC OFFICE
QUANTITY	1 SET

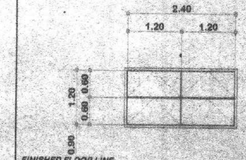


W8

WINDOW TYPE	AWNING TYPE, ¼" THICK CLEAR GLASS ON ALUMINUM POWDER COATED WHITE FRAME
LOCATION	RSIS, MEDICAL CLINIC
QUANTITY	3 SETS

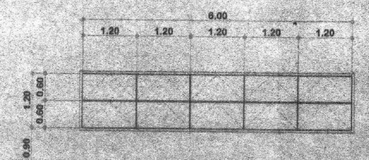


W9

WINDOW TYPE	AWNING TYPE, ¼" THICK CLEAR GLASS ON ALUMINUM POWDER COATED WHITE FRAME
LOCATION	DENTAL CLINIC, GUIDANCE COORDINATOR
QUANTITY	2 SETS

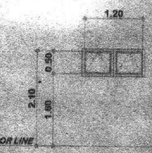


W10

WINDOW TYPE	AWNING TYPE, ¼" THICK CLEAR GLASS ON ALUMINUM POWDER COATED WHITE FRAME
LOCATION	ELECTRICAL ROOM, SERVER ROOMS, MALE TOILETS, FEMALE TOILETS
QUANTITY	41 SETS

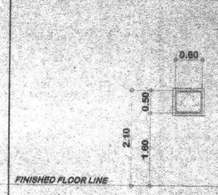

W11

WINDOW TYPE	AWNING TYPE, ¼" THICK CLEAR GLASS ON ALUMINUM POWDER COATED WHITE FRAME
LOCATION	COMMERCIAL SPACE TOILET ROOMS
QUANTITY	3 SETS

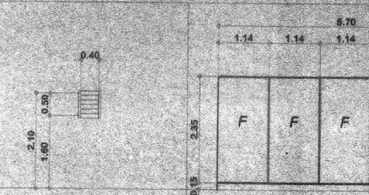


W12

WINDOW TYPE	JALOU PLUS WINDOWS WITH ¼" CLEAR GLASS JALOUSIE BLADES
LOCATION	SERVER ROOMS, ELECTRICAL ROOMS, MACHINE ROOMS
QUANTITY	16 SETS

W13

WINDOW TYPE	FIXED TYPE,10MM THICK CLEAR GLASS ON FD SECTION
LOCATION	COMMERCIAL SPACES
QUANTITY	3 SETS

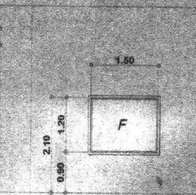

W14

WINDOW TYPE	FIXED TYPE, ¼" THICK CLEAR GLASS ON ALUMINUM POWDER COATED WHITE FRAME
LOCATION	AVR CONTROL ROOM
QUANTITY	1 SET

SCHEDULE OF WINDOWS -3

SCALE: 1: 75M

REPUBLIC OF THE PHILIPPINES
MINDANAO UNIVERSITY OF SCIENCE & TECHNOLOGY

C.M. Recto Avenue, Lapasan 9000 Cagayan de Oro City
Tel. Nos. (08822) 72-60-65 / (088) 856-1738 / 856-1739 Tele Fax (088) 856-4696
Web Site : www.mpsc.com.edu

PREPARED BY:
DR. REY D. GAUDIA PIA
ARCHITECT
PRC NO. : 14128 | PTR NO. : 2709081
TIN NO. : 192-155-491 | DATE ISSUED:01-05-15

PROJECT : **PROPOSED STUDENT CENTER & EDUCATION COMPLEX**


LOCATION: C.M. RECTO AVENUE LAPASAN, CAGAYAN DE ORO CITY
OWNER : MINDANAO UNIVERSITY OF SCIENCE AND TECHNOLOGY

RECOMMENDING APPROVAL :
ATTY. JONATHAN S. OCHE
DIRECTOR, ADMINISTRATION

APPROVED :
DR. RICARDO E. ROTORAS
MUST PRESIDENT


SHEET TITLE: ARCHITECTURAL | SHEET NO.
SHEET CONTENTS :
- SCHEDULE OF WINDOWS - 2 — A37
- SCHEDULE OF WINDOWS - 3 — A48

46
198

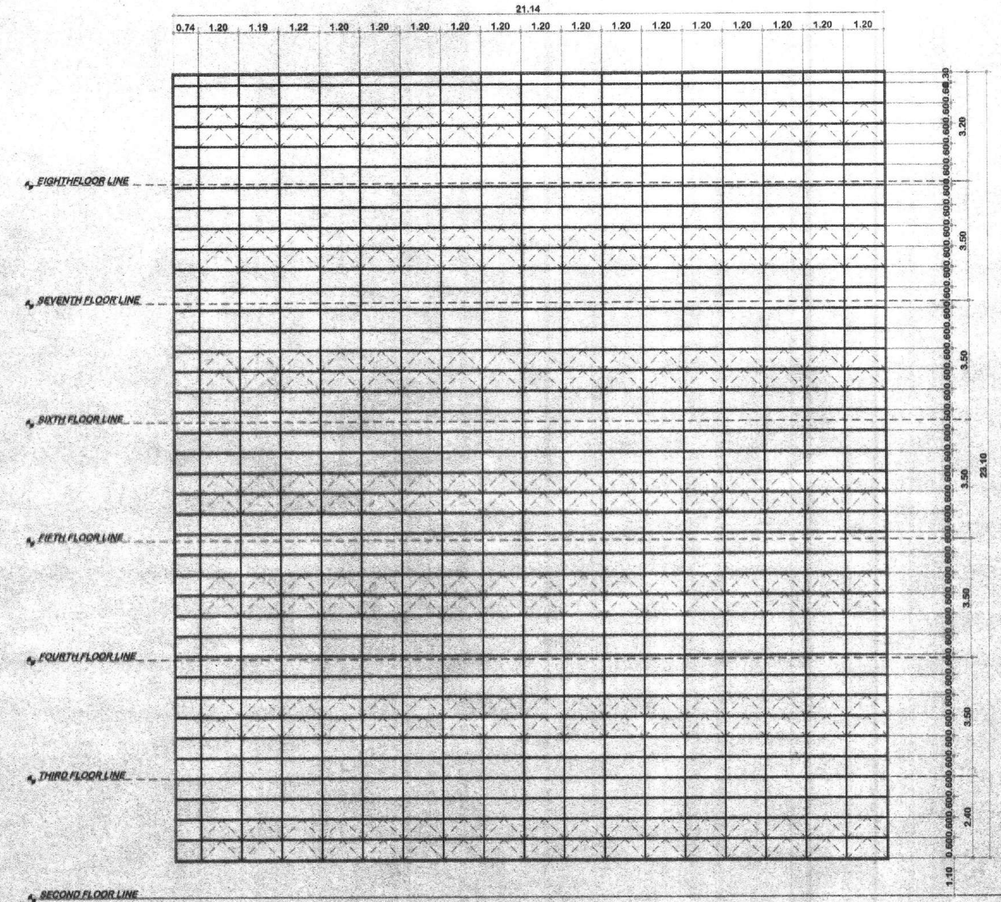


W1

WINDOW TYPE	FIXED WITH AWNING TYPE, ¼" THICK BLUE REFLECTIVE GLASS ON ALUMINUM POWDER COATED WHITE FRAME
LOCATION	CLASSROOMS
QUANTITY	1 SET

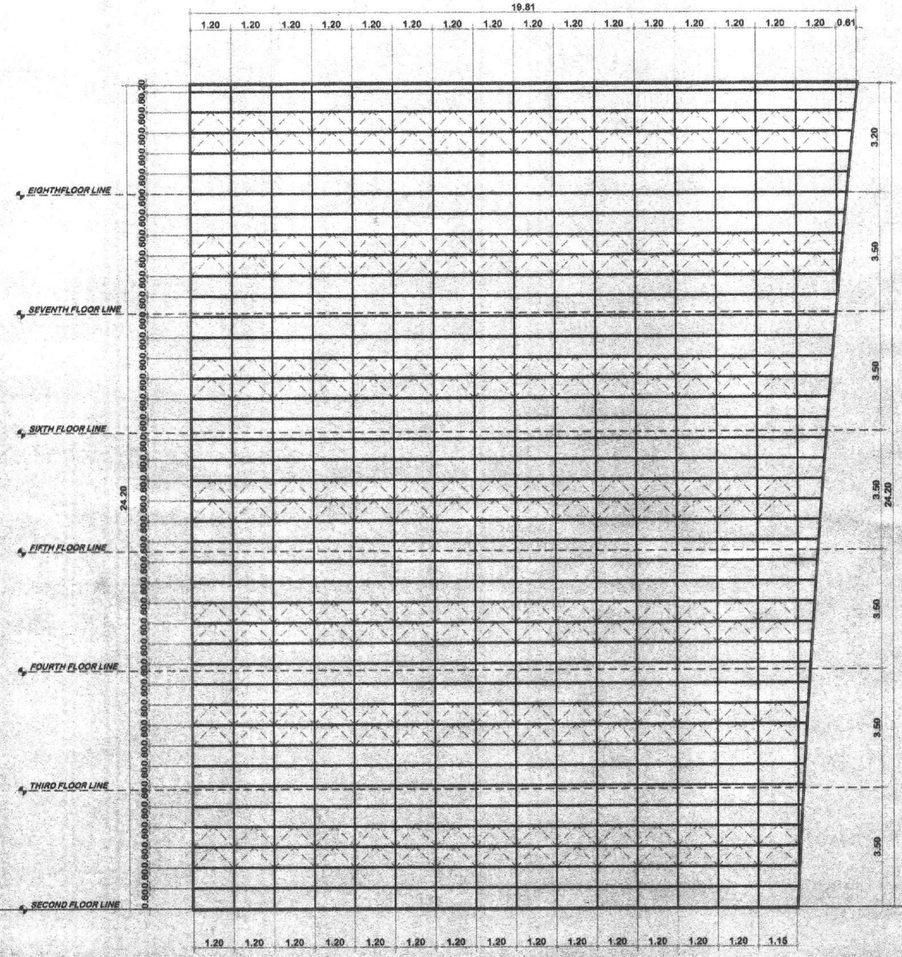

W2

WINDOW TYPE	FIXED WITH AWNING TYPE, ¼" THICK BLUE REFLECTIVE GLASS ON ALUMINUM POWDER COATED WHITE FRAME
LOCATION	CLASSROOMS
QUANTITY	1 SET

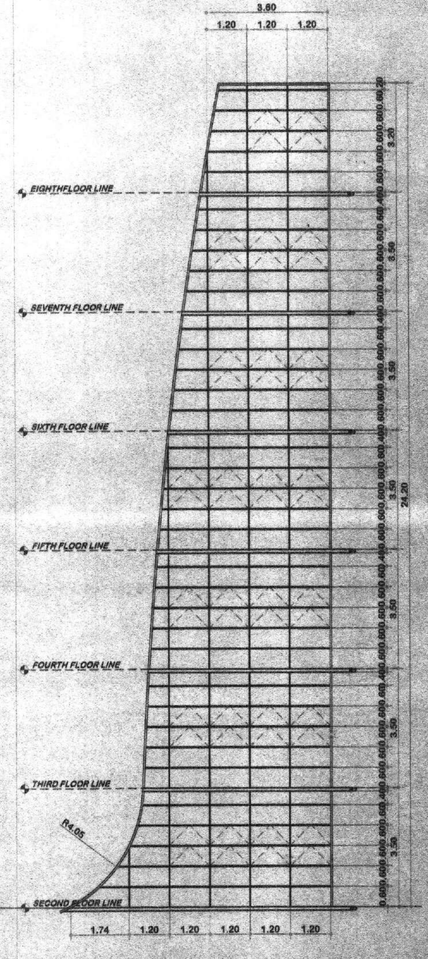

W3

WINDOW TYPE	FIXED WITH AWNING TYPE, ¼" THICK BLUE REFLECTIVE GLASS ON ALUMINUM POWDER COATED WHITE FRAME
LOCATION	STAIR "A"
QUANTITY	1 SET

SCHEDULE OF WINDOWS -1

SCALE: 1:100M

REPUBLIC OF THE PHILIPPINES
MINDANAO UNIVERSITY OF SCIENCE & TECHNOLOGY

C.M. Recto Avenue, Lapasan 9000 Cagayan de Oro City
Tel. Nos. (08822) 72-60-55 / (088) 855-1738 / 856-1739 Tele Fax (088) 856-4696
Web Site : www.mpsc.com.edu

PREPARED BY:

DR. REY D. GAUJA, PIA
ARCHITECT

PRC NO. : 14128 | PTR NO. : 2709991 | TIN NO. : 192 155 491 | DATE ISSUED:01-05-15

PROJECT: **PROPOSED STUDENT CENTER & EDUCATION COMPLEX**

LOCATION: C.M. RECTO AVENUE LAPASAN, CAGAYAN DE ORO CITY
OWNER : MINDANAO UNIVERSITY OF SCIENCE AND TECHNOLOGY

RECOMMENDING APPROVAL :

ATTY. JONATHAN S. OCHE
DIRECTOR, ADMINISTRATION


APPROVED :

DR. RICARDO E. ROTORAS
MUST PRESIDENT

SHEET TITLE: ARCHITECTURAL
SHEET CONTENTS :
- SCHEDULE OF WINDOWS - 1


SHEET NO.
A36
A48

45
198

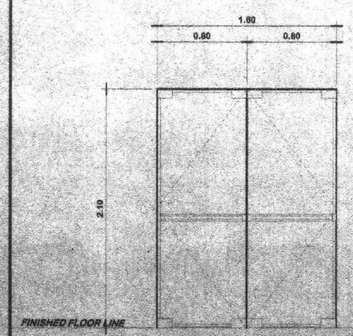


D1

DOOR TYPE	12mm THICK TEMPERED GLASS ON FD 100 SECTION FOR TOP & BOTTOM FRAMES WITH CONCEALED TYPE DOOR CLOSER, STAINLESS STEEL HANDLE, LOCKSETS & ACCESSORIES
LOCATION	MEDICAL CLINIC, SAWS OFFICE, OFFICES
QUANTITY	6 SETS

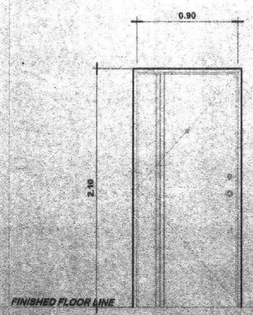


D2

DOOR TYPE	RAPID STEEL DOORS PRIMEA 101, POWDER COATED WOOD GRAIN FINISHED, INCLUDES LOCK SET, DEADBOLT, DOOR VIEWER & HINGES
LOCATION	RSIS, GUIDANCE COORDINATOR, DENTAL, MEDICAL, CLASSROOMS, OFFICES,CONFERENCE ROOM, VP STUDENT AFFAIRS, SPORTS DEVELOPMENT, ARTS AND CULTURE OFFICE, AVR, CONTROL ROOM, BACKSTAGE
QUANTITY	46 SETS

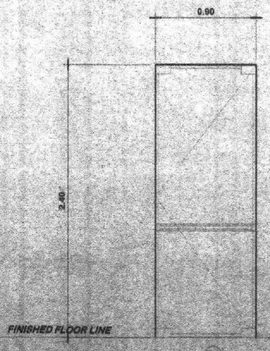


D3

DOOR TYPE	12mm THICK TEMPERED GLASS ON FD 100 SECTION FOR TOP & BOTTOM FRAMES WITH CONCEALED TYPE DOOR CLOSER, STAINLESS STEEL HANDLE, LOCKSETS & ACCESSORIES
LOCATION	COMMERCIAL SPACES
QUANTITY	3 SETS

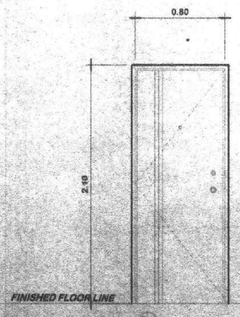


D4

DOOR TYPE	RAPID STEEL DOORS PRIMEA 101, POWDER COATED WOOD GRAIN FINISHED, INCLUDES LOCK SET, DEADBOLT, DOOR VIEWER & HINGES
LOCATION	MALE TOILETS, FEMALE TOILETS, TOILETS
QUANTITY	37 SETS

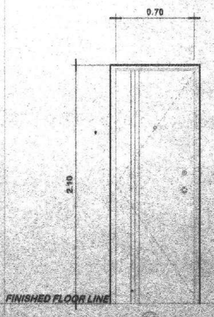


D5

DOOR TYPE	RAPID STEEL DOORS PRIMEA 101, POWDER COATED WOOD GRAIN FINISHED, INCLUDES LOCK SET, DEADBOLT, DOOR VIEWER & HINGES
LOCATION	ELECTRICAL ROOM, SERVER ROOM, PUMP ROOM, ACCU ROOM, TRANSFORMER AREA, STORAGE ROOM
QUANTITY	40 SETS

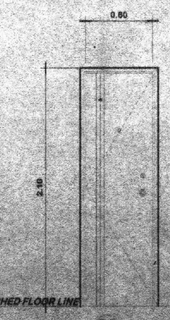


D6

DOOR TYPE	RAPID STEEL DOORS PRIMEA 101, POWDER COATED WOOD GRAIN FINISHED, INCLUDES LOCK SET, DEADBOLT, DOOR VIEWER & HINGES
LOCATION	PIPE CHASE
QUANTITY	9 SETS

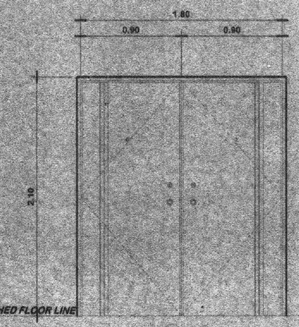


D7

DOOR TYPE	RAPID STEEL DOORS, DOUBLE LEAF PRIMEA 101, POWDER COATED WOOD GRAIN FINISHED,INCLUDES LOCK SET, DEADBOLT, DOOR VIEWER & HINGES
LOCATION	AUDIO VISUAL ROOM
QUANTITY	1 SET

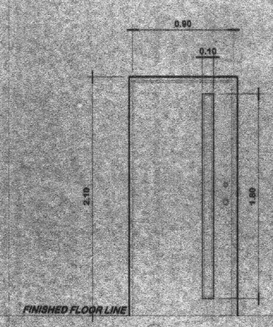


D8

DOOR TYPE	RAPID STEEL DOORS SINGLE LEAF, B.I. GA. #26 WITH 6MM GLASS WINDOW
LOCATION	SPEECH LAB
QUANTITY	2 SETS

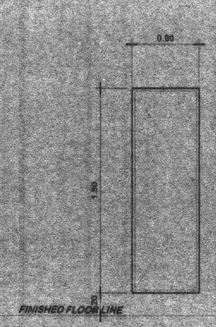


D9

DOOR TYPE	PHENOLIC DOOR
LOCATION	PUBLIC TOILETS
QUANTITY	25 SETS

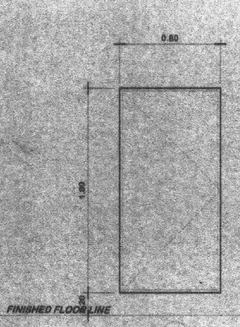

D10

DOOR TYPE	PHENOLIC DOOR
LOCATION	TOILETS FOR PERSONS WITH DISABILITIES
QUANTITY	32 SETS

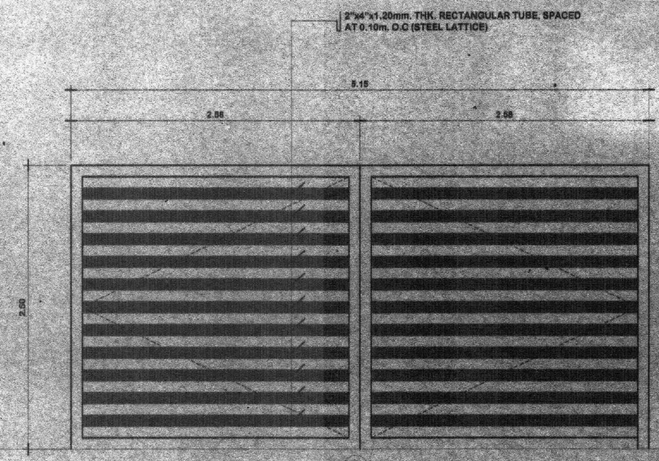

D11

DOOR TYPE	STEEL LATICE DOOR
LOCATION	GENERATOR SET AREA
QUANTITY	1 SET

SCHEDULE OF DOORS

SCALE: 1:30M

REPUBLIC OF THE PHILIPPINES
MINDANAO UNIVERSITY OF SCIENCE & TECHNOLOGY

C.M. Recto Avenue, Lapasan 9000 Cagayan de Oro City
Tel. Nos. (08822) 72-60-65 / (088) 856-1738 / 856-1739 Tele Fax (088) 856-4696
Web Site : www.mpsc.com.edu

PREPARED BY:

DR. REY D. GALICIA, IIA
ARCHITECT

PRC NO. : 14128 PTR NO. : 2709991
TIN NO. : 192 155 491 DATE ISSUED: 01-05-15

PROJECT : **PROPOSED STUDENT CENTER & EDUCATION COMPLEX**

LOCATION: C.M. RECTO AVENUE LAPASAN, CAGAYAN DE ORO CITY
OWNER : MINDANAO UNIVERSITY OF SCIENCE AND TECHNOLOGY

RECOMMENDING APPROVAL :


ATTY. JONATHAN S. OCHE
DIRECTOR, ADMINISTRATION

APPROVED :

DR. RICARDO E. ROTORAS
MUST PRESIDENT

SHEET TITLE: ARCHITECTURAL SHEET NO.
SHEET CONTENTS :
- SCHEDULE OF DOORS A35 A48

44
148

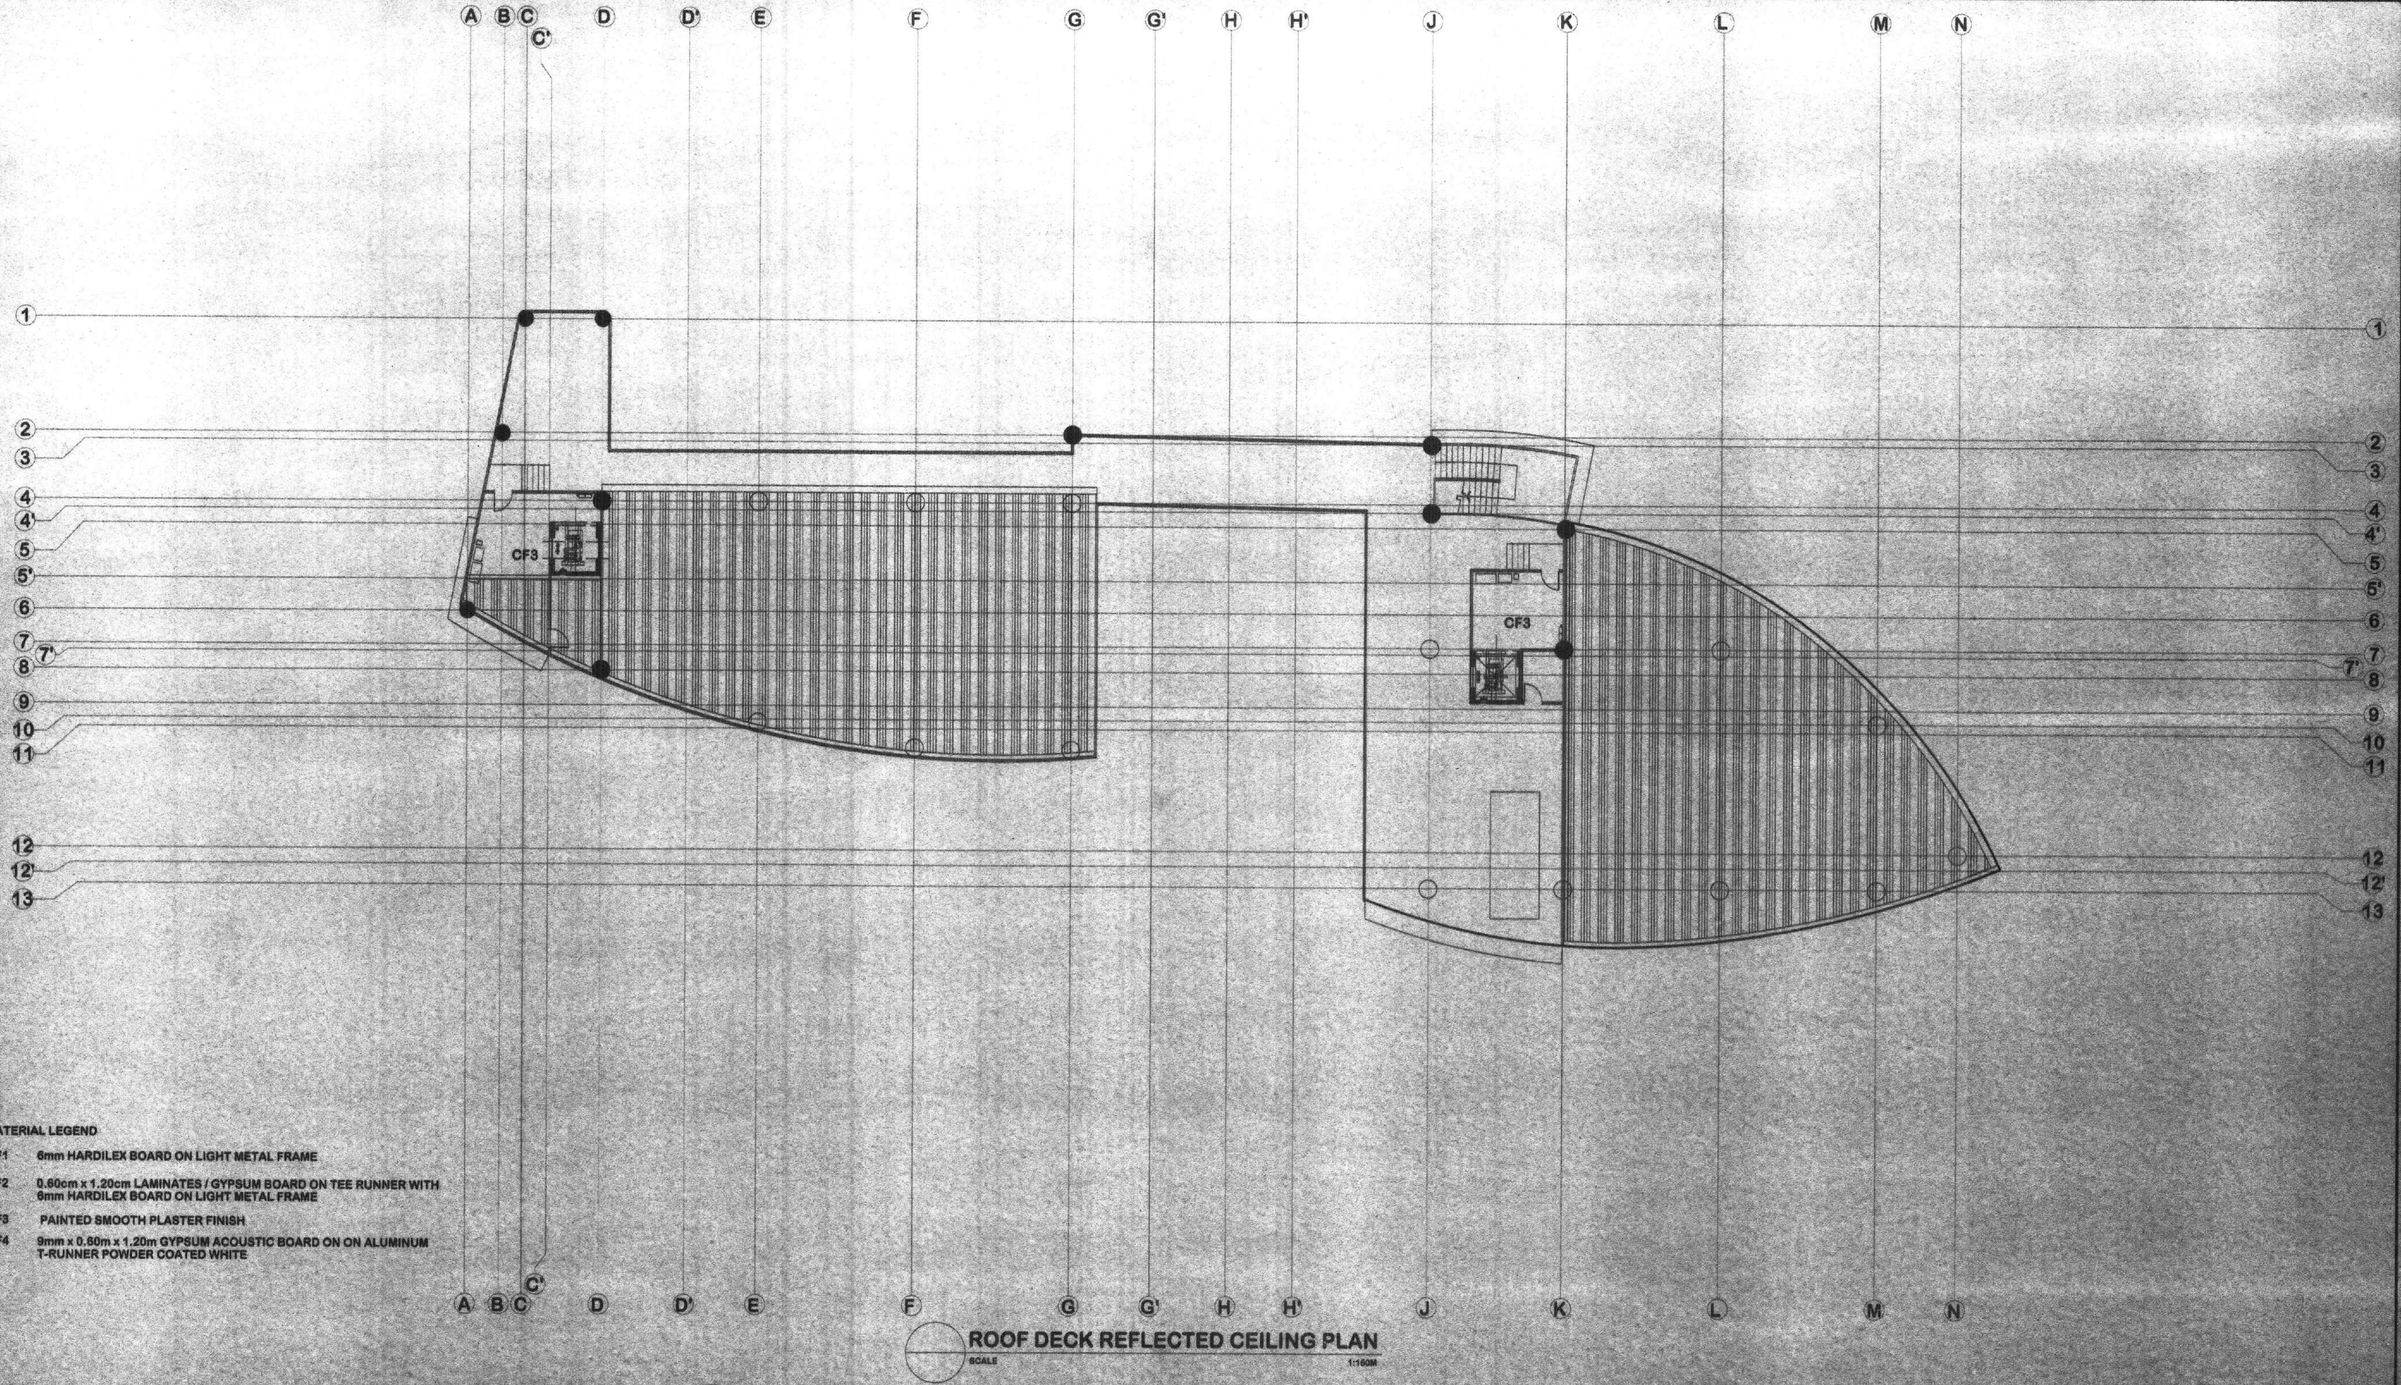

MATERIAL LEGEND

CF1	6mm HARDILEX BOARD ON LIGHT METAL FRAME
CF2	0.60cm x 1.20cm LAMINATES / GYPSUM BOARD ON TEE RUNNER WITH 6mm HARDILEX BOARD ON LIGHT METAL FRAME
CF3	PAINTED SMOOTH PLASTER FINISH
CF4	9mm x 0.60m x 1.20m GYPSUM ACOUSTIC BOARD ON ON ALUMINUM T-RUNNER POWDER COATED WHITE

ROOF DECK REFLECTED CEILING PLAN

SCALE 1:150M

REPUBLIC OF THE PHILIPPINES
MINDANAO UNIVERSITY OF SCIENCE & TECHNOLOGY

C.M. Recto Avenue, Lapasan 9000 Cagayan de Oro City
Tel. Nos. (08822) 72-60-65 / (088) 856-1738 / 858-1739 Tele Fax (088) 856-4696
Web Site : www.mpsc.com.edu

PREPARED BY:

DR. REY O. CALUA, PhD
ARCHITECT

PRC NO. : 14128 PTR NO. : 2709931
TIN NO. : 192 155 491 DATE ISSUED:01-05-15

PROJECT : **PROPOSED STUDENT CENTER & EDUCATION COMPLEX**

LOCATION: C.M. RECTO AVENUE LAPASAN, CAGAYAN DE ORO CITY
OWNER : MINDANAO UNIVERSITY OF SCIENCE AND TECHNOLOGY

RECOMMENDING APPROVAL :

ATTY. JONATHAN S. OCHE
DIRECTOR, ADMINISTRATION

APPROVED :

DR. RICARDO E. ROTORAS
MUST PRESIDENT

SHEET TITLE: ARCHITECTURAL SHEET NO.

SHEET CONTENTS :

- ROOF DECK REFLECTED CEILING PLAN

A39
A48

43
198