

REPUBLIC OF THE PHILIPPINES
DEPARTMENT OF PUBLIC WORKS & HIGHWAYS
OFFICE OF THE BUILDING OFFICIAL


Approved by:

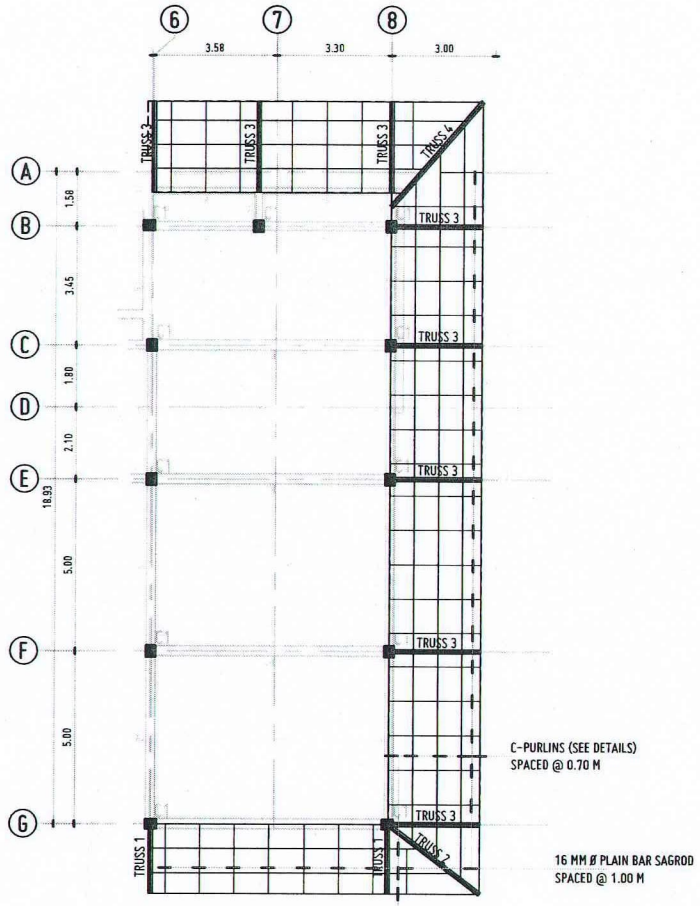


S 5 1 ROOF FRAMING(CANOPY) LAYOUT
SCALE 1 : 50 MTS

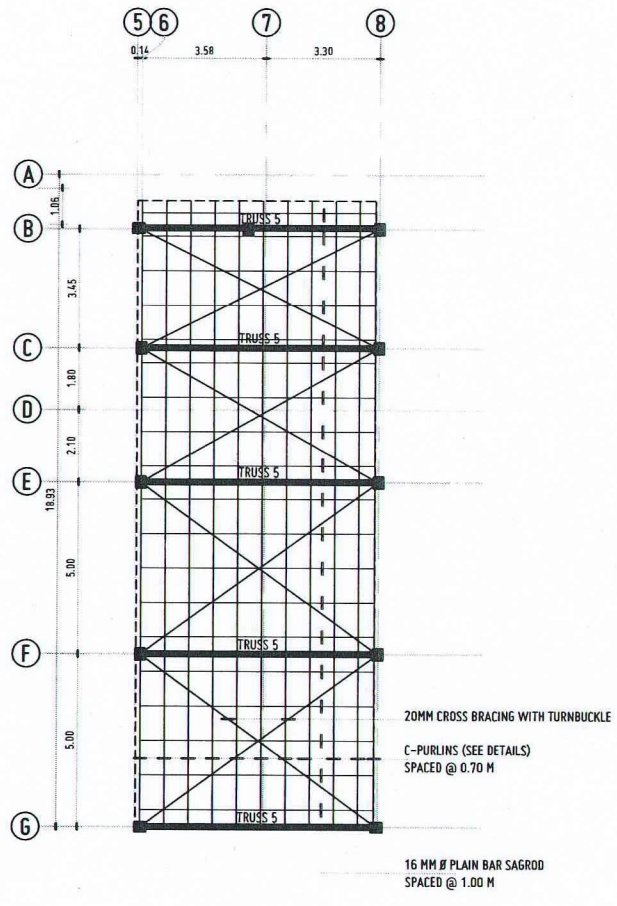


S 5 2 ROOF FRAMING(2F) LAYOUT
SCALE 1 : 50 MTS

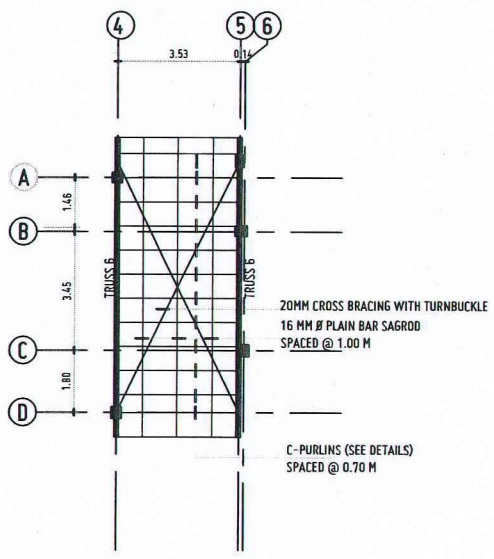

S 5 3 ROOF FRAMING(STIARS) LAYOUT
SCALE 1 : 50 MTS

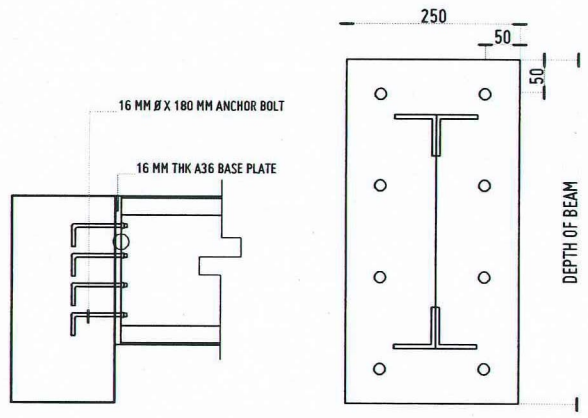


S 6 8 BEAM TO TRUSS CONNECTION
SCALE 1 : 25 MTS

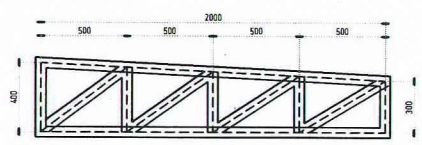


TRUSS 1

NOTE:


TOP AND BOTTOM CHORD:
2 - 2 ½" X 2 ½" X ¼" ANGLE BAR
WEB MEMBERS:
1 - 2 ½" X 2 ½" X ¼" ANGLE BAR

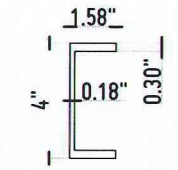


C-PURLIN DETAILS

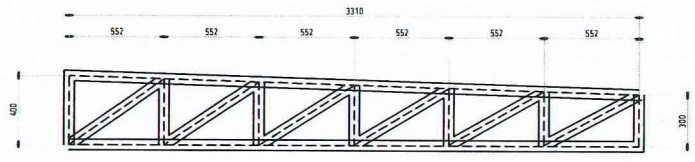


TRUSS 2

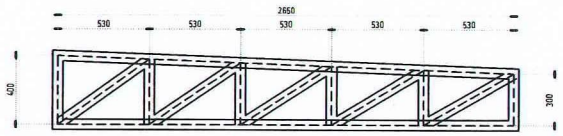


TRUSS 3

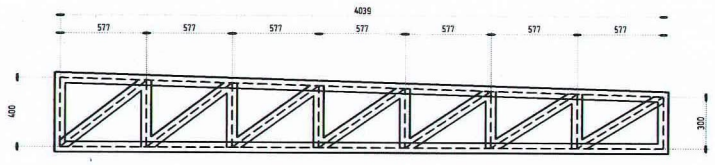


TRUSS 4

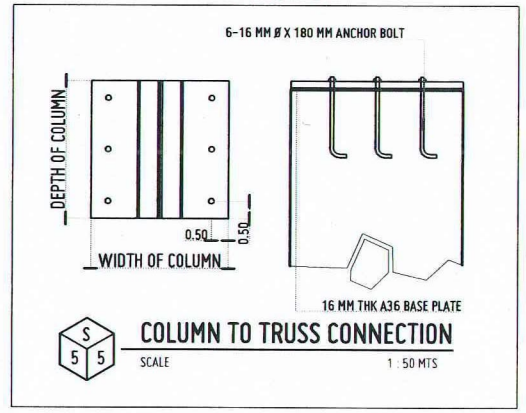

S 5 5 COLUMN TO TRUSS CONNECTION
SCALE 1 : 50 MTS

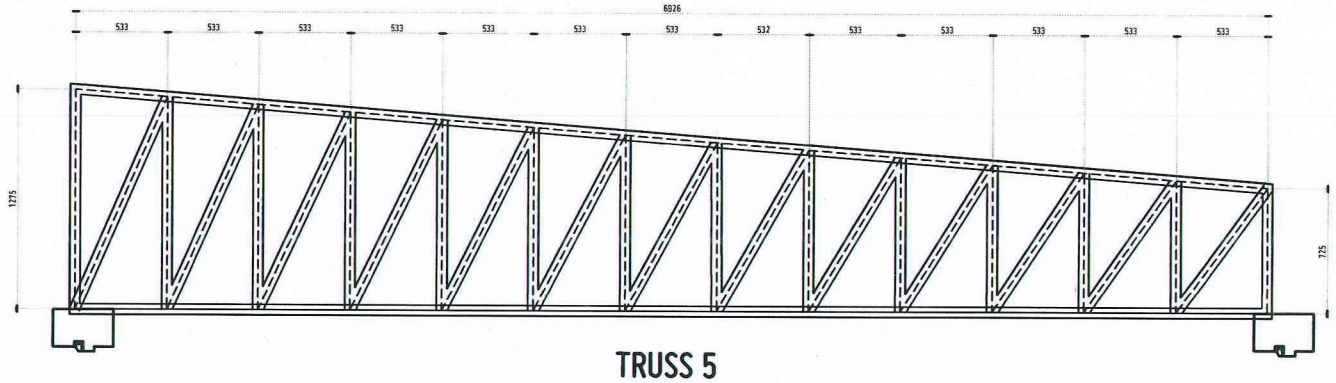

TRUSS 5

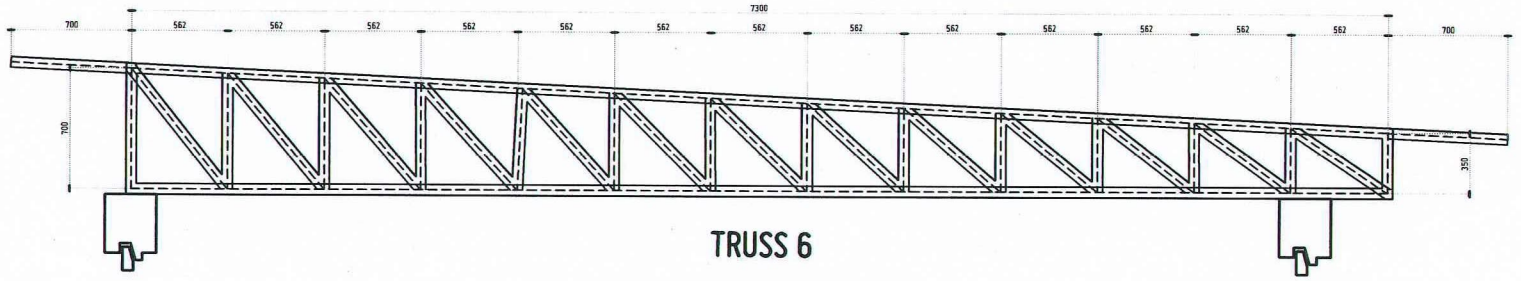

TRUSS 6

S 5 4 TRUSS DETAILS
SCALE 1 : 10 MTS

USTP

REPUBLIC OF THE PHILIPPINES
UNIVERSITY OF SCIENCE AND TECHNOLOGY OF SOUTHERN PHILIPPINES
CAGAYAN DE ORO CAMPUS
INFRASTRUCTURE PLANNING AND FACILITY DEVELOPMENT UNIT
CLARO M. RECTO AVENUE, LAPASAN, CAGAYAN DE ORO CITY 9000
TELEPHONE # (088822) 72-60-65 /, (088) 856-1738 / 856-1739 | TELE FAX (088) 856-4696
WEBSITE: www.ustp.edu.ph

ENGR. ERNESTO CH. QUIJOTE
STRUCTURAL ENGINEER
PRC NO. 0044940 PTR NO. 1167669-A
DATE 01-28-2025
TIN: 152-320-743 PLACE: EL SALVADOR CITY


PROJECT	PROVISION FUNDING FOR CONSTRUCTION OF MULTI-PURPOSE BUILDING
LOCATION	USTP JASAAN CAMPUS, UPPER JASAAN, MISAMIS ORIENTAL
OWNER	UNIVERSITY OF SCIENCE & TECHNOLOGY OF SOUTHERN PHILIPPINES

RECOMMENDING APPROVAL:	RECOMMENDING APPROVAL:	APPROVED BY:	SHEET CONTENTS:	DRAWN BY:
ENGR. GRACE C. BABA	ATTY. JONATHAN S. OCHE	AMBROSIO B. CULTURA II, PH.D		DATE DRAWN:
DIRECTOR, INFRASTRUCTURE PLANNING & FACILITY DEVELOPMENT OFFICE	VP FOR ADMINISTRATION & LEGAL AFFAIRS	PRESIDENT, USTP SYSTEM		FNT:

S5

REPUBLIC OF THE PHILIPPINES
DEPARTMENT OF PUBLIC WORKS & HIGHWAYS
OFFICE OF THE BUILDING OFFICIAL


Approved by:

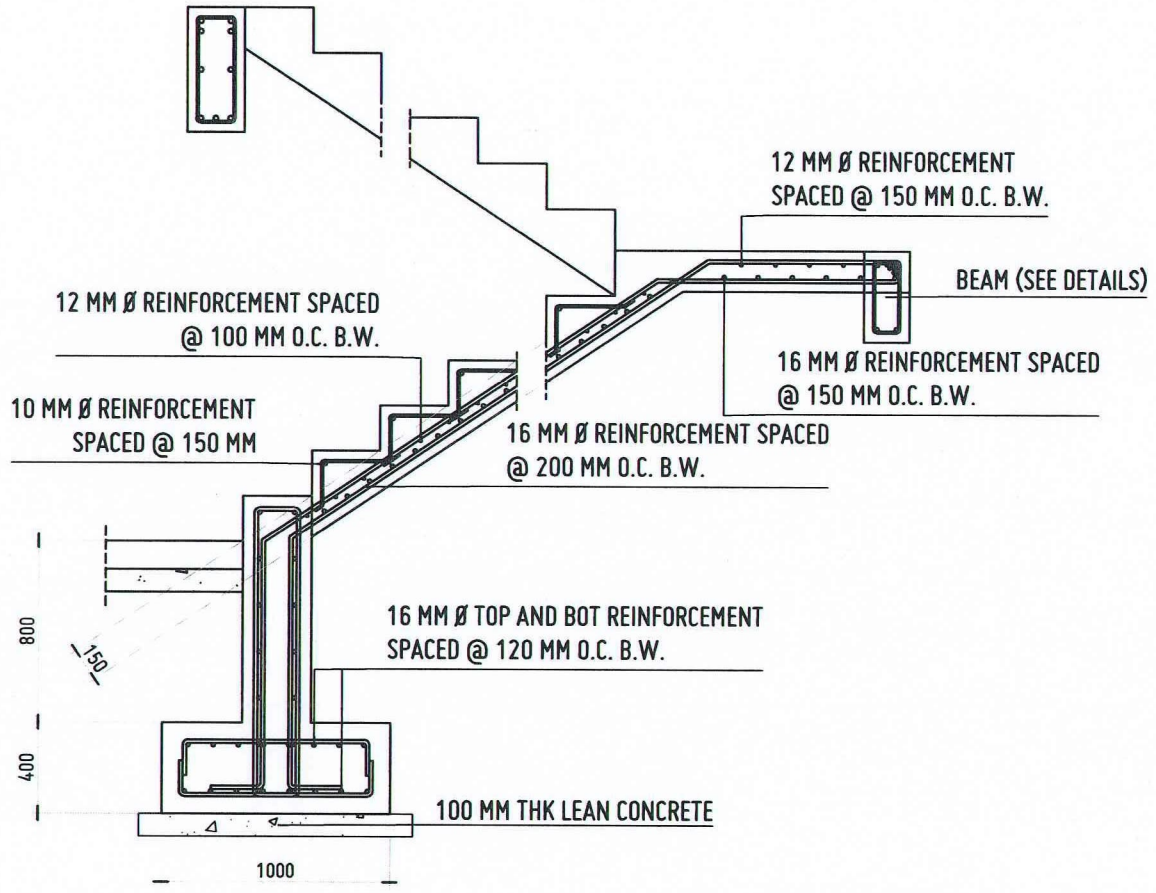

S 2 2 STAIR STRUCTURAL DETAILS (TYPICAL)
SCALE 1:5 MTS

SCHEDULE OF SLABS							
LEVEL	MARK	THICKNESS	TOP REINFORCEMENT		BOTTOM REINFORCEMENT		REMARKS
			ALONG Y	ALONG X	ALONG Y	ALONG X	
2ND FLOOR LEVEL	S1	150	10 MM Ø @ 200	10 MM Ø @ 200	12 MM Ø @ 250	12 MM Ø @ 200	TWO-WAY
	S2	150	10 MM Ø @ 250	10 MM Ø @ 200	12 MM Ø @ 250	12 MM Ø @ 200	TWO-WAY
	S3	150	10 MM Ø @ 250	10 MM Ø @ 200	12 MM Ø @ 250	12 MM Ø @ 200	TWO-WAY
	S4	150	10 MM Ø @ 250	10 MM Ø @ 200	12 MM Ø @ 150	12 MM Ø @ 150	TWO-WAY
	S5	150	10 MM Ø @ 250	10 MM Ø @ 200	12 MM Ø @ 250	12 MM Ø @ 200	TWO-WAY
	S6	150	10 MM Ø @ 250	10 MM Ø @ 200	12 MM Ø @ 250	12 MM Ø @ 200	TWO-WAY
	S7	150	10 MM Ø @ 250	10 MM Ø @ 200	12 MM Ø @ 250	12 MM Ø @ 200	TWO-WAY
	S8	150	10 MM Ø @ 250	10 MM Ø @ 200	12 MM Ø @ 250	12 MM Ø @ 200	TWO-WAY
	S9	150	10 MM Ø @ 250	10 MM Ø @ 200	12 MM Ø @ 250	12 MM Ø @ 200	TWO-WAY
	S10	150	10 MM Ø @ 250	10 MM Ø @ 200	12 MM Ø @ 250	12 MM Ø @ 200	TWO-WAY
	S11	150	10 MM Ø @ 250	10 MM Ø @ 200	12 MM Ø @ 250	12 MM Ø @ 200	TWO-WAY
	S12	150	10 MM Ø @ 250	10 MM Ø @ 200	12 MM Ø @ 250	12 MM Ø @ 200	TWO-WAY
	S13	150	10 MM Ø @ 250	10 MM Ø @ 200	12 MM Ø @ 250	12 MM Ø @ 200	TWO-WAY
	S14	150	10 MM Ø @ 250	10 MM Ø @ 200	12 MM Ø @ 250	12 MM Ø @ 200	TWO-WAY
	S15	150	10 MM Ø @ 250	10 MM Ø @ 200	12 MM Ø @ 250	12 MM Ø @ 200	TWO-WAY
	S16	150	10 MM Ø @ 250	10 MM Ø @ 200	12 MM Ø @ 250	12 MM Ø @ 200	TWO-WAY
	S17	150	10 MM Ø @ 250	10 MM Ø @ 200	12 MM Ø @ 250	12 MM Ø @ 200	TWO-WAY

S 3 2 SLAB SCHEDULE

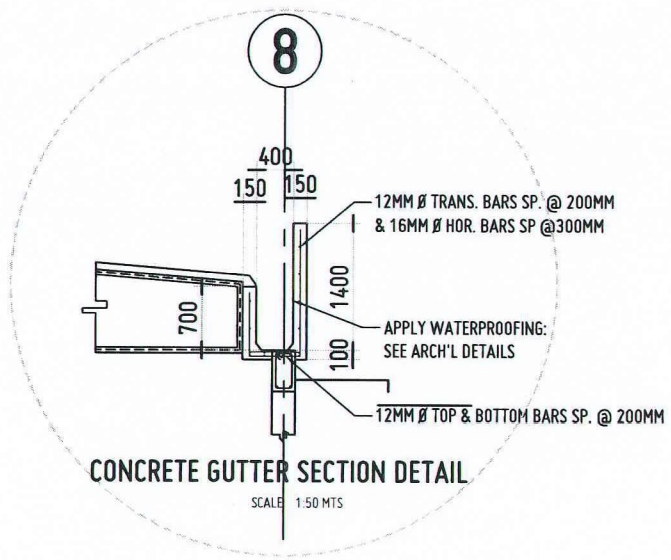

CONCRETE GUTTER SECTION DETAIL
SCALE 1:50 MTS

SCHEDULE OF SLABS							
LEVEL	MARK	THICKNESS	TOP REINFORCEMENT		BOTTOM REINFORCEMENT		REMARKS
			ALONG Y	ALONG X	ALONG Y	ALONG X	
ROOF DECK/BEAM	S1	125	12 MM Ø @ 150	12 MM Ø @ 100	10 MM Ø @ 150	10 MM Ø @ 150	INV. SLAB
	S2	125	12 MM Ø @ 150	12 MM Ø @ 100	10 MM Ø @ 150	10 MM Ø @ 150	INV. SLAB
	S3	150	12 MM Ø @ 150	12 MM Ø @ 100	10 MM Ø @ 150	10 MM Ø @ 150	CANOPY
	S4	150	12 MM Ø @ 250	12 MM Ø @ 200	10 MM Ø @ 250	10 MM Ø @ 250	TWO-WAY
	S5	150	12 MM Ø @ 250	12 MM Ø @ 200	10 MM Ø @ 250	10 MM Ø @ 200	TWO-WAY
	S6	150	12 MM Ø @ 250	12 MM Ø @ 200	10 MM Ø @ 250	10 MM Ø @ 200	TWO-WAY
	S7	150	12 MM Ø @ 250	12 MM Ø @ 200	10 MM Ø @ 250	10 MM Ø @ 100	TWO-WAY
	S8	150	12 MM Ø @ 250	12 MM Ø @ 200	10 MM Ø @ 250	10 MM Ø @ 150	TWO-WAY
	S9	150	12 MM Ø @ 250	12 MM Ø @ 200	10 MM Ø @ 250	10 MM Ø @ 200	TWO-WAY
	S10	150	12 MM Ø @ 250	12 MM Ø @ 200	10 MM Ø @ 250	10 MM Ø @ 200	TWO-WAY
	S11	150	12 MM Ø @ 250	12 MM Ø @ 200	10 MM Ø @ 250	10 MM Ø @ 200	TWO-WAY
	S12	150	12 MM Ø @ 250	12 MM Ø @ 200	10 MM Ø @ 250	10 MM Ø @ 200	TWO-WAY

S 4 3 ROOF DECK SLAB SCHEDULE

S 2 2 STAIR STRUCTURAL DETAILS (TYPICAL)
SCALE 1:5 MTS

USTP

REPUBLIC OF THE PHILIPPINES
UNIVERSITY OF SCIENCE AND TECHNOLOGY OF SOUTHERN PHILIPPINES
CAGAYAN DE ORO CAMPUS
INFRASTRUCTURE PLANNING AND FACILITY DEVELOPMENT UNIT
CLARO M. RECTO AVENUE, LAPASAN, CAGAYAN DE ORO CITY 9000
TELEPHONE # (08822) 72-60-65 / (088) 856-1738 / 856-1739 | TELE FAX (088) 856-4696
WEBSITE: www.ustp.edu.ph

ENGR. ERNESTO CH. QUIJOTE
STRUCTURAL ENGINEER
PRC NO. 0044940 PTR NO. 1167669-A
DATE: 01-28-2025
TIN: 152-320-743 PLACE: EL SALVADOR CITY

PROJECT	PROVISION FUNDING FOR CONSTRUCTION OF MULTI-PURPOSE BUILDING
LOCATION	USTP JASAAN CAMPUS, UPPER JASAAN, MISAMIS ORIENTAL
OWNER	UNIVERSITY OF SCIENCE & TECHNOLOGY OF SOUTHERN PHILIPPINES

RECOMMENDING APPROVAL:
ENGR. GRACE C. BABA
DIRECTOR, INFRASTRUCTURE PLANNING & FACILITY DEVELOPMENT OFFICE

RECOMMENDING APPROVAL:
ATTY. JONATHAN S. OCHE
VP FOR ADMINISTRATION & LEGAL AFFAIRS

APPROVED BY:
AMBROSIO B. CULTURA II, PH.D
PRESIDENT, USTP SYSTEM


SHEET CONTENTS:

DRAWN BY:
DATE DRAWN:
FNT:

S6

REPUBLIC OF THE PHILIPPINES
OFFICE OF THE BUILDING OFFICIAL

Approved by:

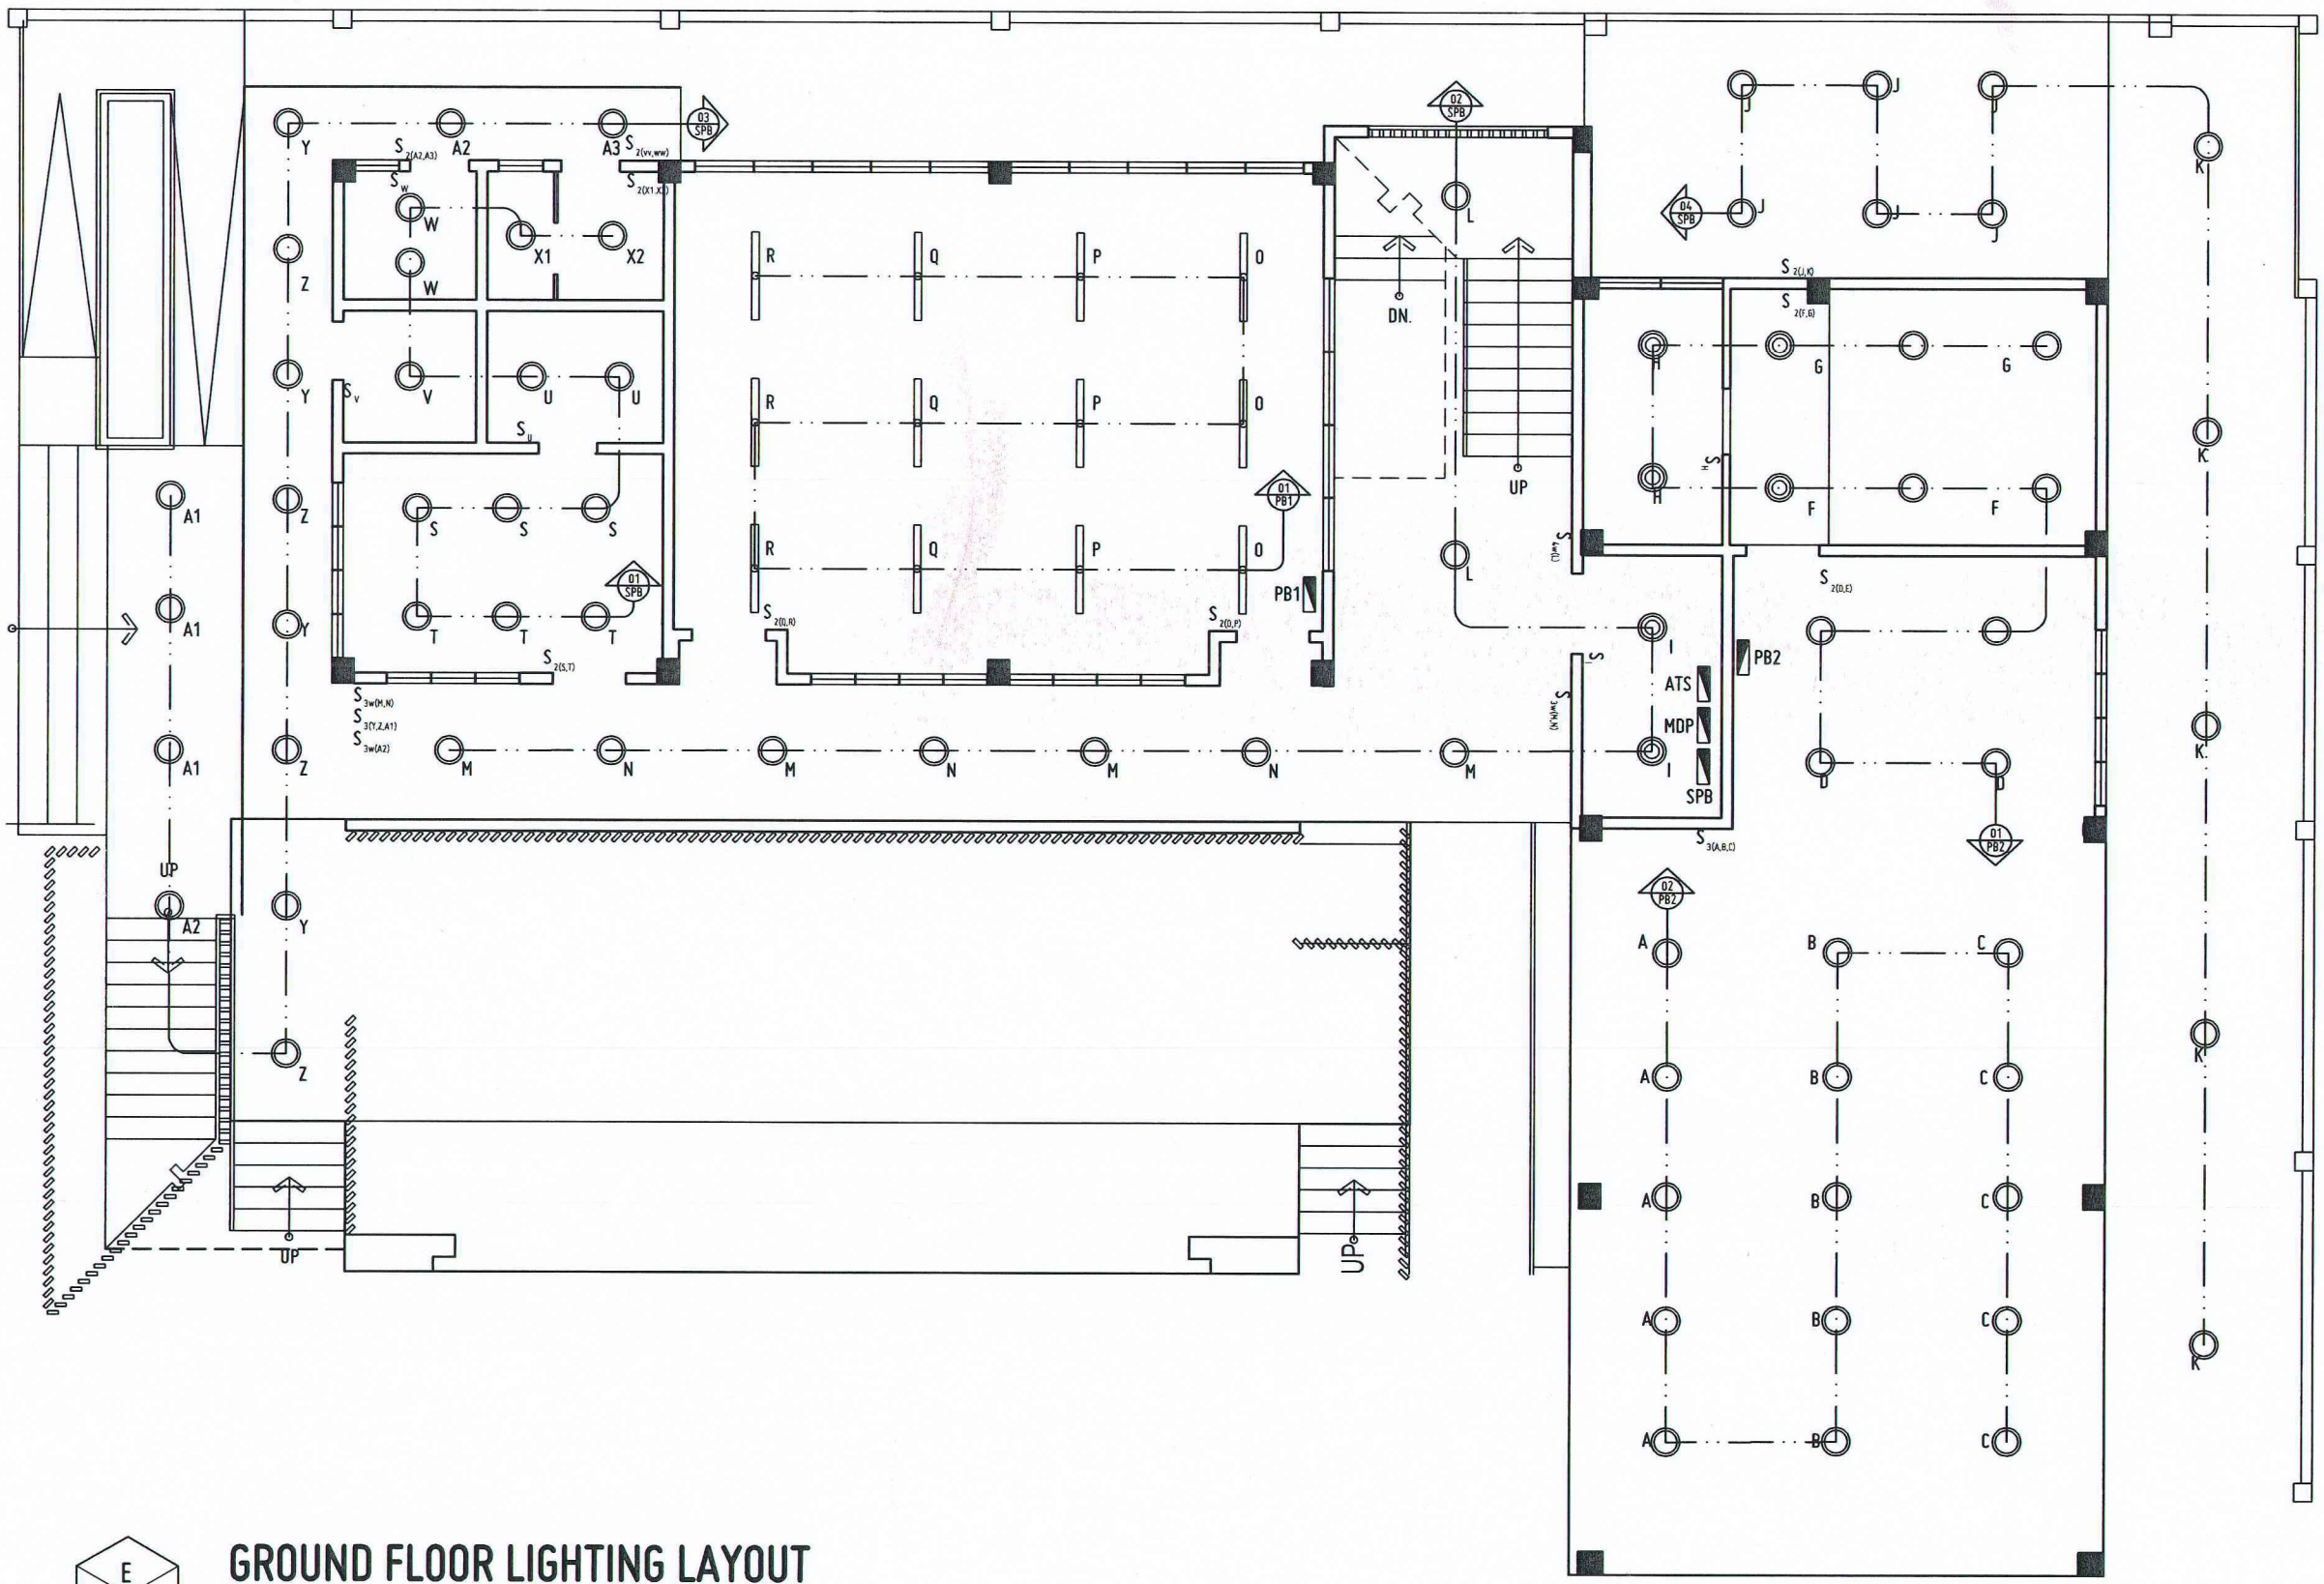


GROUND FLOOR LIGHTING LAYOUT

SCALE 1:100 METERS

REPUBLIC OF THE PHILIPPINES UNIVERSITY OF SCIENCE AND TECHNOLOGY OF SOUTHERN PHILIPPINES CAGAYAN DE ORO CAMPUS INFRASTRUCTURE PLANNING AND FACILITY DEVELOPMENT UNIT CLARO M. RECTO AVENUE, LAPASAN, CAGAYAN DE ORO CITY 9000 TELEPHONE # (08822) 72-60-65 / (088) 856-1738 / 856-1739 | TELE FAX (088) 856-4696 WEBSITE: www.ustp.edu.ph	PROFESSIONAL ELECTRICAL ENGINEER PRC NO. / PTR NO. DATE: TIN: / PLACE:	PROJECT	PROVISION FUNDING FOR CONSTRUCTION OF MULTI-PURPOSE BUILDING	RECOMMENDING APPROVAL: ENGR. GRACE C. BABA DIRECTOR, INFRASTRUCTURE PLANNING & FACILITY DEVELOPMENT OFFICE	RECOMMENDING APPROVAL: ATTY. JONATHAN S. OCHE VP FOR ADMINISTRATION & LEGAL AFFAIRS	APPROVED BY: AMBROSIO B. CULTURA II, PH.D PRESIDENT, USTP SYSTEM	SHEET CONTENTS: GROUND FLOOR LIGHTING LAYOUT	DRAWN BY: DATE DRAWN: FNT:	E1
		LOCATION	USTP JASAAN CAMPUS, UPPER JASAAN, MISAMIS ORIENTAL						
		OWNER	UNIVERSITY OF SCIENCE & TECHNOLOGY OF SOUTHERN PHILIPPINES						

REPUBLIC OF THE PHILIPPINES
OFFICE OF THE BUILDING OFFICIAL

Approved by:

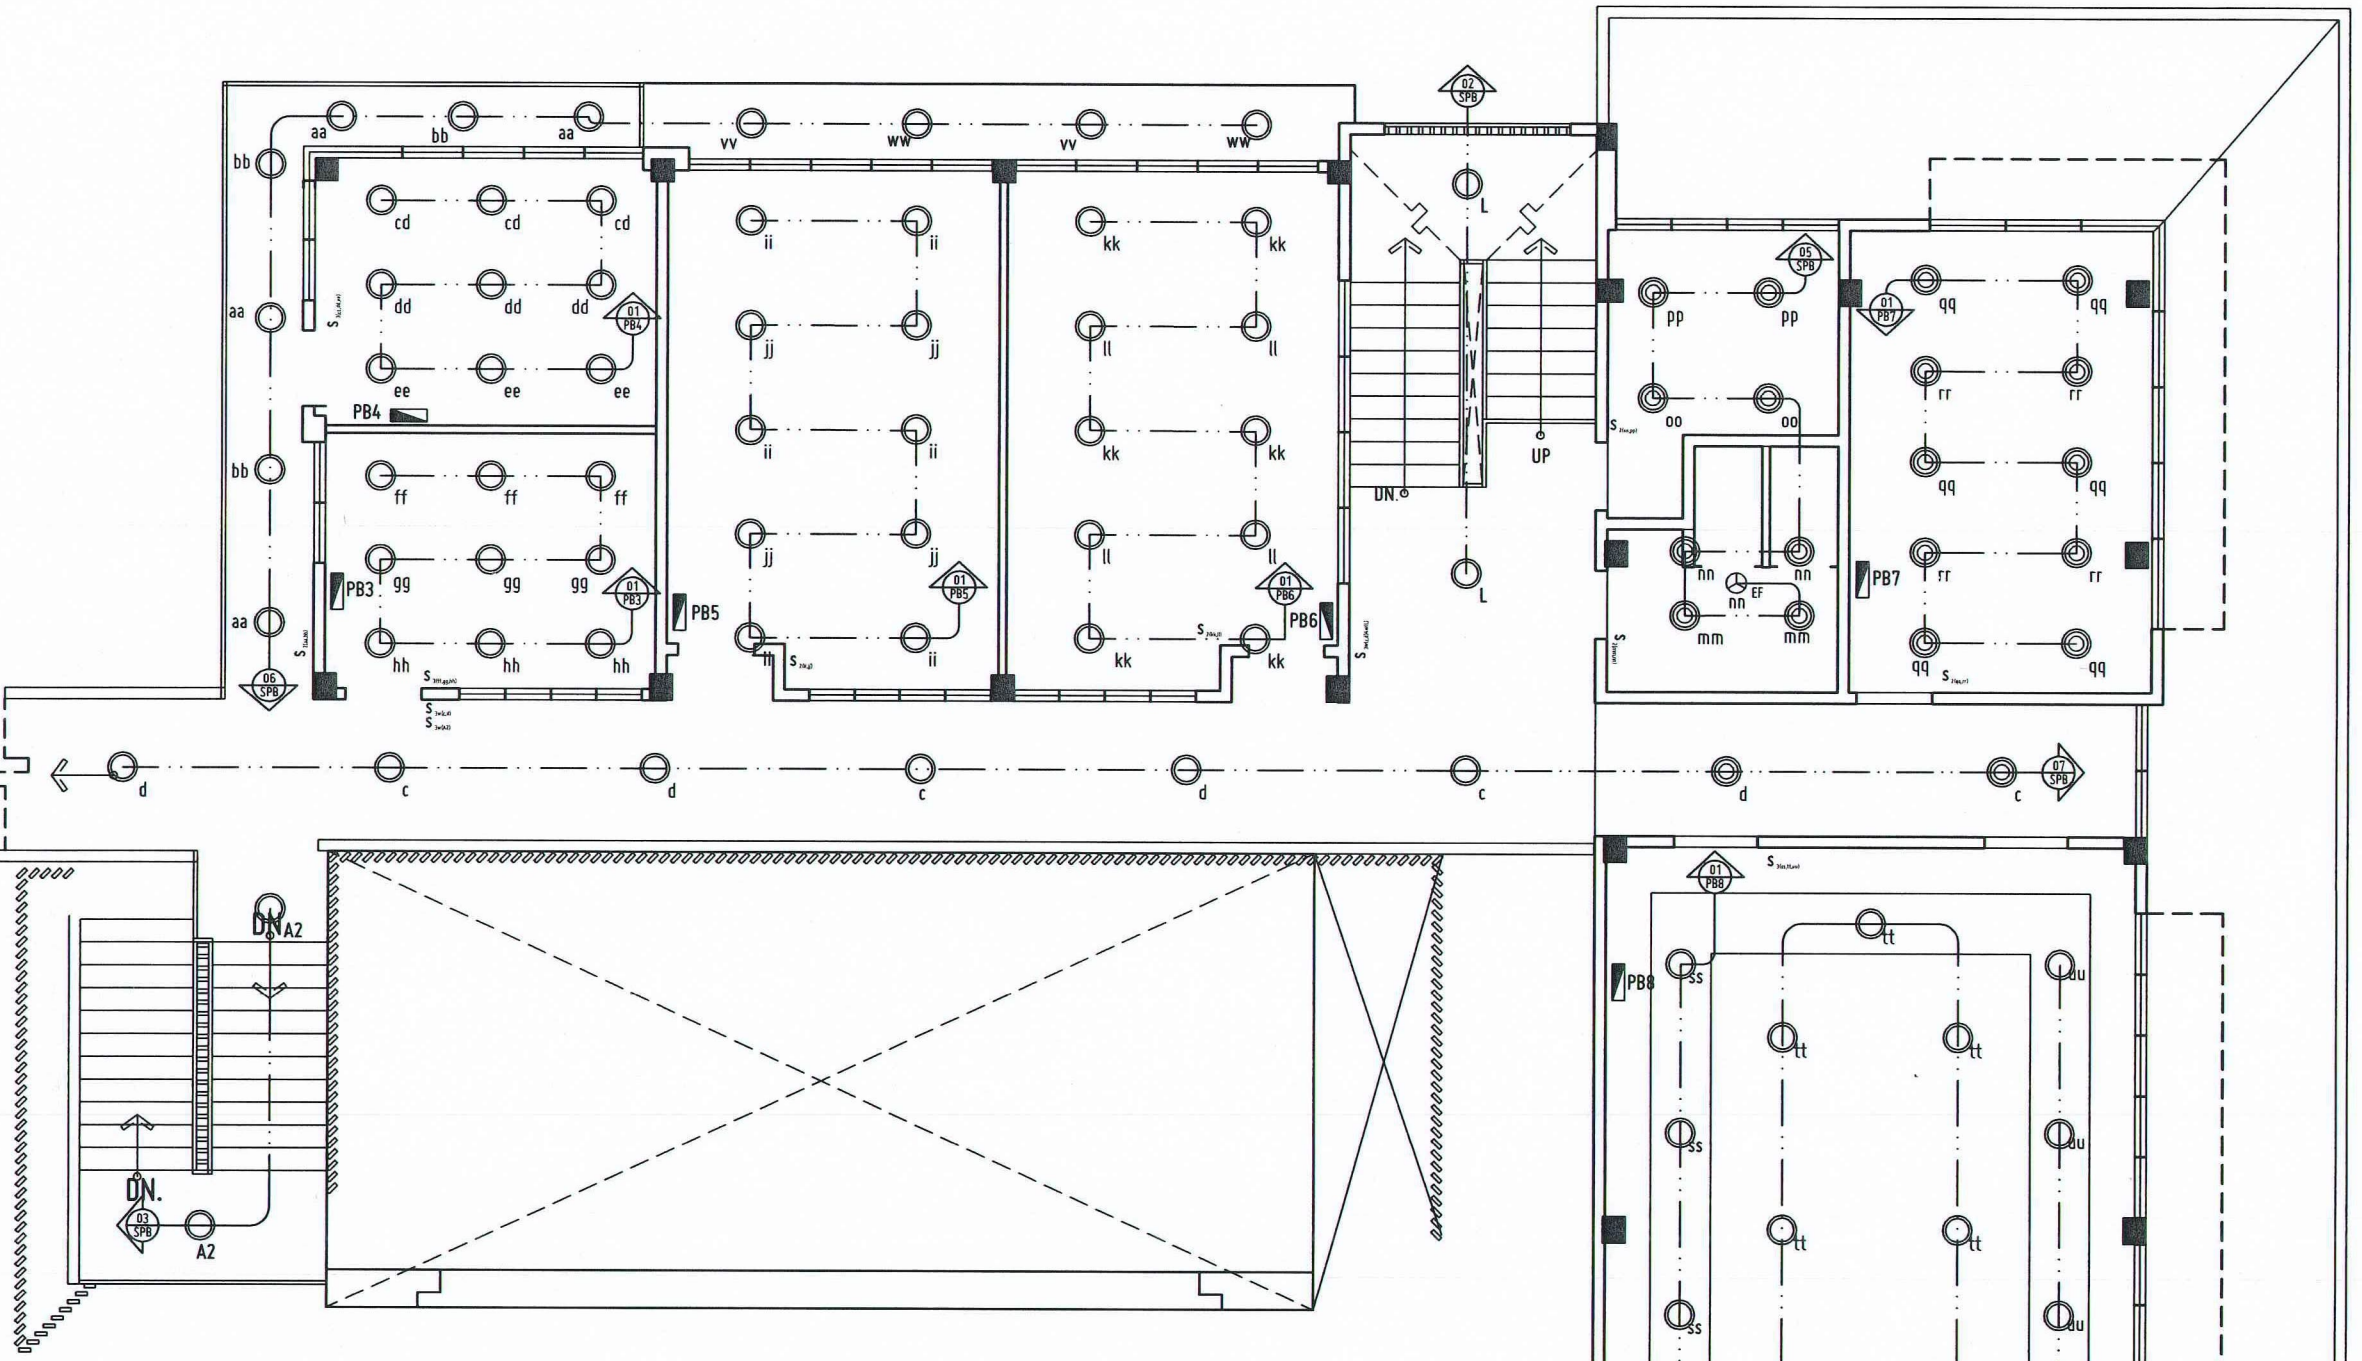

SECOND FLOOR LIGHTING LAYOUT


E 2 1

SCALE 1:100 METERS

REPUBLIC OF THE PHILIPPINES UNIVERSITY OF SCIENCE AND TECHNOLOGY OF SOUTHERN PHILIPPINES CAGAYAN DE ORO CAMPUS INFRASTRUCTURE PLANNING AND FACILITY DEVELOPMENT UNIT CLARO M. RECTO AVENUE, LAPASAN, CAGAYAN DE ORO CITY 9000 TELEPHONE # (08822) 72-60-65 / (088) 856-1738 / 856-1739 | TELE FAX (088) 856-4696 WEBSITE: www.ustp.edu.ph	PROFESSIONAL ELECTRICAL ENGINEER PRC NO. / PTR NO. DATE: TIN: / PLACE:	PROJECT	PROVISION FUNDING FOR CONSTRUCTION OF MULTI-PURPOSE BUILDING	RECOMMENDING APPROVAL: ENGR. GRACE C. BABA DIRECTOR, INFRASTRUCTURE PLANNING & FACILITY DEVELOPMENT OFFICE	RECOMMENDING APPROVAL: ATTY. JONATHAN S. OCHE VP FOR ADMINISTRATION & LEGAL AFFAIRS	APPROVED BY: AMBROSIO B. CULTURA II, PH.D PRESIDENT, USTP SYSTEM	SHEET CONTENTS: SECOND FLOOR LIGHTING LAYOUT	DRAWN BY: DATE DRAWN: FNT:	E2
		LOCATION	USTP JASAAN CAMPUS, UPPER JASAAN, MISAMIS ORIENTAL						
		OWNER	UNIVERSITY OF SCIENCE & TECHNOLOGY OF SOUTHERN PHILIPPINES						

REPUBLIC OF THE PHILIPPINES
OFFICE OF THE BUILDING OFFICIAL

Approved by:

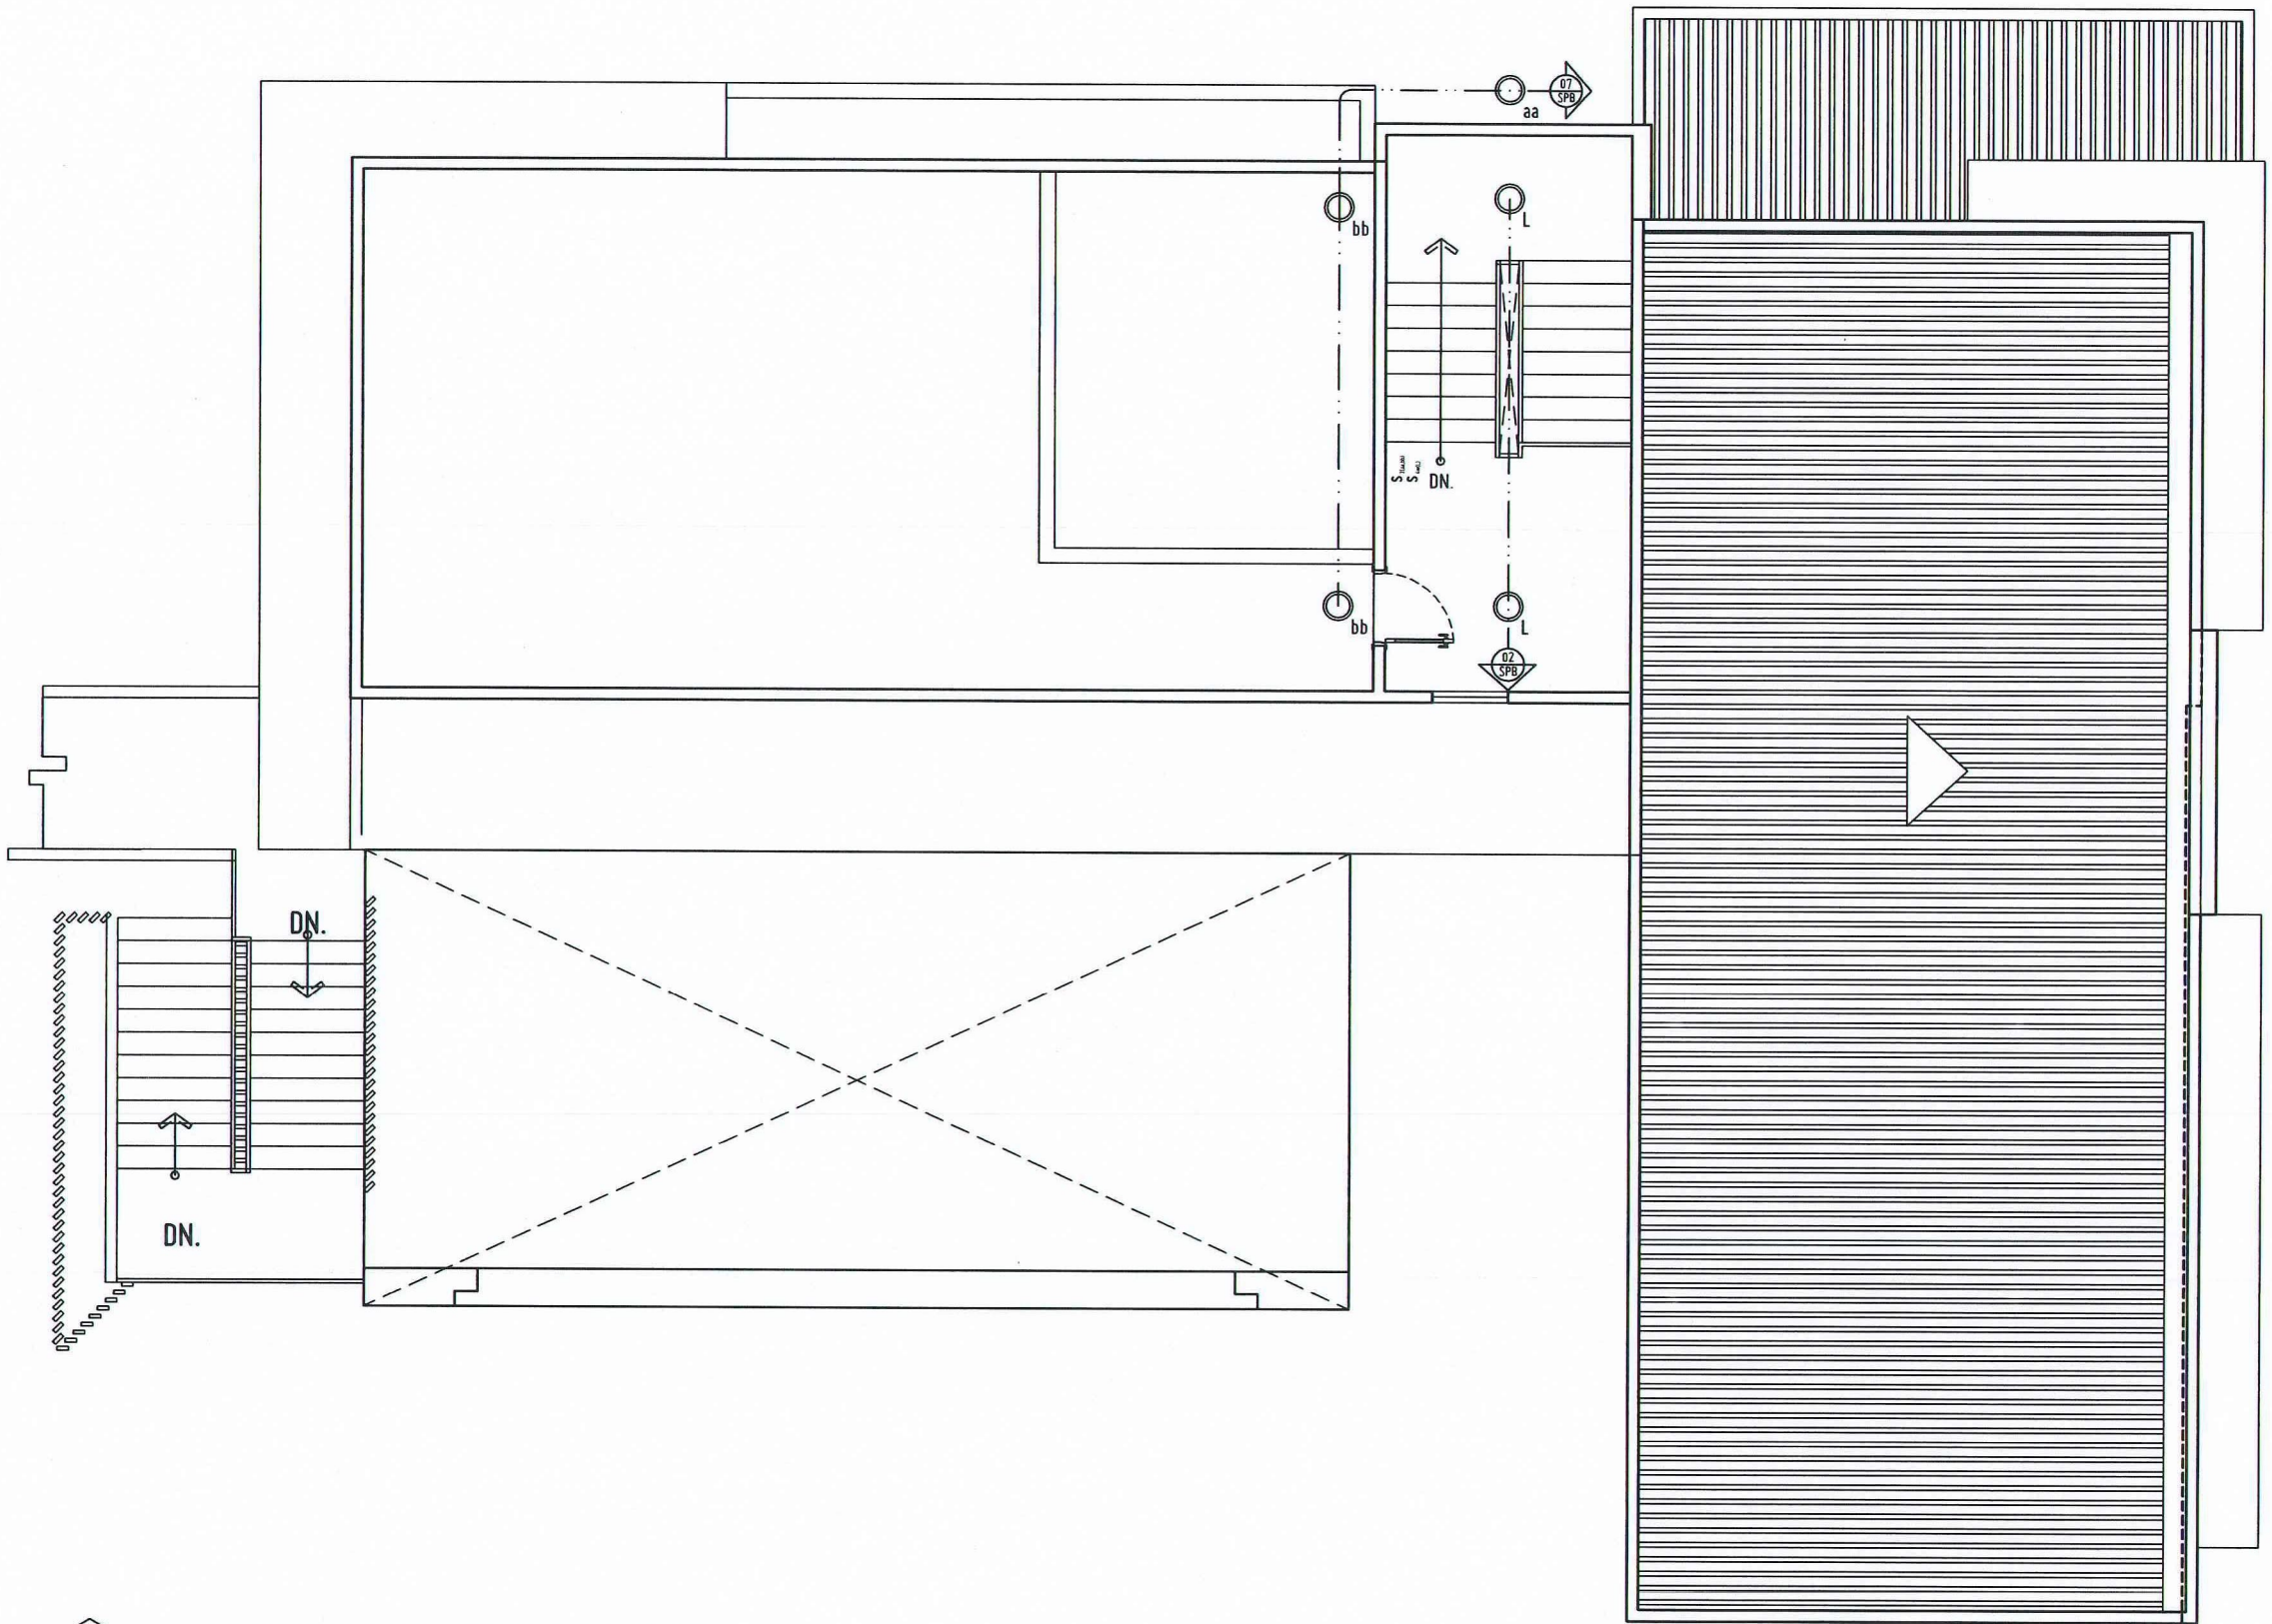

E
3 1

ROOF DECK LIGHTING LAYOUT

SCALE 1:100 METERS

REPUBLIC OF THE PHILIPPINES
UNIVERSITY OF SCIENCE AND TECHNOLOGY OF SOUTHERN PHILIPPINES
CAGAYAN DE ORO CAMPUS
INFRASTRUCTURE PLANNING AND FACILITY DEVELOPMENT UNIT
CLARO M. RECTO AVENUE, LAPASAN, CAGAYAN DE ORO CITY 9000
TELEPHONE # (08822) 72-60-65 / (088) 856-1738 / 856-1739 | TELE FAX (088) 856-4696
WEBSITE: www.ustp.edu.ph

PROFESSIONAL ELECTRICAL ENGINEER

PRC NO.	PTR NO.
	DATE:
TIN:	PLACE:


PROJECT	PROVISION FUNDING FOR CONSTRUCTION OF MULTI-PURPOSE BUILDING
LOCATION	USTP JASAAN CAMPUS, UPPER JASAAN, MISAMIS ORIENTAL
OWNER	UNIVERSITY OF SCIENCE & TECHNOLOGY OF SOUTHERN PHILIPPINES

RECOMMENDING APPROVAL:	RECOMMENDING APPROVAL:	APPROVED BY:	SHEET CONTENTS:	DRAWN BY:
ENGR. GRACE C. BABA	ATTY. JONATHAN S. OCHE	AMBROSIO B. CULTURA II, PH.D	ROOF DECK LIGHTING LAYOUT	DATE DRAWN:
DIRECTOR, INFRASTRUCTURE PLANNING & FACILITY DEVELOPMENT OFFICE	VP FOR ADMINISTRATION & LEGAL AFFAIRS	PRESIDENT, USTP SYSTEM		FNT:

E3

REPUBLIC OF THE PHILIPPINES
OFFICE OF THE BUILDING OFFICIAL

Approved by:

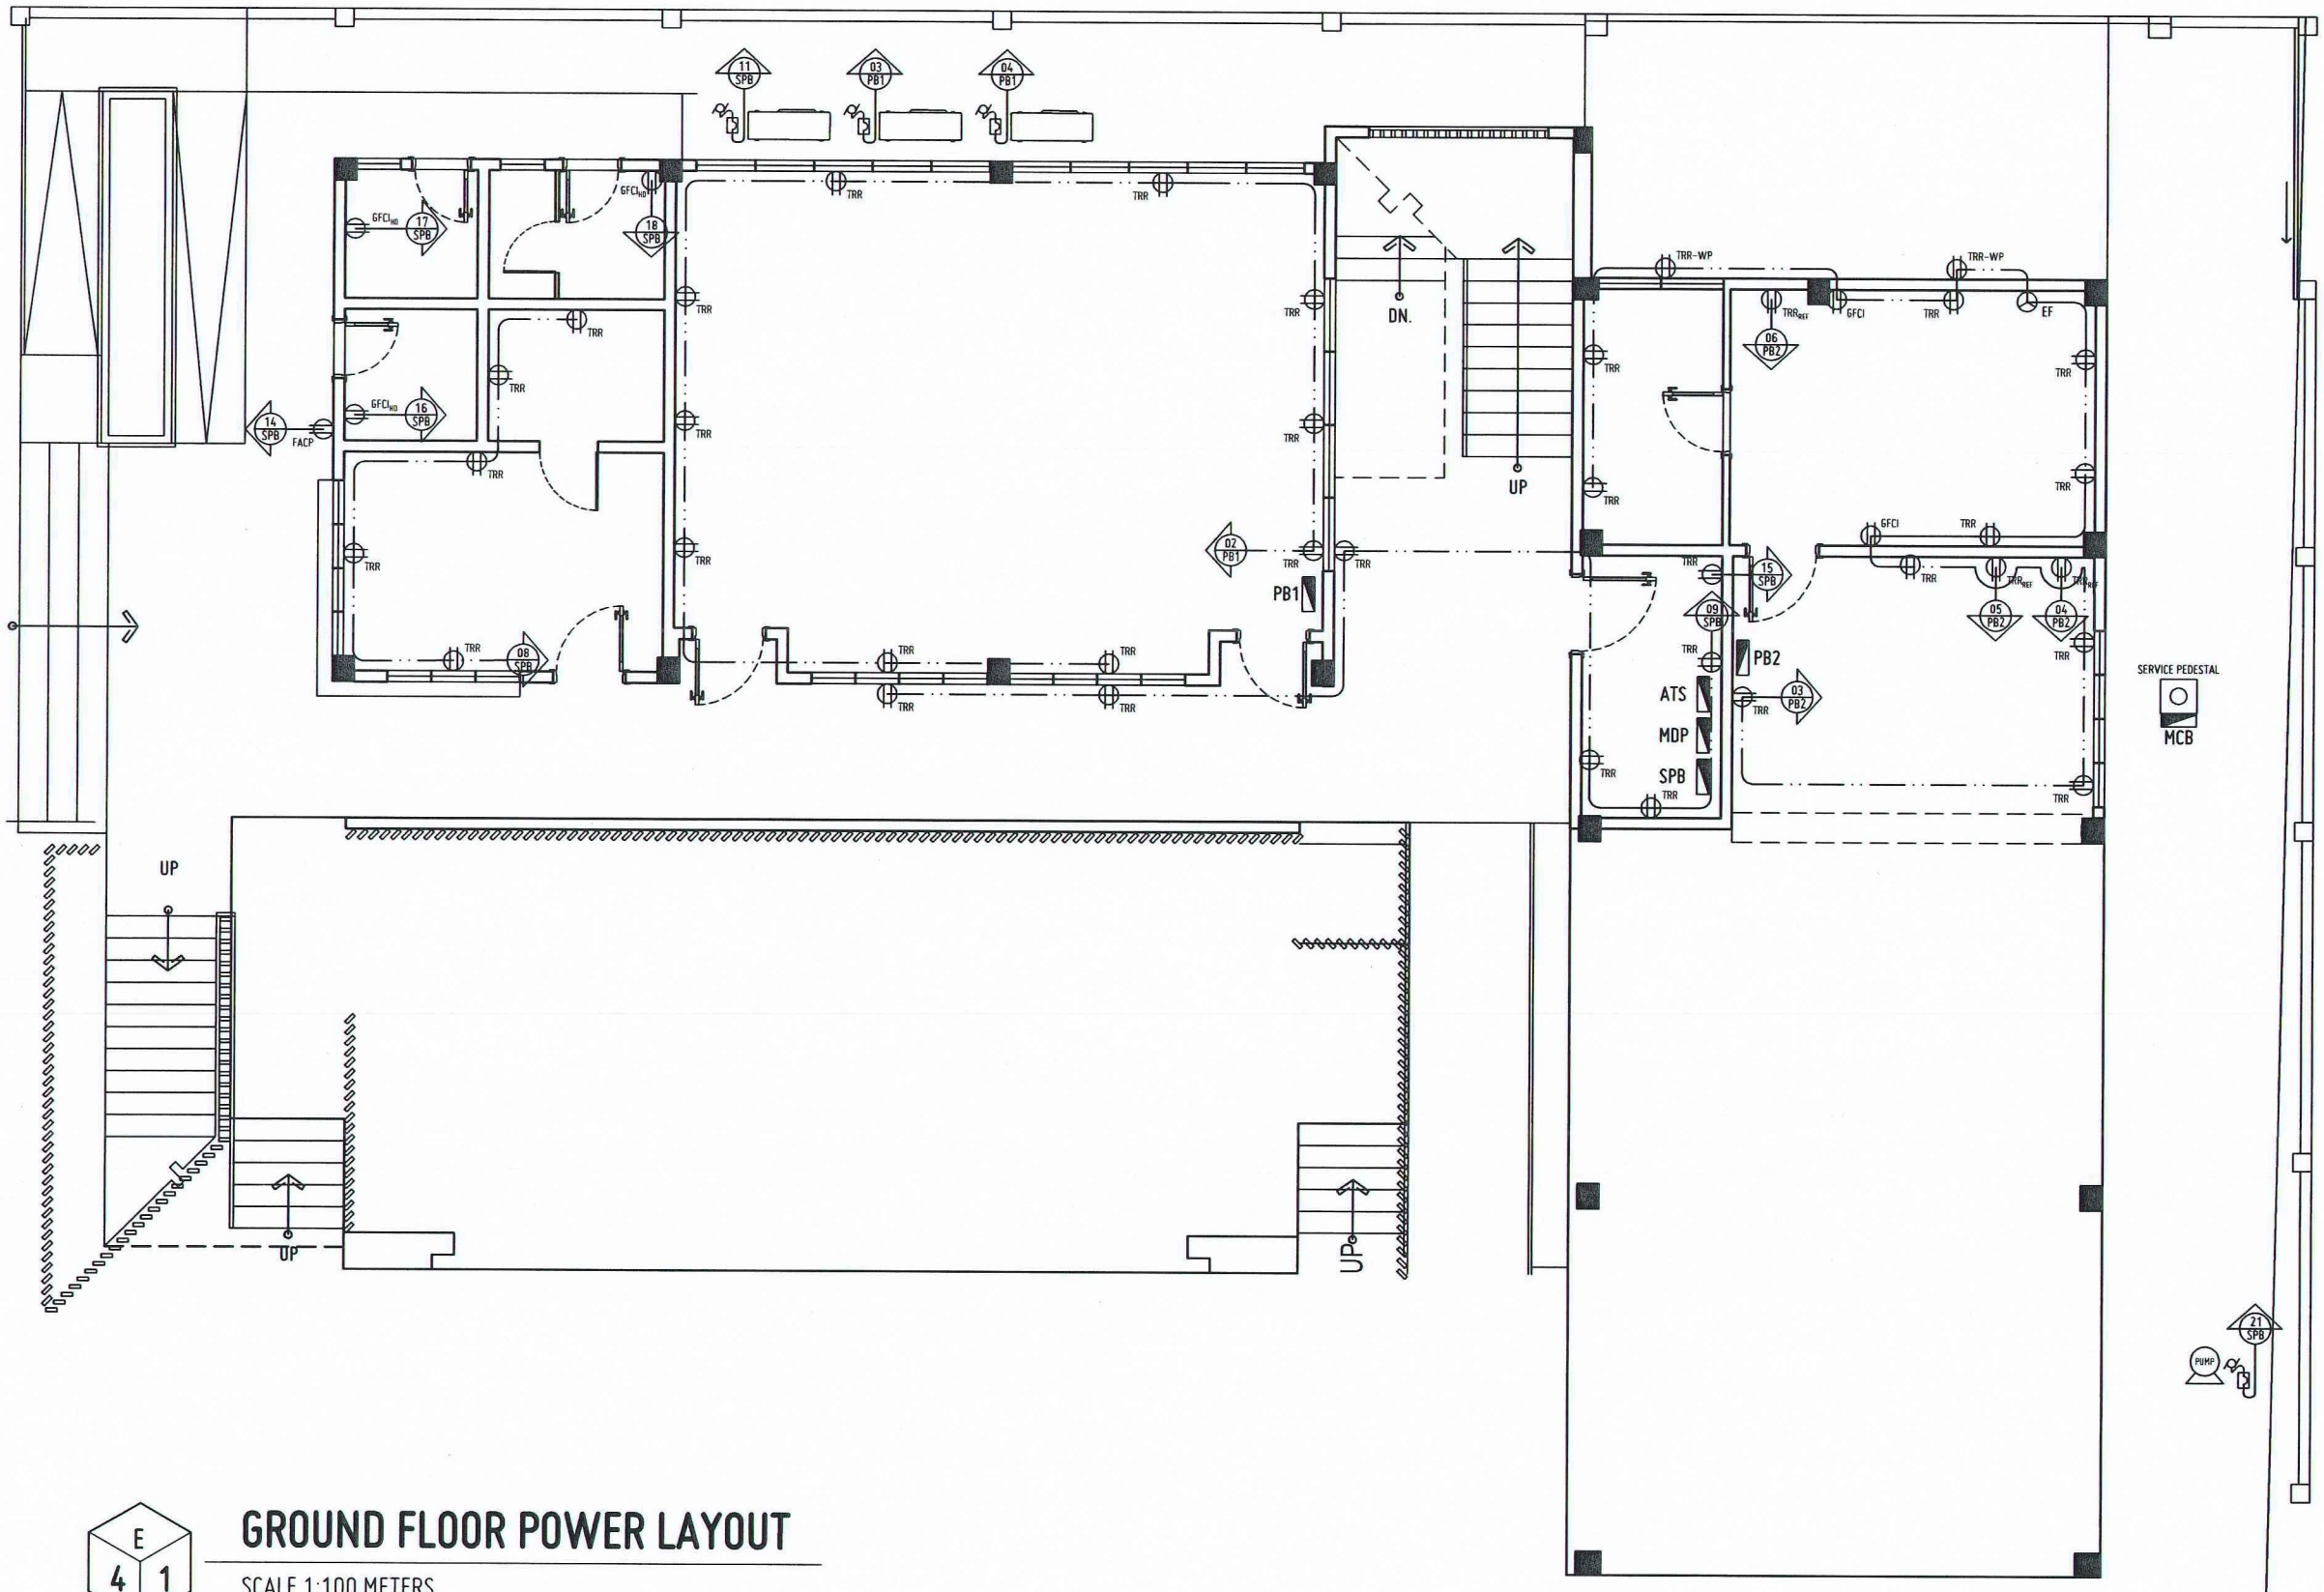

E 4 1


GROUND FLOOR POWER LAYOUT

SCALE 1:100 METERS

REPUBLIC OF THE PHILIPPINES UNIVERSITY OF SCIENCE AND TECHNOLOGY OF SOUTHERN PHILIPPINES CAGAYAN DE ORO CAMPUS INFRASTRUCTURE PLANNING AND FACILITY DEVELOPMENT UNIT CLARO M. RECTO AVENUE, LAPASAN, CAGAYAN DE ORO CITY 9000 TELEPHONE # (08822) 72-60-65 / (088) 856-1738 / 856-1739 | TELE FAX (088) 856-4696 WEBSITE: www.ustp.edu.ph	PROFESSIONAL ELECTRICAL ENGINEER PRC NO. / PTR NO. DATE: TIN: / PLACE:	PROJECT	PROVISION FUNDING FOR CONSTRUCTION OF MULTI-PURPOSE BUILDING	RECOMMENDING APPROVAL: ENGR. GRACE C. BABA DIRECTOR, INFRASTRUCTURE PLANNING & FACILITY DEVELOPMENT OFFICE	RECOMMENDING APPROVAL: ATTY. JONATHAN S. OCHE VP FOR ADMINISTRATION & LEGAL AFFAIRS	APPROVED BY: AMBROSIO B. CULTURA II, PH.D PRESIDENT, USTP SYSTEM	SHEET CONTENTS: GROUND FLOOR POWER LAYOUT	DRAWN BY: DATE DRAWN: FNT:	E4
		LOCATION	USTP JASAAN CAMPUS, UPPER JASAAN, MISAMIS ORIENTAL						
		OWNER	UNIVERSITY OF SCIENCE & TECHNOLOGY OF SOUTHERN PHILIPPINES						

REPUBLIC OF THE PHILIPPINES
OFFICE OF THE BUILDING OFFICIAL

Approved by:

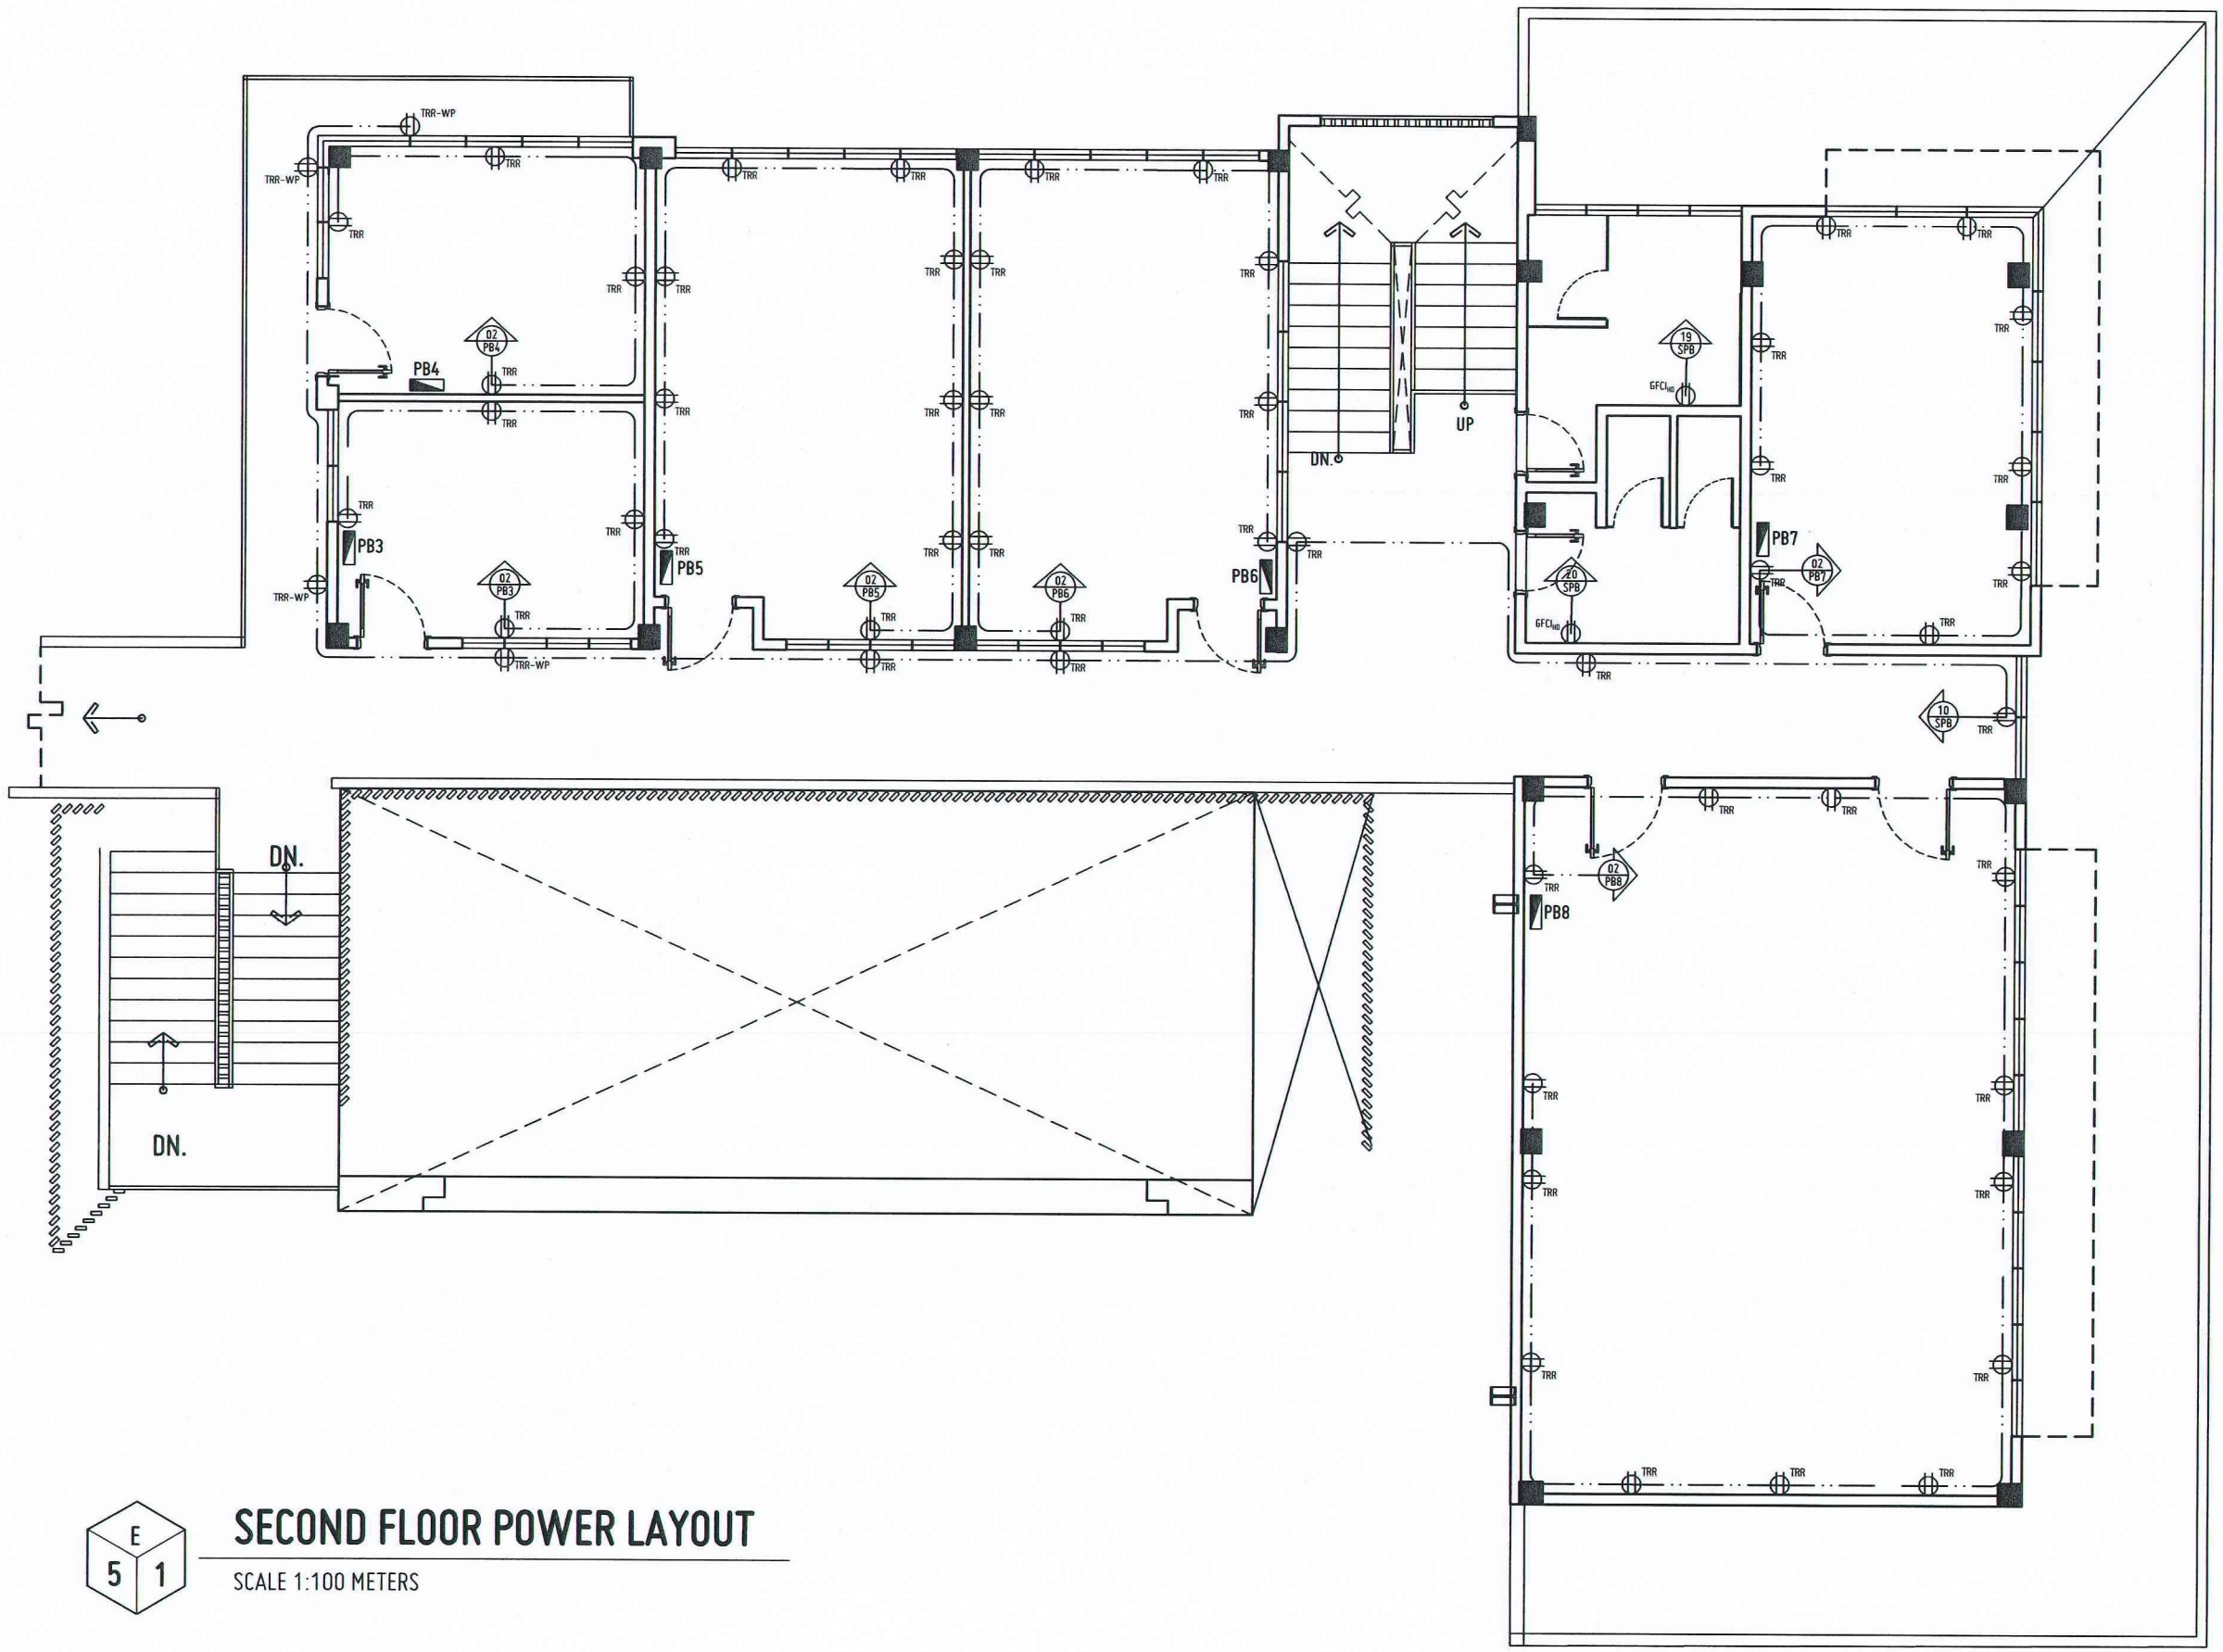

E 5 1

SECOND FLOOR POWER LAYOUT

SCALE 1:100 METERS

REPUBLIC OF THE PHILIPPINES
UNIVERSITY OF SCIENCE AND TECHNOLOGY OF SOUTHERN PHILIPPINES
CAGAYAN DE ORO CAMPUS
INFRASTRUCTURE PLANNING AND FACILITY DEVELOPMENT UNIT

CLARO M. RECTO AVENUE, LAPASAN, CAGAYAN DE ORO CITY 9000
TELEPHONE # (088822) 72-60-65 / (088) 856-1738 / 856-1739 | TELE FAX (088) 856-4696
WEBSITE: www.ustp.edu.ph

PROFESSIONAL ELECTRICAL ENGINEER
PRC NO. | PTR NO.
DATE:
TIN: | PLACE:

PROJECT	PROVISION FUNDING FOR CONSTRUCTION OF MULTI-PURPOSE BUILDING
LOCATION	USTP JASAAN CAMPUS, UPPER JASAAN, MISAMIS ORIENTAL
OWNER	UNIVERSITY OF SCIENCE & TECHNOLOGY OF SOUTHERN PHILIPPINES

RECOMMENDING APPROVAL:
ENGR. GRACE C. BABA
DIRECTOR, INFRASTRUCTURE PLANNING & FACILITY DEVELOPMENT OFFICE

RECOMMENDING APPROVAL:
ATTY. JONATHAN S. OCHE
VP FOR ADMINISTRATION & LEGAL AFFAIRS

APPROVED BY:
AMBROSIO B. CULTURA II, PH.D
PRESIDENT, USTP SYSTEM


SHEET CONTENTS:
SECOND FLOOR POWER LAYOUT

DRAWN BY:
DATE DRAWN:
FNT:

E5

REPUBLIC OF THE PHILIPPINES
OFFICE OF THE BUILDING OFFICIAL

Approved by:

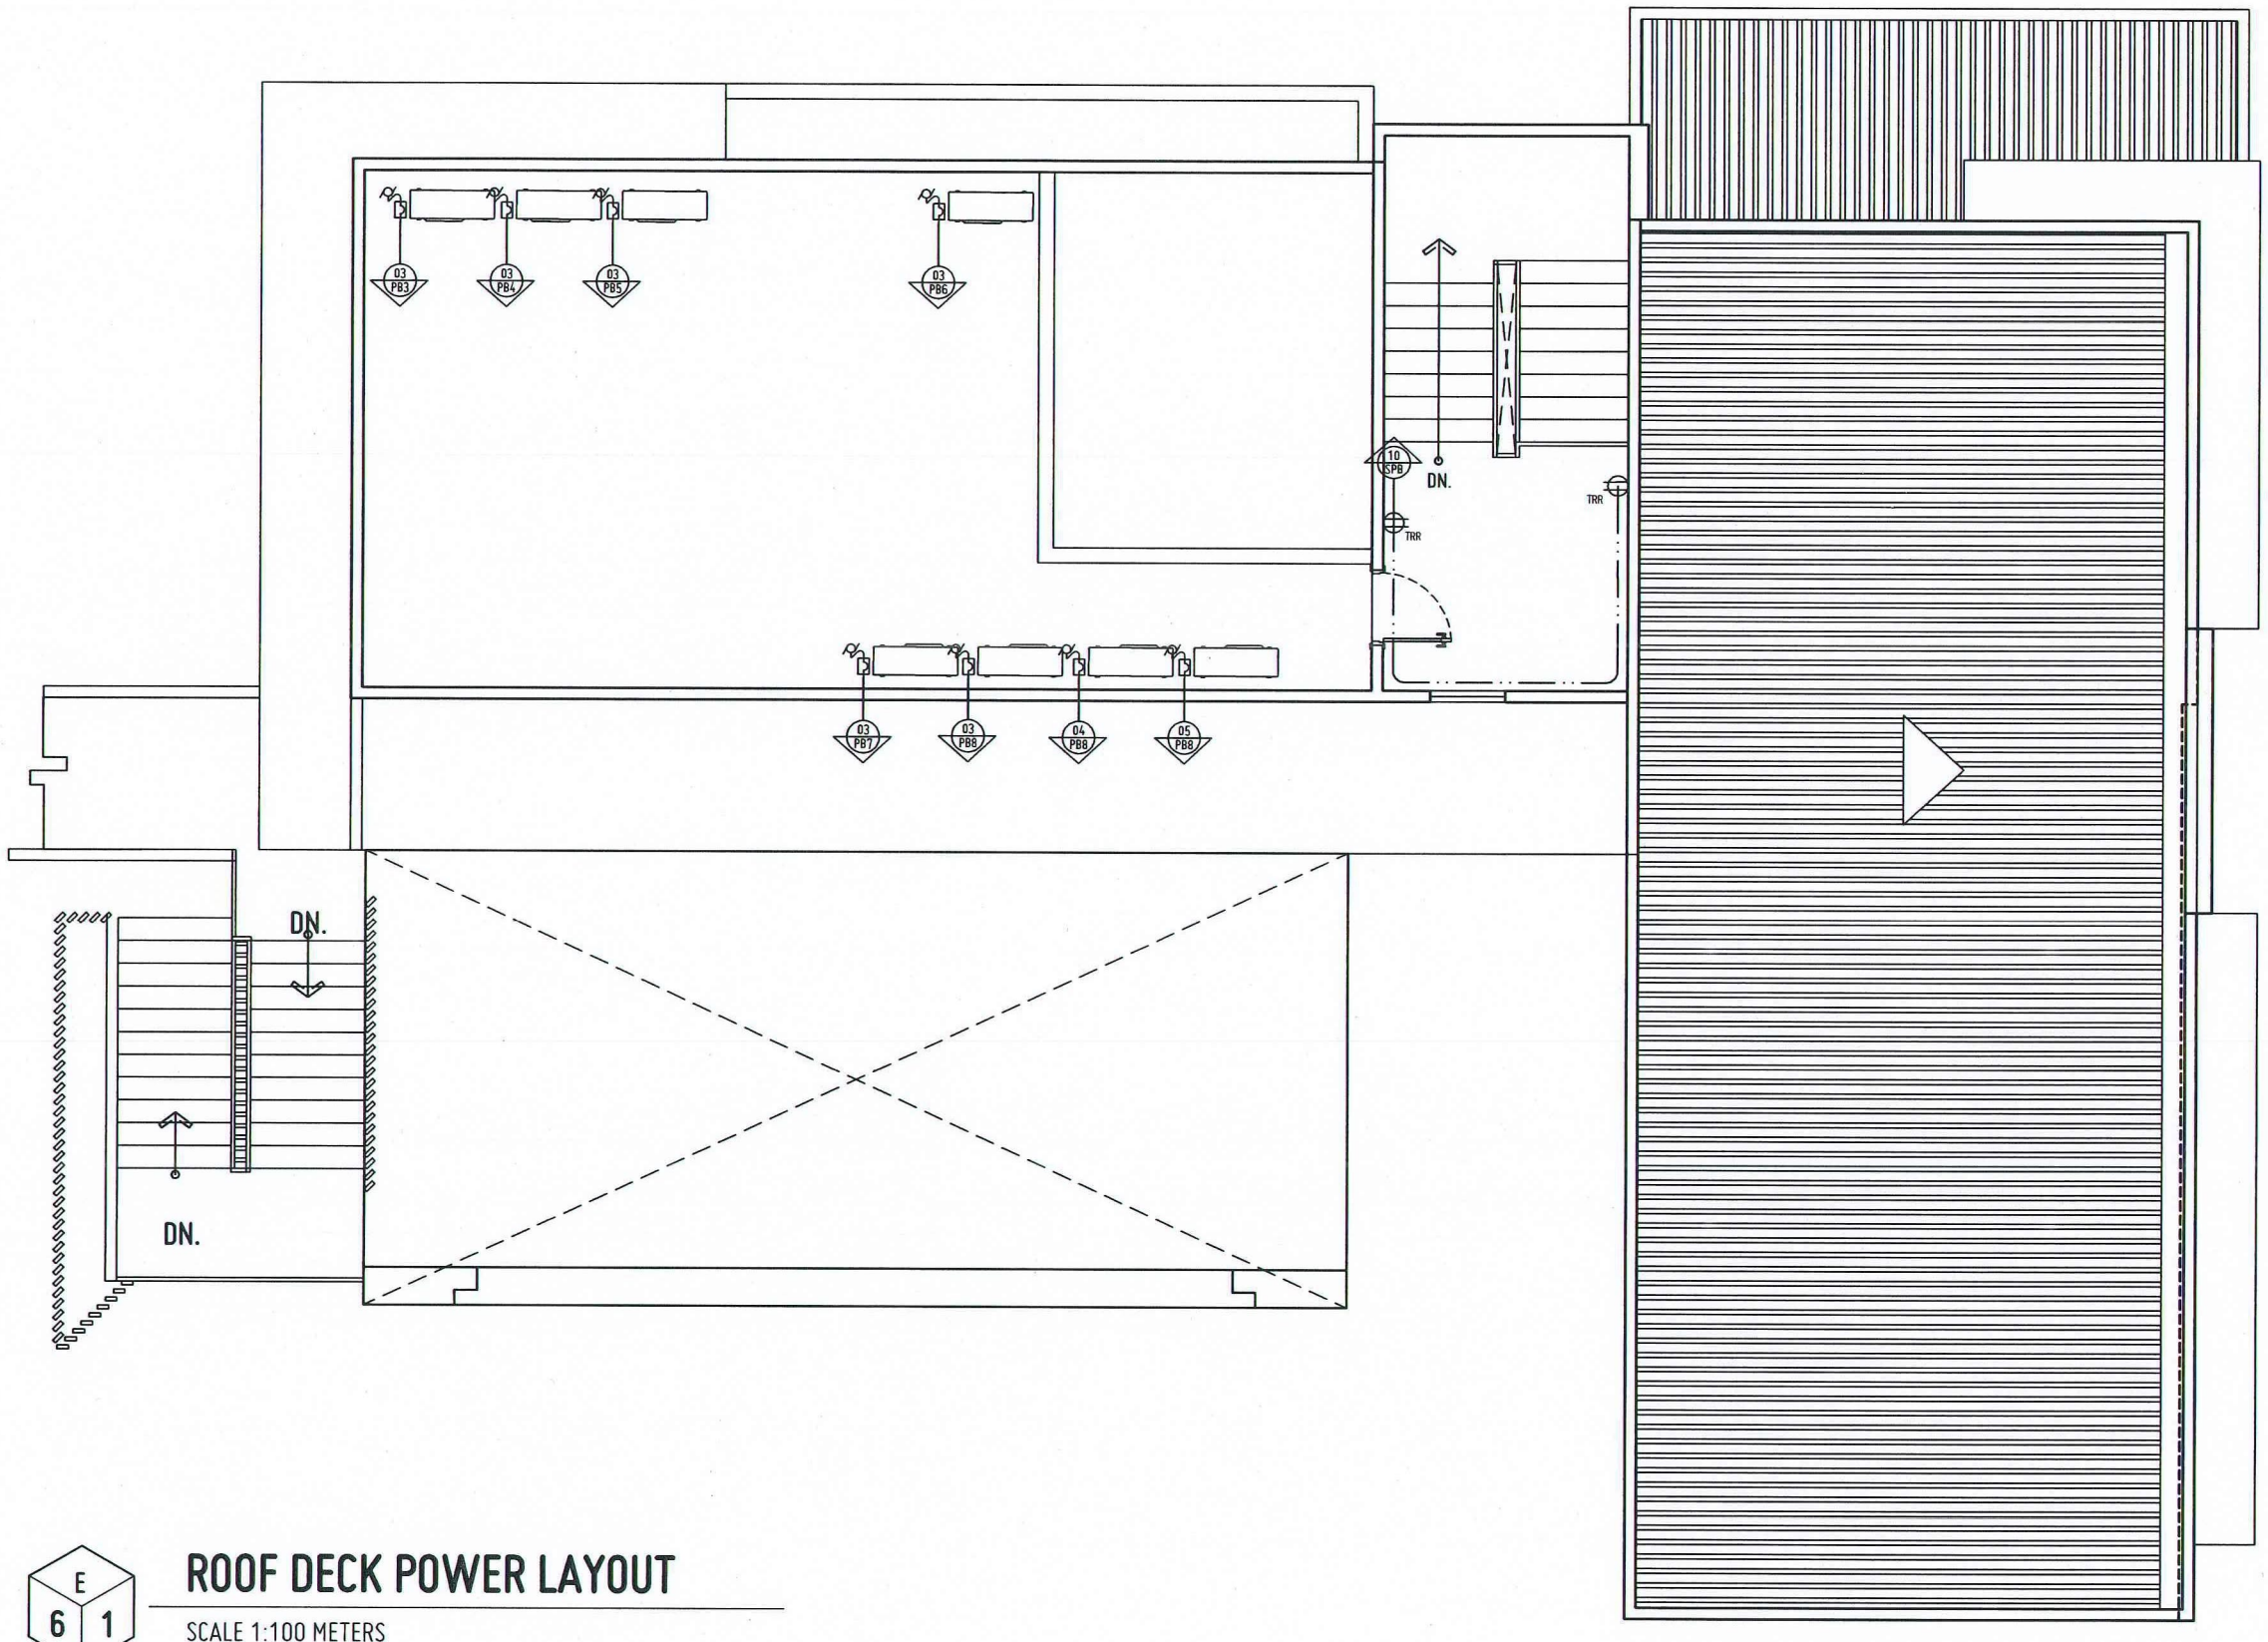

E 6 1

ROOF DECK POWER LAYOUT

SCALE 1:100 METERS

REPUBLIC OF THE PHILIPPINES
UNIVERSITY OF SCIENCE AND TECHNOLOGY OF SOUTHERN PHILIPPINES
CAGAYAN DE ORO CAMPUS
INFRASTRUCTURE PLANNING AND FACILITY DEVELOPMENT UNIT
CLARO M. RECTO AVENUE, LAPASAN, CAGAYAN DE ORO CITY 9000
TELEPHONE # (088)22 72-60-65 / (088) 856-1738 / 856-1739 | TELE FAX (088) 856-4696
WEBSITE: www.ustp.edu.ph

PROFESSIONAL ELECTRICAL ENGINEER
PRC NO. | PTR NO.
DATE:
TIN: | PLACE:

PROJECT	PROVISION FUNDING FOR CONSTRUCTION OF MULTI-PURPOSE BUILDING
LOCATION	USTP JASAAN CAMPUS, UPPER JASAAN, MISAMIS ORIENTAL
OWNER	UNIVERSITY OF SCIENCE & TECHNOLOGY OF SOUTHERN PHILIPPINES

RECOMMENDING APPROVAL:
ENGR. GRACE C. BABA
DIRECTOR, INFRASTRUCTURE PLANNING & FACILITY DEVELOPMENT OFFICE

RECOMMENDING APPROVAL:
ATTY. JONATHAN S. OCHE
VP FOR ADMINISTRATION & LEGAL AFFAIRS

APPROVED BY:
AMBROSIO B. CULTURA II, PH.D
PRESIDENT, USTP SYSTEM


SHEET CONTENTS: ROOF DECK POWER LAYOUT

DRAWN BY:
DATE DRAWN:
FNT:

E6

REPUBLIC OF THE PHILIPPINES
OFFICE OF THE BUILDING OFFICIAL

Approved by:

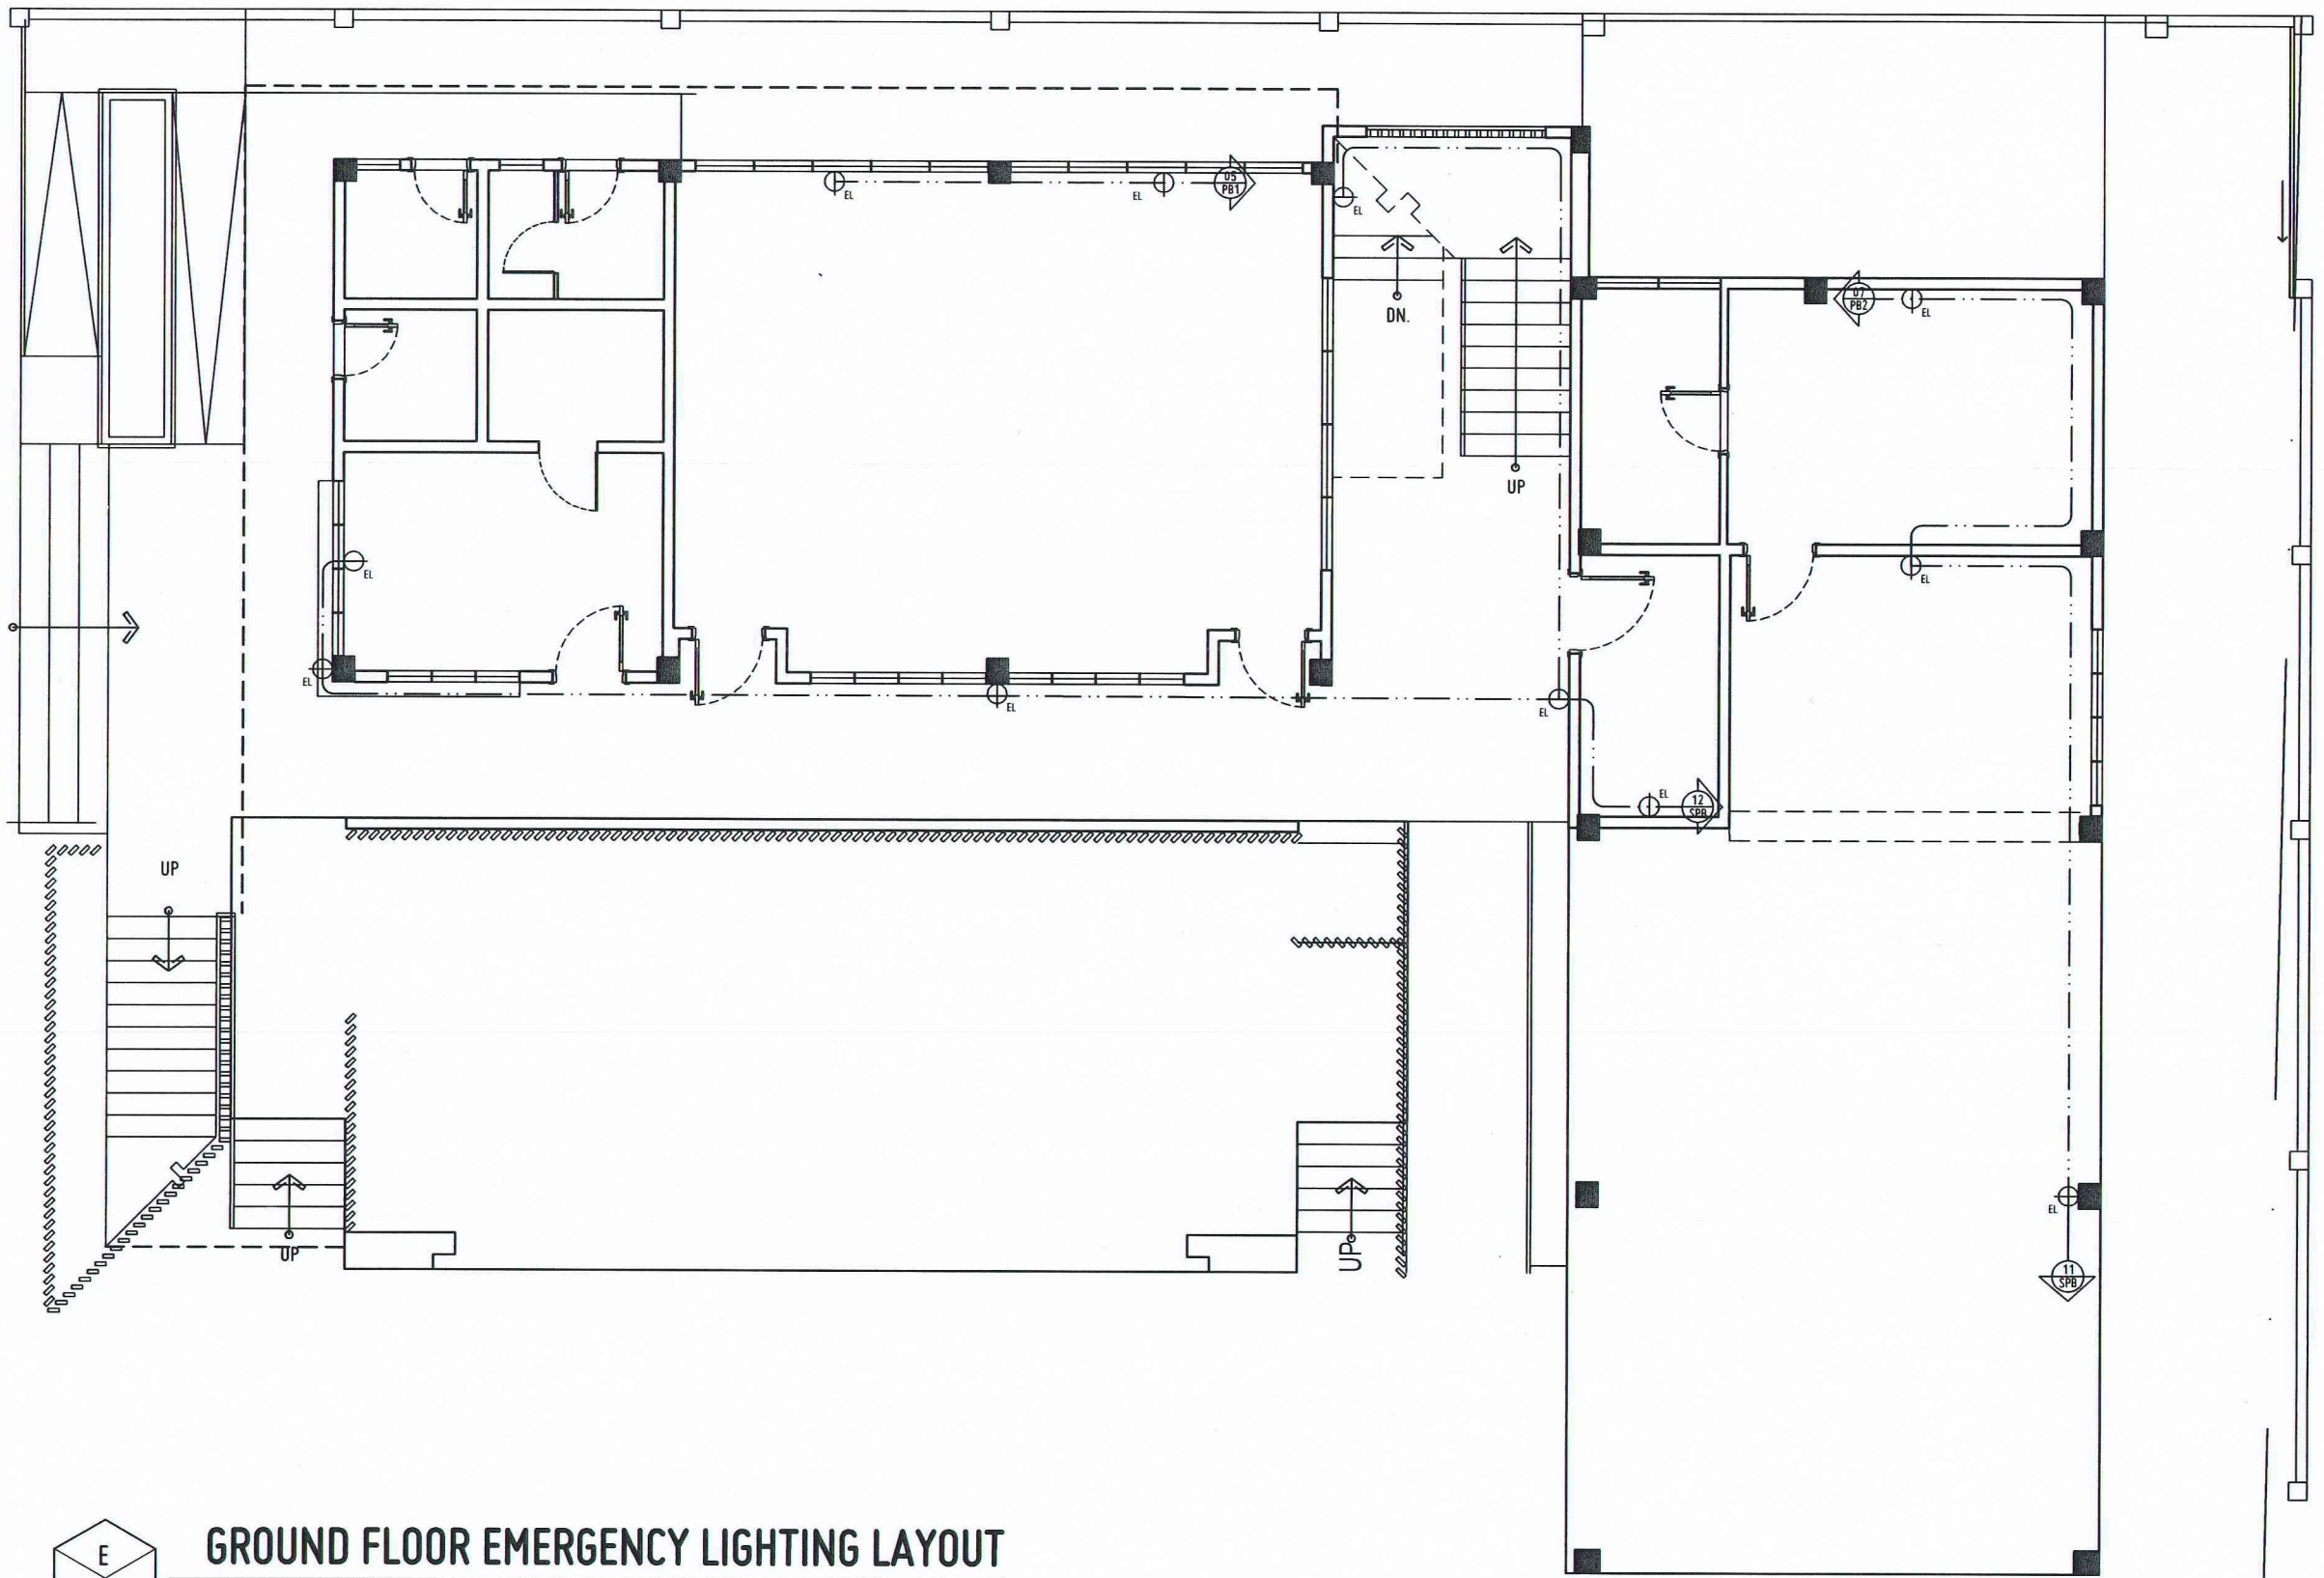

E 7 1

GROUND FLOOR EMERGENCY LIGHTING LAYOUT

SCALE 1:100 METERS

USTP

REPUBLIC OF THE PHILIPPINES
UNIVERSITY OF SCIENCE AND TECHNOLOGY OF SOUTHERN PHILIPPINES
CAGAYAN DE ORO CAMPUS
INFRASTRUCTURE PLANNING AND FACILITY DEVELOPMENT UNIT
CLARO M. RECTO AVENUE, LAPASAN, CAGAYAN DE ORO CITY 9000
TELEPHONE # (08822) 72-60-65 / (088) 856-1738 / 856-1739 | TELE FAX (088) 856-4696
WEBSITE: www.ustp.edu.ph

PROFESSIONAL ELECTRICAL ENGINEER
PRC NO. | PTR NO.
DATE:
TIN: | PLACE:


PROJECT	PROVISION FUNDING FOR CONSTRUCTION OF MULTI-PURPOSE BUILDING
LOCATION	USTP JASAAN CAMPUS, UPPER JASAAN, MISAMIS ORIENTAL
OWNER	UNIVERSITY OF SCIENCE & TECHNOLOGY OF SOUTHERN PHILIPPINES

RECOMMENDING APPROVAL:	RECOMMENDING APPROVAL:	APPROVED BY:	SHEET CONTENTS:	DRAWN BY:
ENGR. GRACE C. BABA	ATTY. JONATHAN S. OCHE	AMBROSIO B. GULTURA II, PH.D	GROUND FLOOR EMERGENCY LIGHTING LAYOUT	DATE DRAWN:
DIRECTOR, INFRASTRUCTURE PLANNING & FACILITY DEVELOPMENT OFFICE	VP FOR ADMINISTRATION & LEGAL AFFAIRS	PRESIDENT, USTP SYSTEM		FNT:

E7

REPUBLIC OF THE PHILIPPINES
OFFICE OF THE BUILDING OFFICIAL

Approved by:

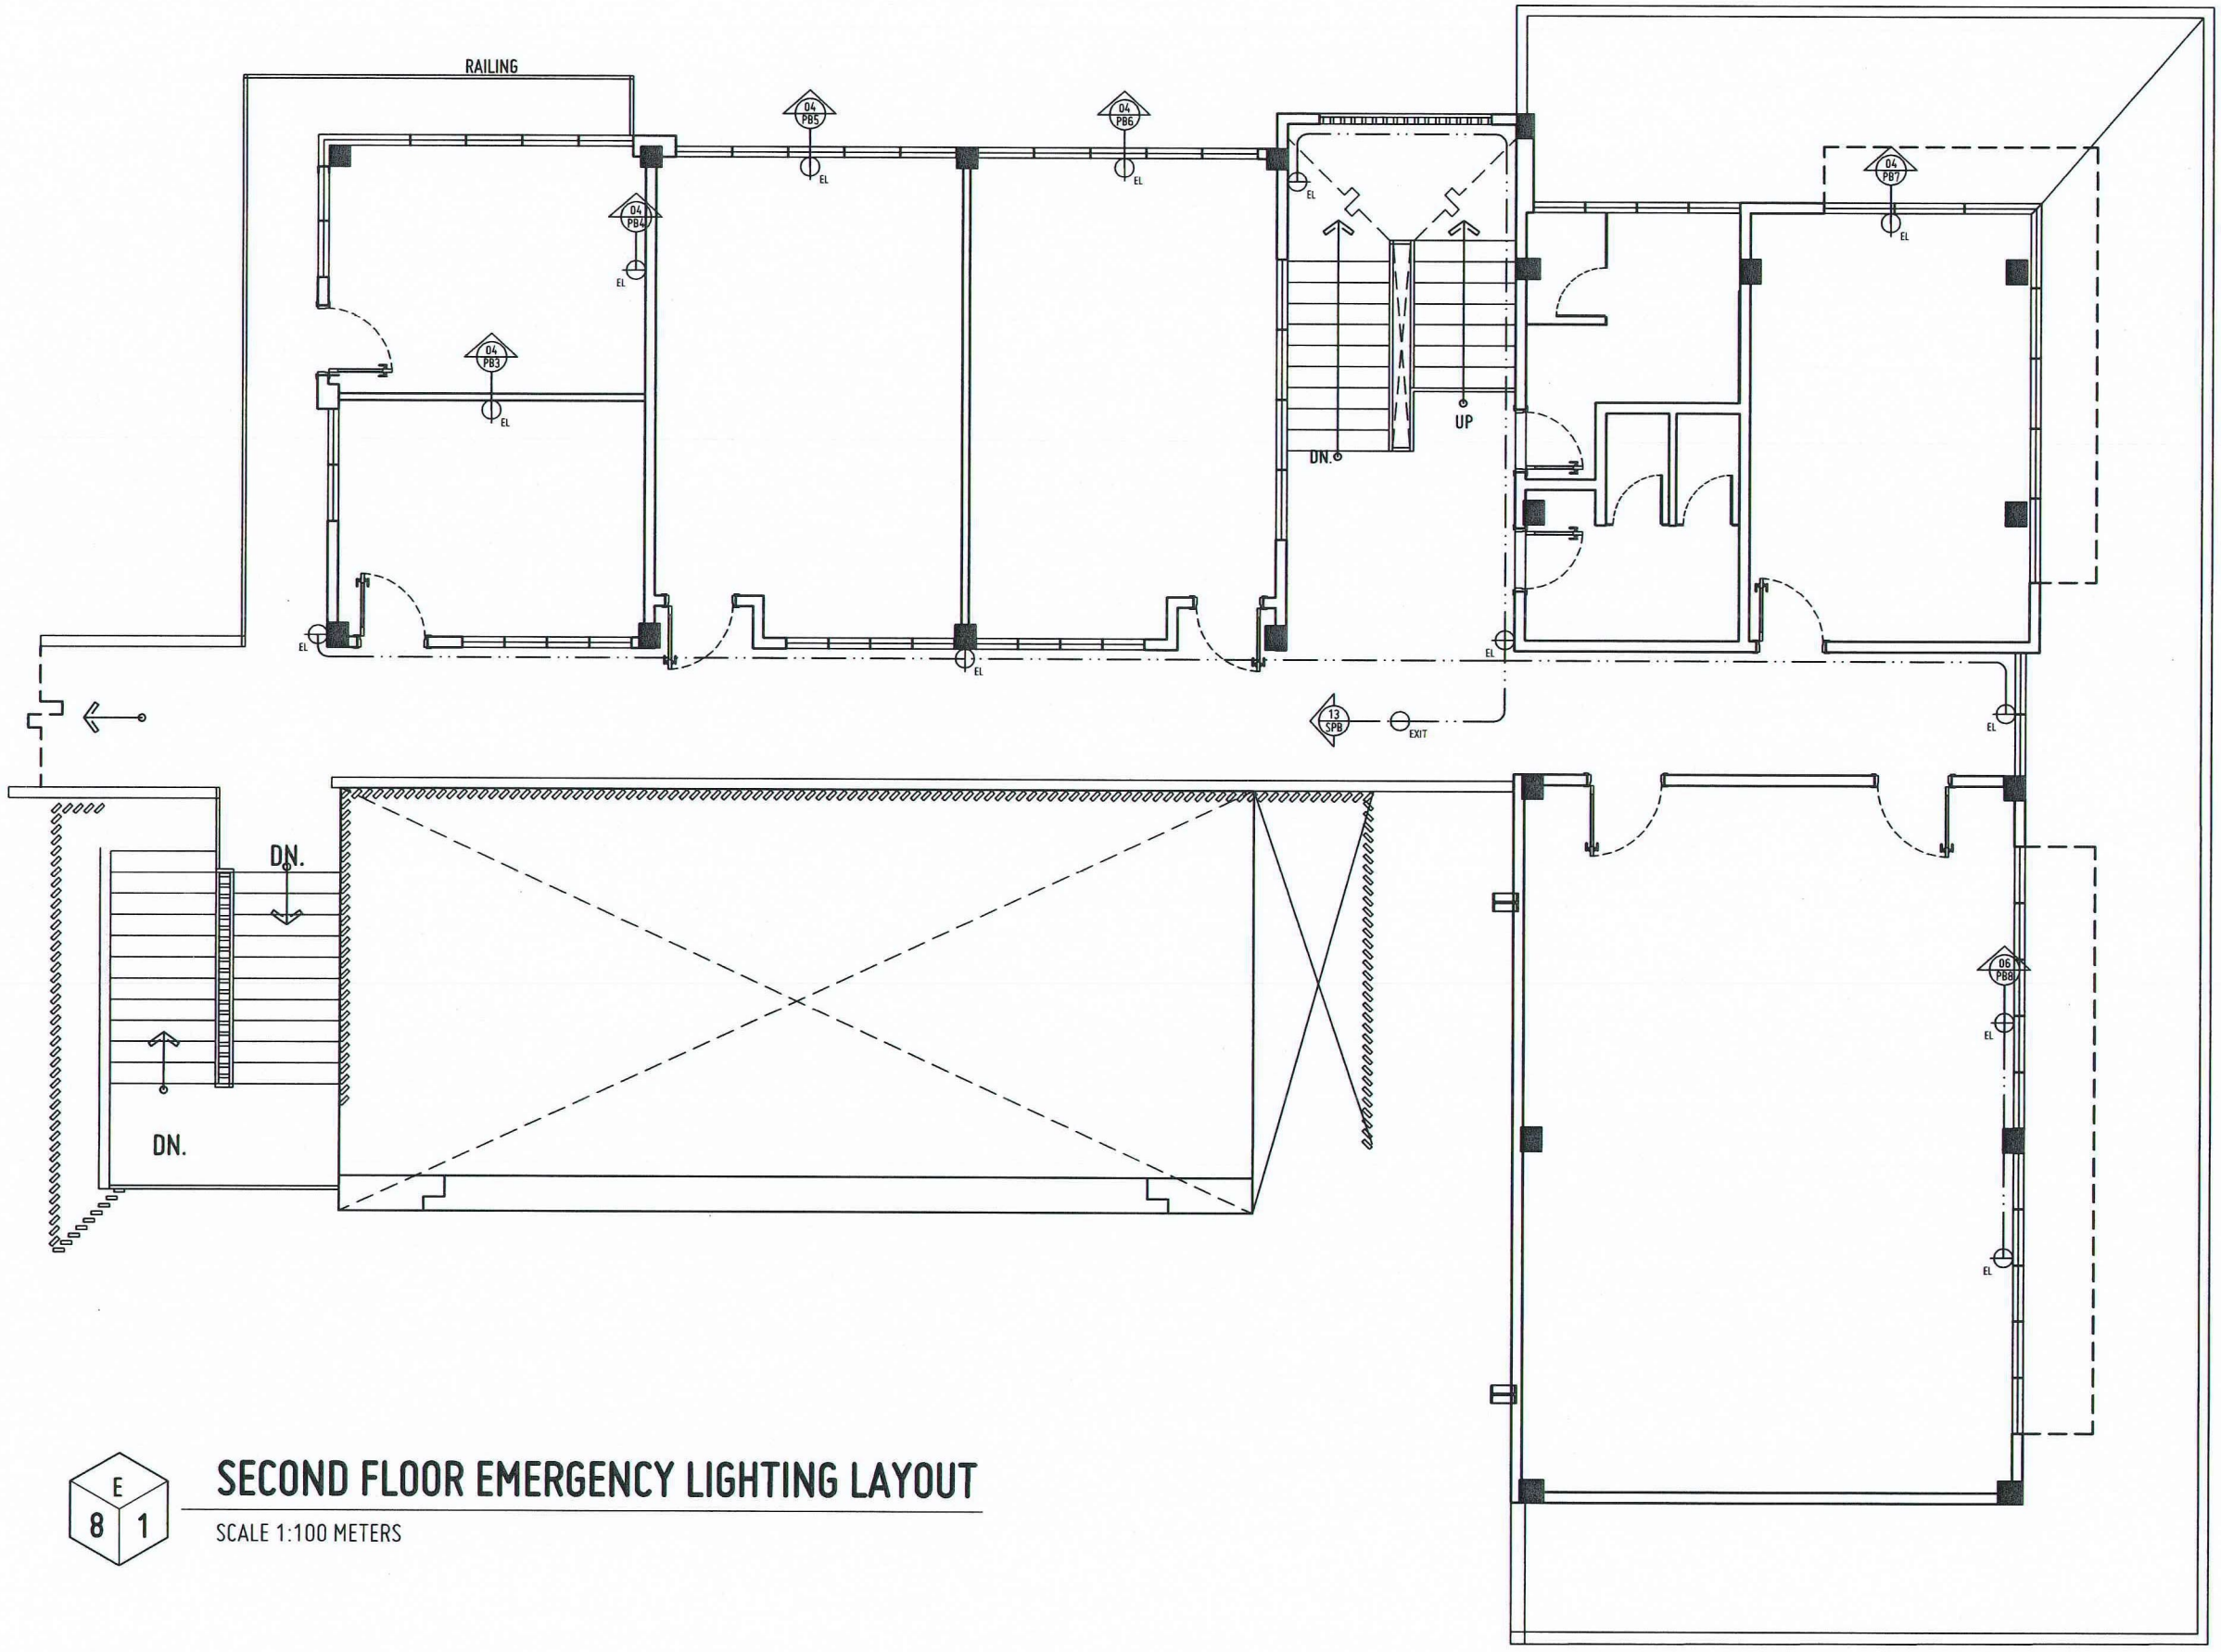

E 8 1

SECOND FLOOR EMERGENCY LIGHTING LAYOUT

SCALE 1:100 METERS

REPUBLIC OF THE PHILIPPINES
UNIVERSITY OF SCIENCE AND TECHNOLOGY OF SOUTHERN PHILIPPINES
CAGAYAN DE ORO CAMPUS
INFRASTRUCTURE PLANNING AND FACILITY DEVELOPMENT UNIT
CLARO M. RECTO AVENUE, LAPASAN, CAGAYAN DE ORO CITY 9000
TELEPHONE # (08822) 72-60-65 / (088) 856-1738 / 856-1739 | TELE FAX (088) 856-4696
WEBSITE: www.ustp.edu.ph

PROFESSIONAL ELECTRICAL ENGINEER
PRC NO. | PTR NO.
DATE:
TIN: | PLACE:

PROJECT	PROVISION FUNDING FOR CONSTRUCTION OF MULTI-PURPOSE BUILDING
LOCATION	USTP JASAAN CAMPUS, UPPER JASAAN, MISAMIS ORIENTAL
OWNER	UNIVERSITY OF SCIENCE & TECHNOLOGY OF SOUTHERN PHILIPPINES

RECOMMENDING APPROVAL:	RECOMMENDING APPROVAL:	APPROVED BY:
ENGR. GRACE C. BABA	ATTY. JONATHAN S. OCHE	AMBROSIO B. CULTURA II, PH.D
DIRECTOR, INFRASTRUCTURE PLANNING & FACILITY DEVELOPMENT OFFICE	VP FOR ADMINISTRATION & LEGAL AFFAIRS	PRESIDENT, USTP SYSTEM

SHEET CONTENTS: SECOND FLOOR EMERGENCY LIGHTING LAYOUT

DRAWN BY:
DATE DRAWN:
FNT:

E8