
REPUBLIC OF THE PHILIPPINES
OFFICE OF THE BUILDING OFFICIAL

Approved by:

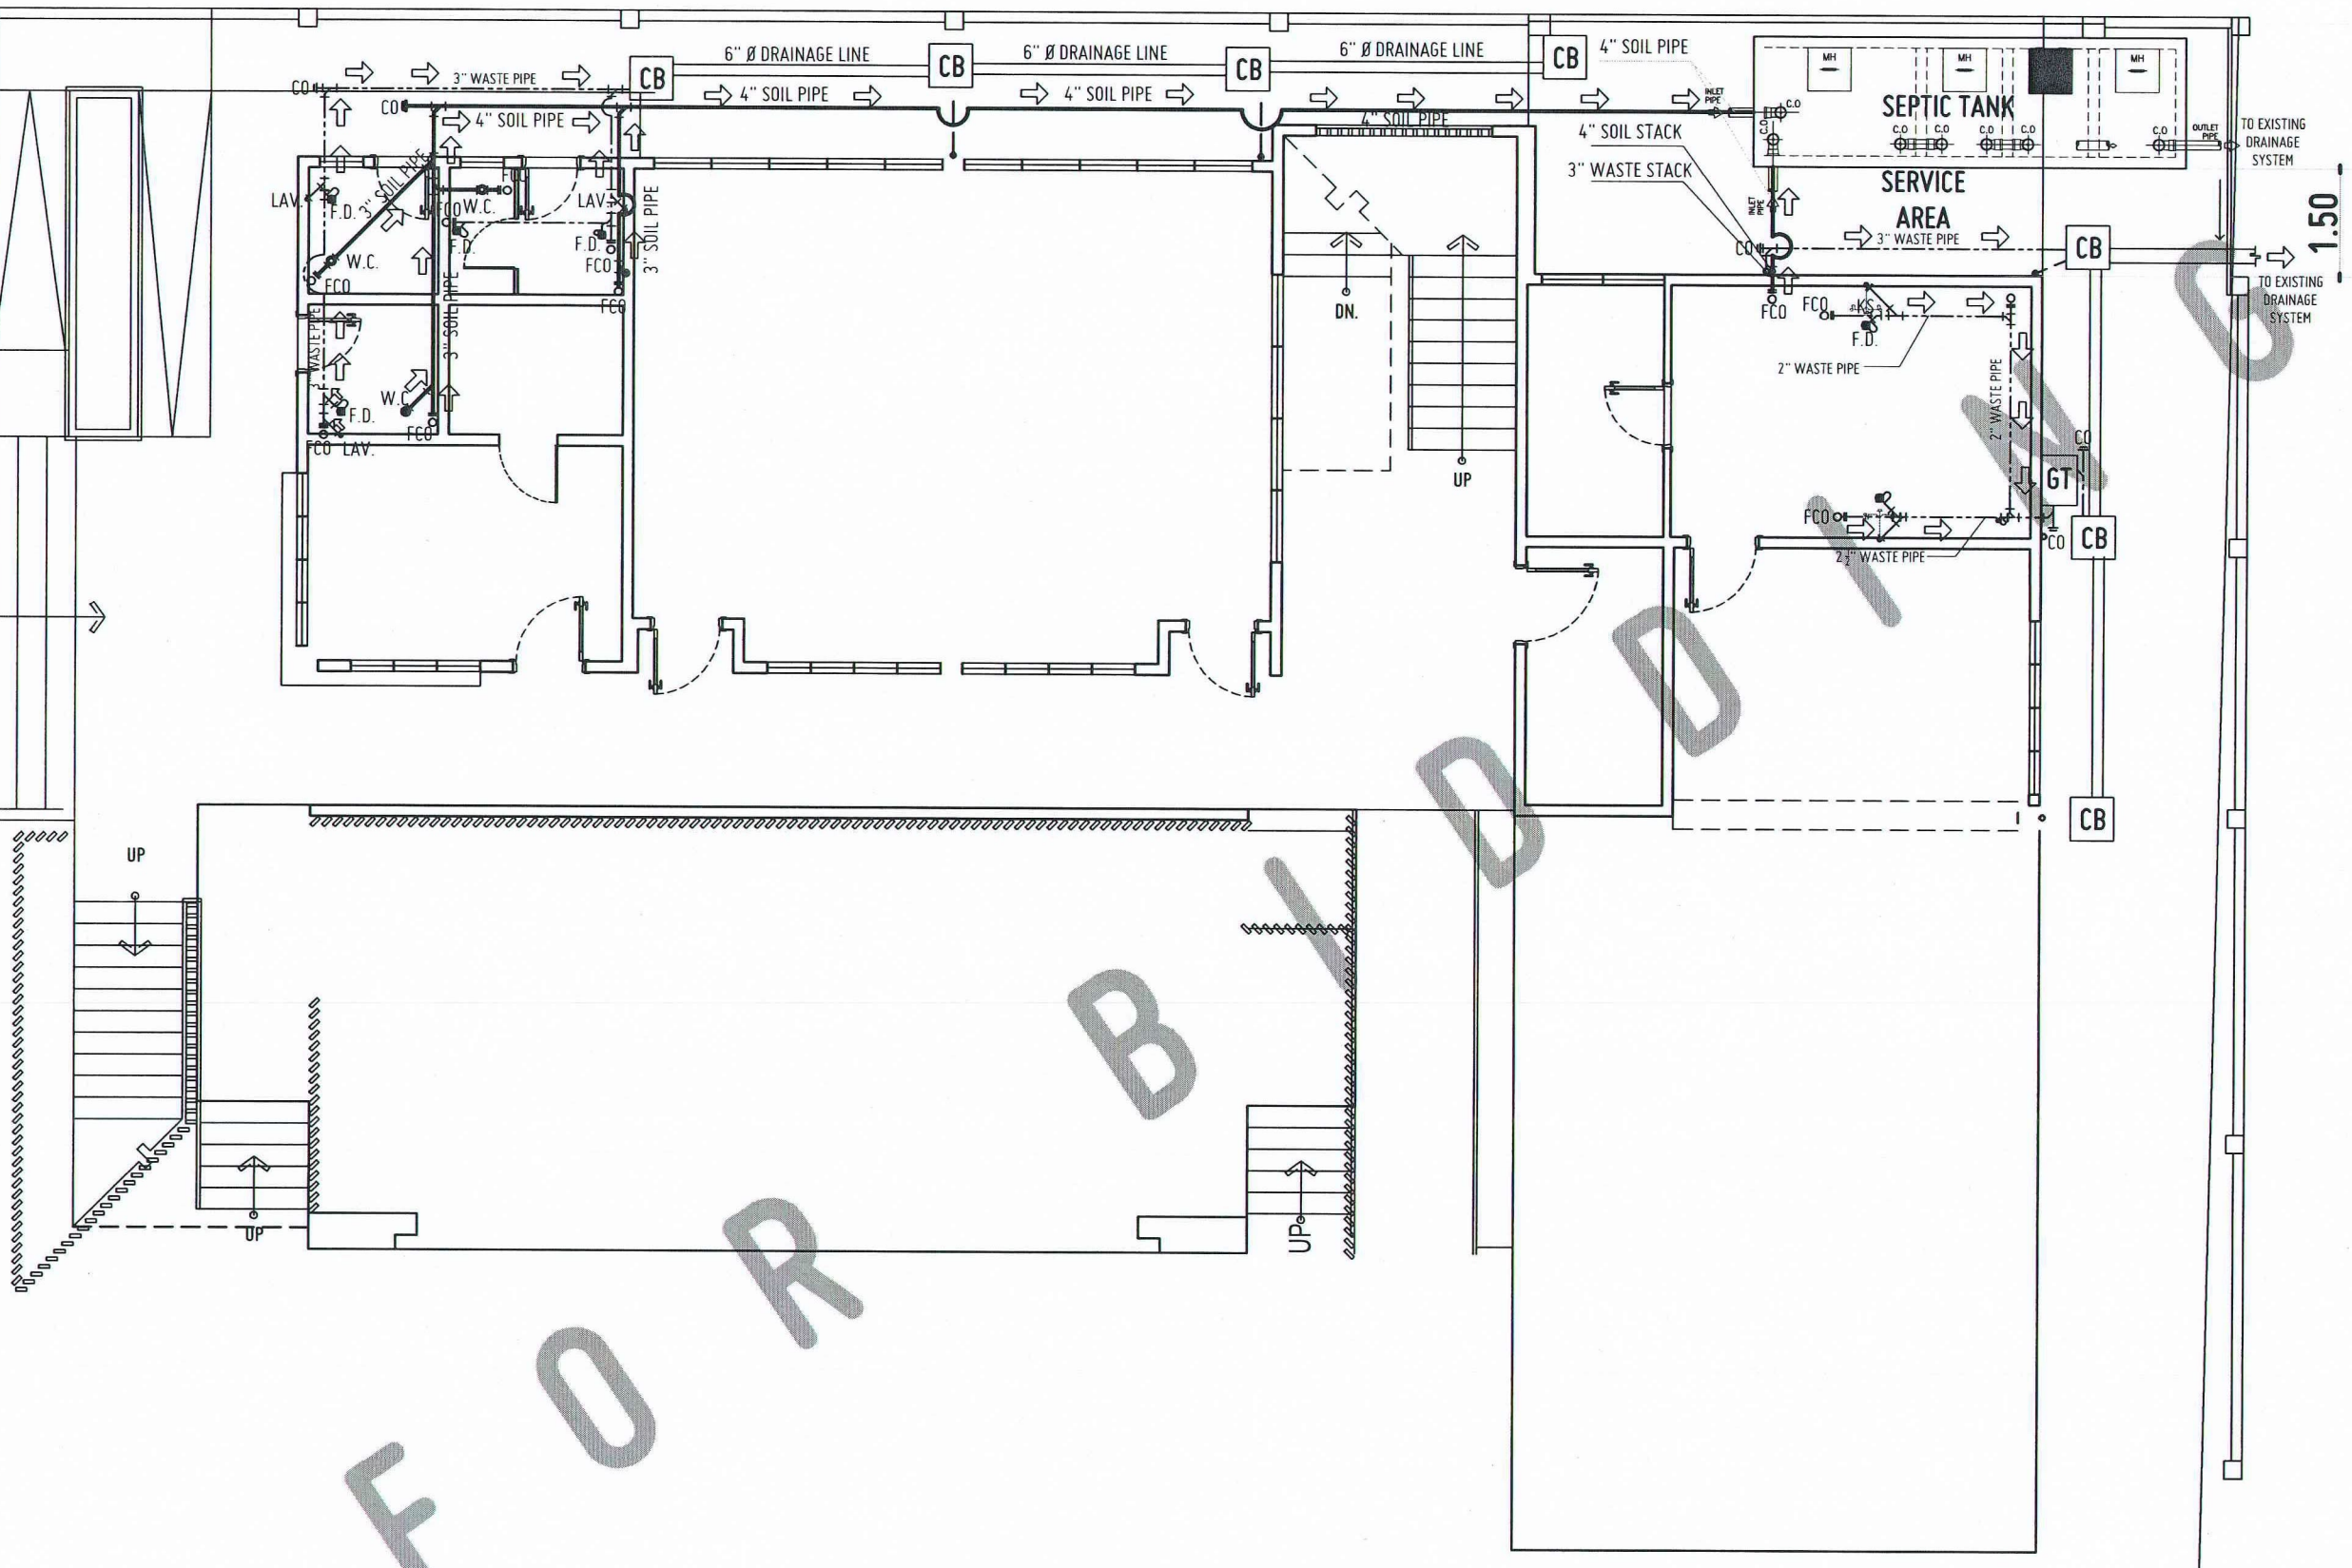


FOR BIDDING

# SOIL & WASTE PIPING LAYOUT PLAN
## GROUND FLOOR


P 1 1

SCALE: 1:100 MTS

| | | | | | | | |
|---|---|---|---|---|---|---|---|
| REPUBLIC OF THE PHILIPPINES<br>UNIVERSITY OF SCIENCE AND TECHNOLOGY OF SOUTHERN PHILIPPINES<br>CAGAYAN DE ORO CAMPUS<br>INFRASTRUCTURE PLANNING AND FACILITY DEVELOPMENT UNIT<br>CLARO M. RECTO AVENUE, LAPASAN, CAGAYAN DE ORO CITY 9000<br>TELEPHONE # (088222) 72-60-65 / (088) 856-1738 / 856-1739 \| TELE FAX (088) 856-4696<br>WEBSITE: www.ustp.edu.ph | MASTER PLUMBER<br>PRC NO. / PTR NO.<br>DATE:<br>TIN: / PLACE: | PROJECT | PROVISION FUNDING FOR<br>CONSTRUCTION OF MULTI-PURPOSE BUILDING | RECOMMENDING APPROVAL:<br>ENGR. GRACE C. BABA<br>DIRECTOR, INFRASTRUCTURE PLANNING & FACILITY DEVELOPMENT OFFICE | RECOMMENDING APPROVAL:<br>ATTY. JONATHAN S. OCHE<br>VP FOR ADMINISTRATION & LEGAL AFFAIRS | APPROVED BY:<br>AMBROSIO B. CULTURA II, PH.D<br>PRESIDENT, USTP SYSTEM | SHEET CONTENTS:<br>SOIL & WASTE LINE PIPING LAYOUT PLAN<br>- GROUND FLOOR | DRAWN BY:<br>DATE DRAWN:<br>FNT: | P1 |
| | | LOCATION | USTP JASAAN CAMPUS, UPPER JASAAN, MISAMIS ORIENTAL | | | | | | |
| | | OWNER | UNIVERSITY OF SCIENCE & TECHNOLOGY OF SOUTHERN PHILIPPINES | | | | | | |

REPUBLIC OF THE PHILIPPINES
OFFICE OF THE BUILDING OFFICIAL

Approved by:

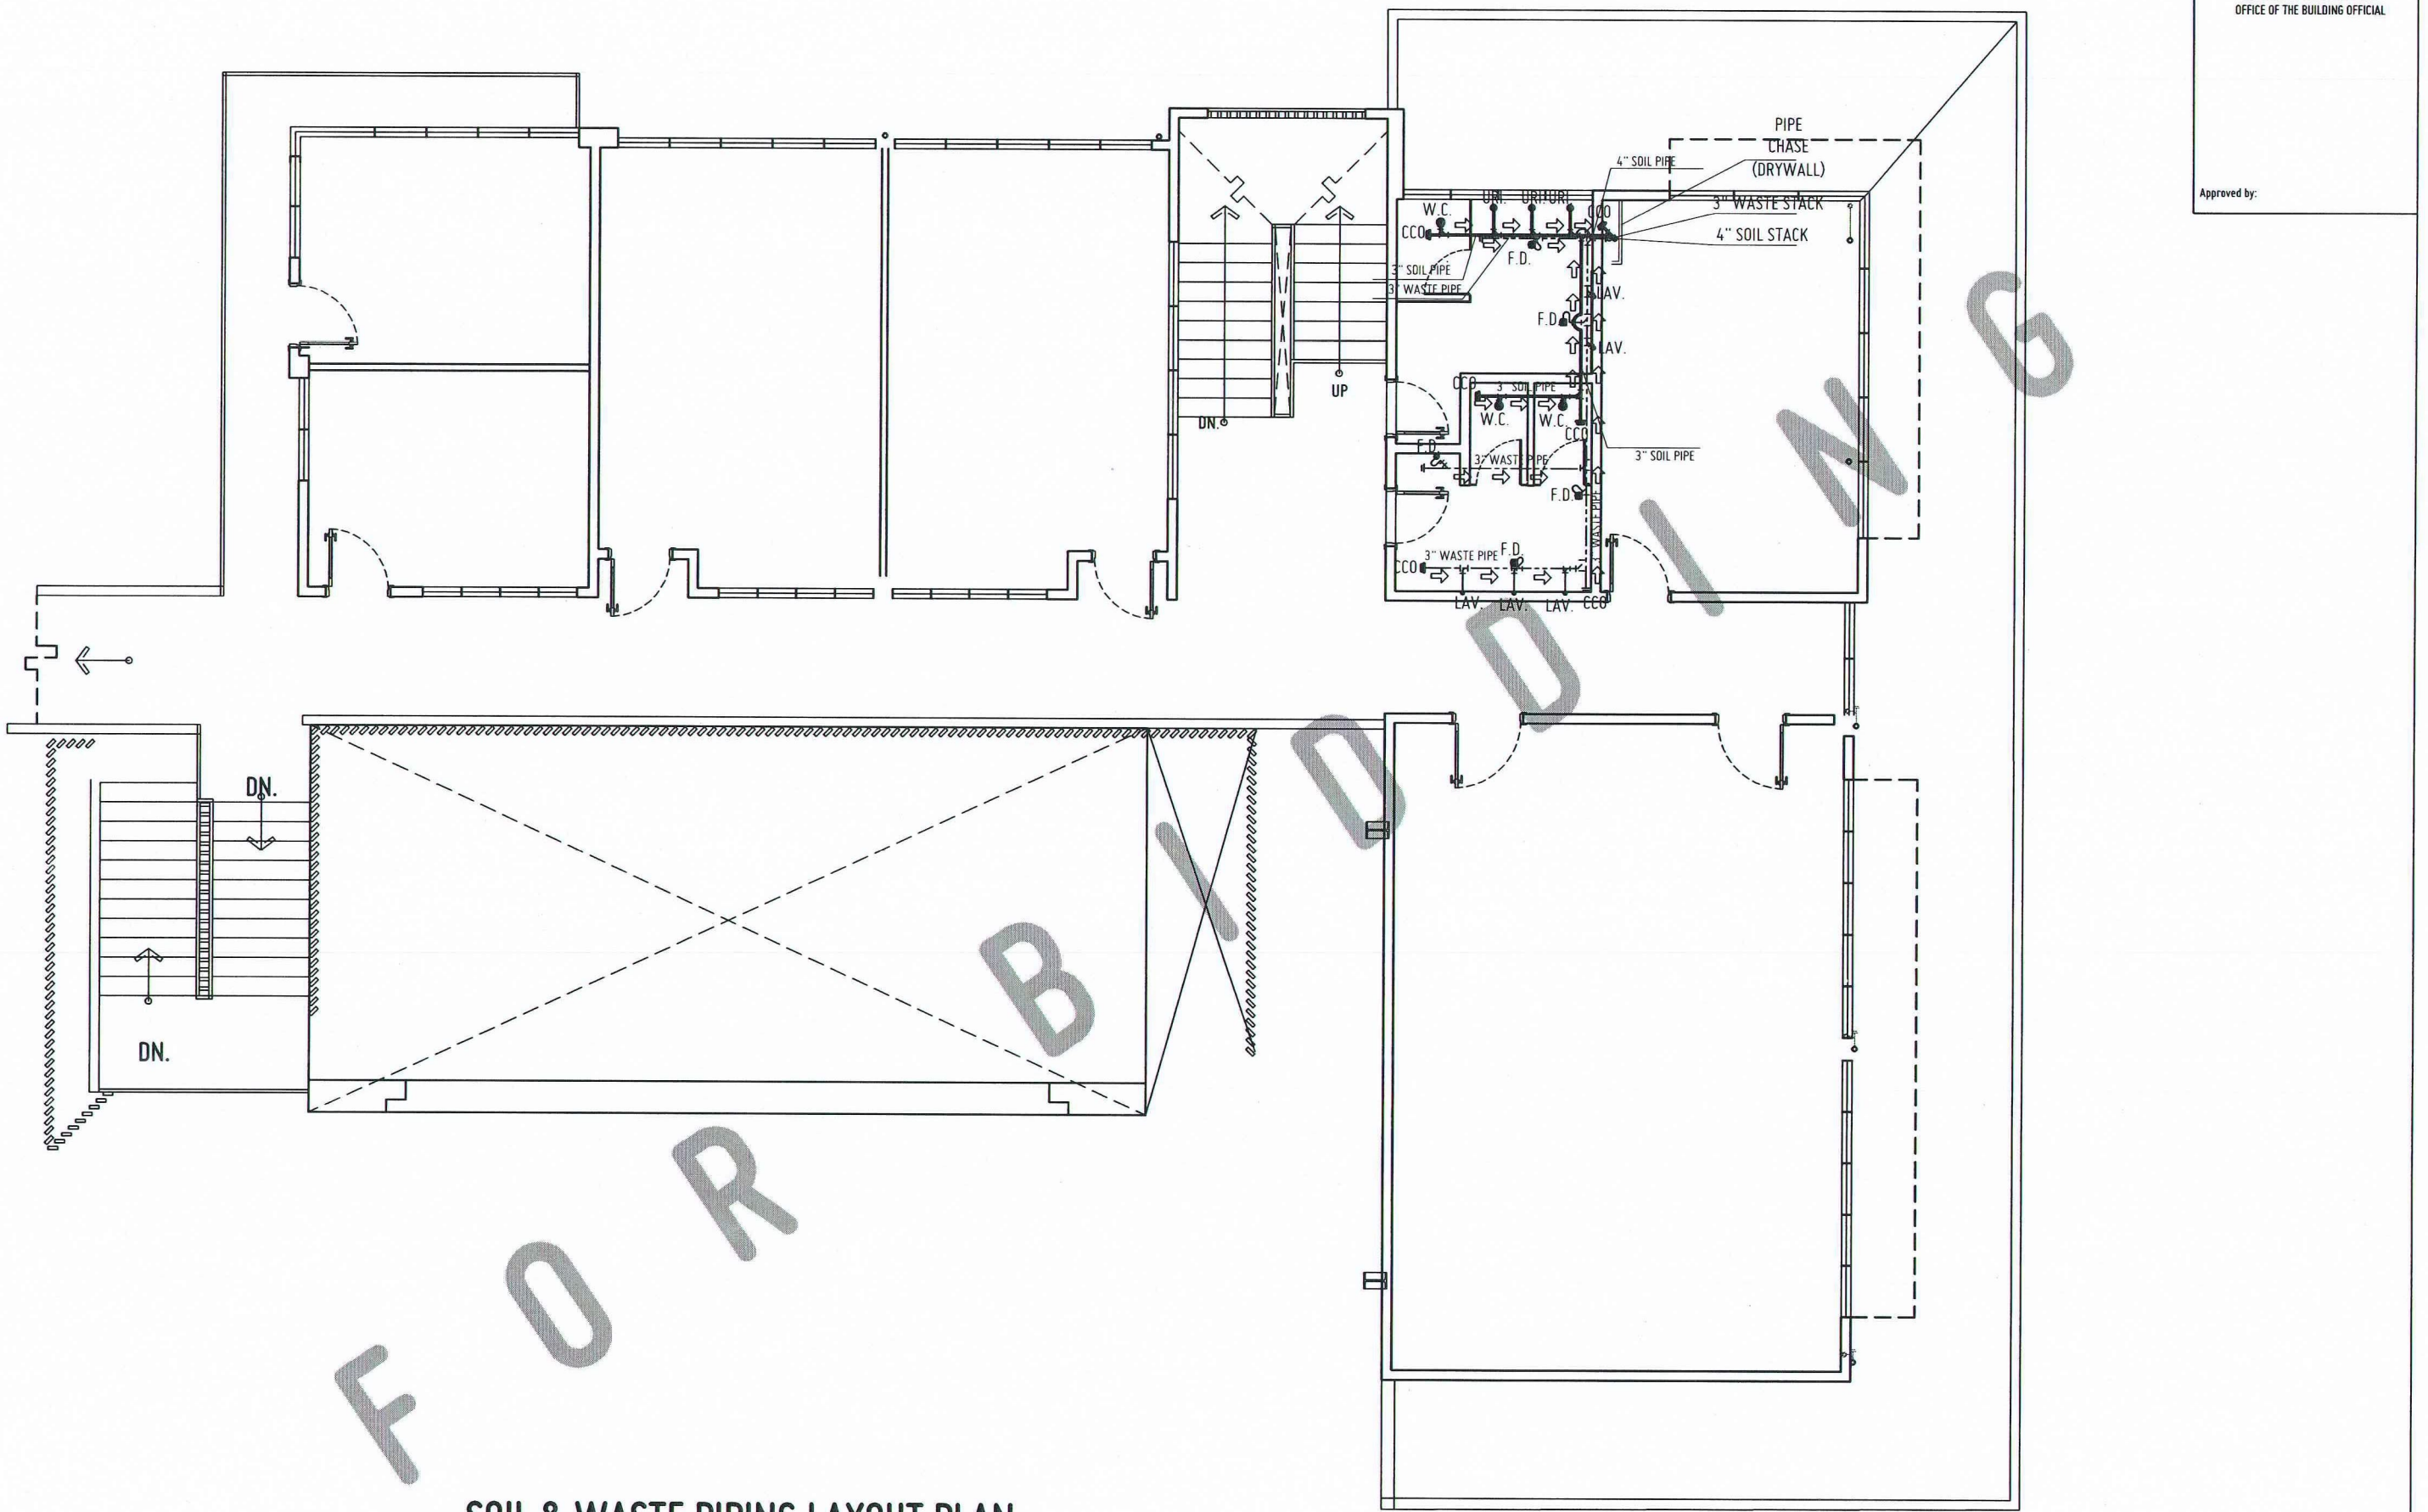


FOR BIDDING

# SOIL & WASTE PIPING LAYOUT PLAN
## SECOND FLOOR

P 2 1

SCALE: 1:100 MTS

REPUBLIC OF THE PHILIPPINES
UNIVERSITY OF SCIENCE AND TECHNOLOGY OF SOUTHERN PHILIPPINES
CAGAYAN DE ORO CAMPUS
INFRASTRUCTURE PLANNING AND FACILITY DEVELOPMENT UNIT
CLARO M. RECTO AVENUE, LAPASAN, CAGAYAN DE ORO CITY 9000
TELEPHONE # (08822) 72-60-65 / (088) 856-1738 / 856-1739 | TELE FAX (088) 856-4696
WEBSITE: www.ustp.edu.ph

MASTER PLUMBER
PRC NO. | PTR NO.
DATE:
TIN: | PLACE:


| | |
|---|---|
| PROJECT | PROVISION FUNDING FOR CONSTRUCTION OF MULTI-PURPOSE BUILDING |
| LOCATION | USTP JASAAN CAMPUS, UPPER JASAAN, MISAMIS ORIENTAL |
| OWNER | UNIVERSITY OF SCIENCE & TECHNOLOGY OF SOUTHERN PHILIPPINES |

| RECOMMENDING APPROVAL: | RECOMMENDING APPROVAL: | APPROVED BY: | SHEET CONTENTS: | DRAWN BY: |
|---|---|---|---|---|
| ENGR. GRACE C. BABA | ATTY. JONATHAN S. OCHE | AMBROSIO B. CULTURA II, PH.D | SOIL & WASTE LINE PIPING LAYOUT PLAN - SECOND FLOOR | DATE DRAWN: |
| DIRECTOR, INFRASTRUCTURE PLANNING & FACILITY DEVELOPMENT OFFICE | VP FOR ADMINISTRATION & LEGAL AFFAIRS | PRESIDENT, USTP SYSTEM | | FNT: |

P2

REPUBLIC OF THE PHILIPPINES
OFFICE OF THE BUILDING OFFICIAL

Approved by:

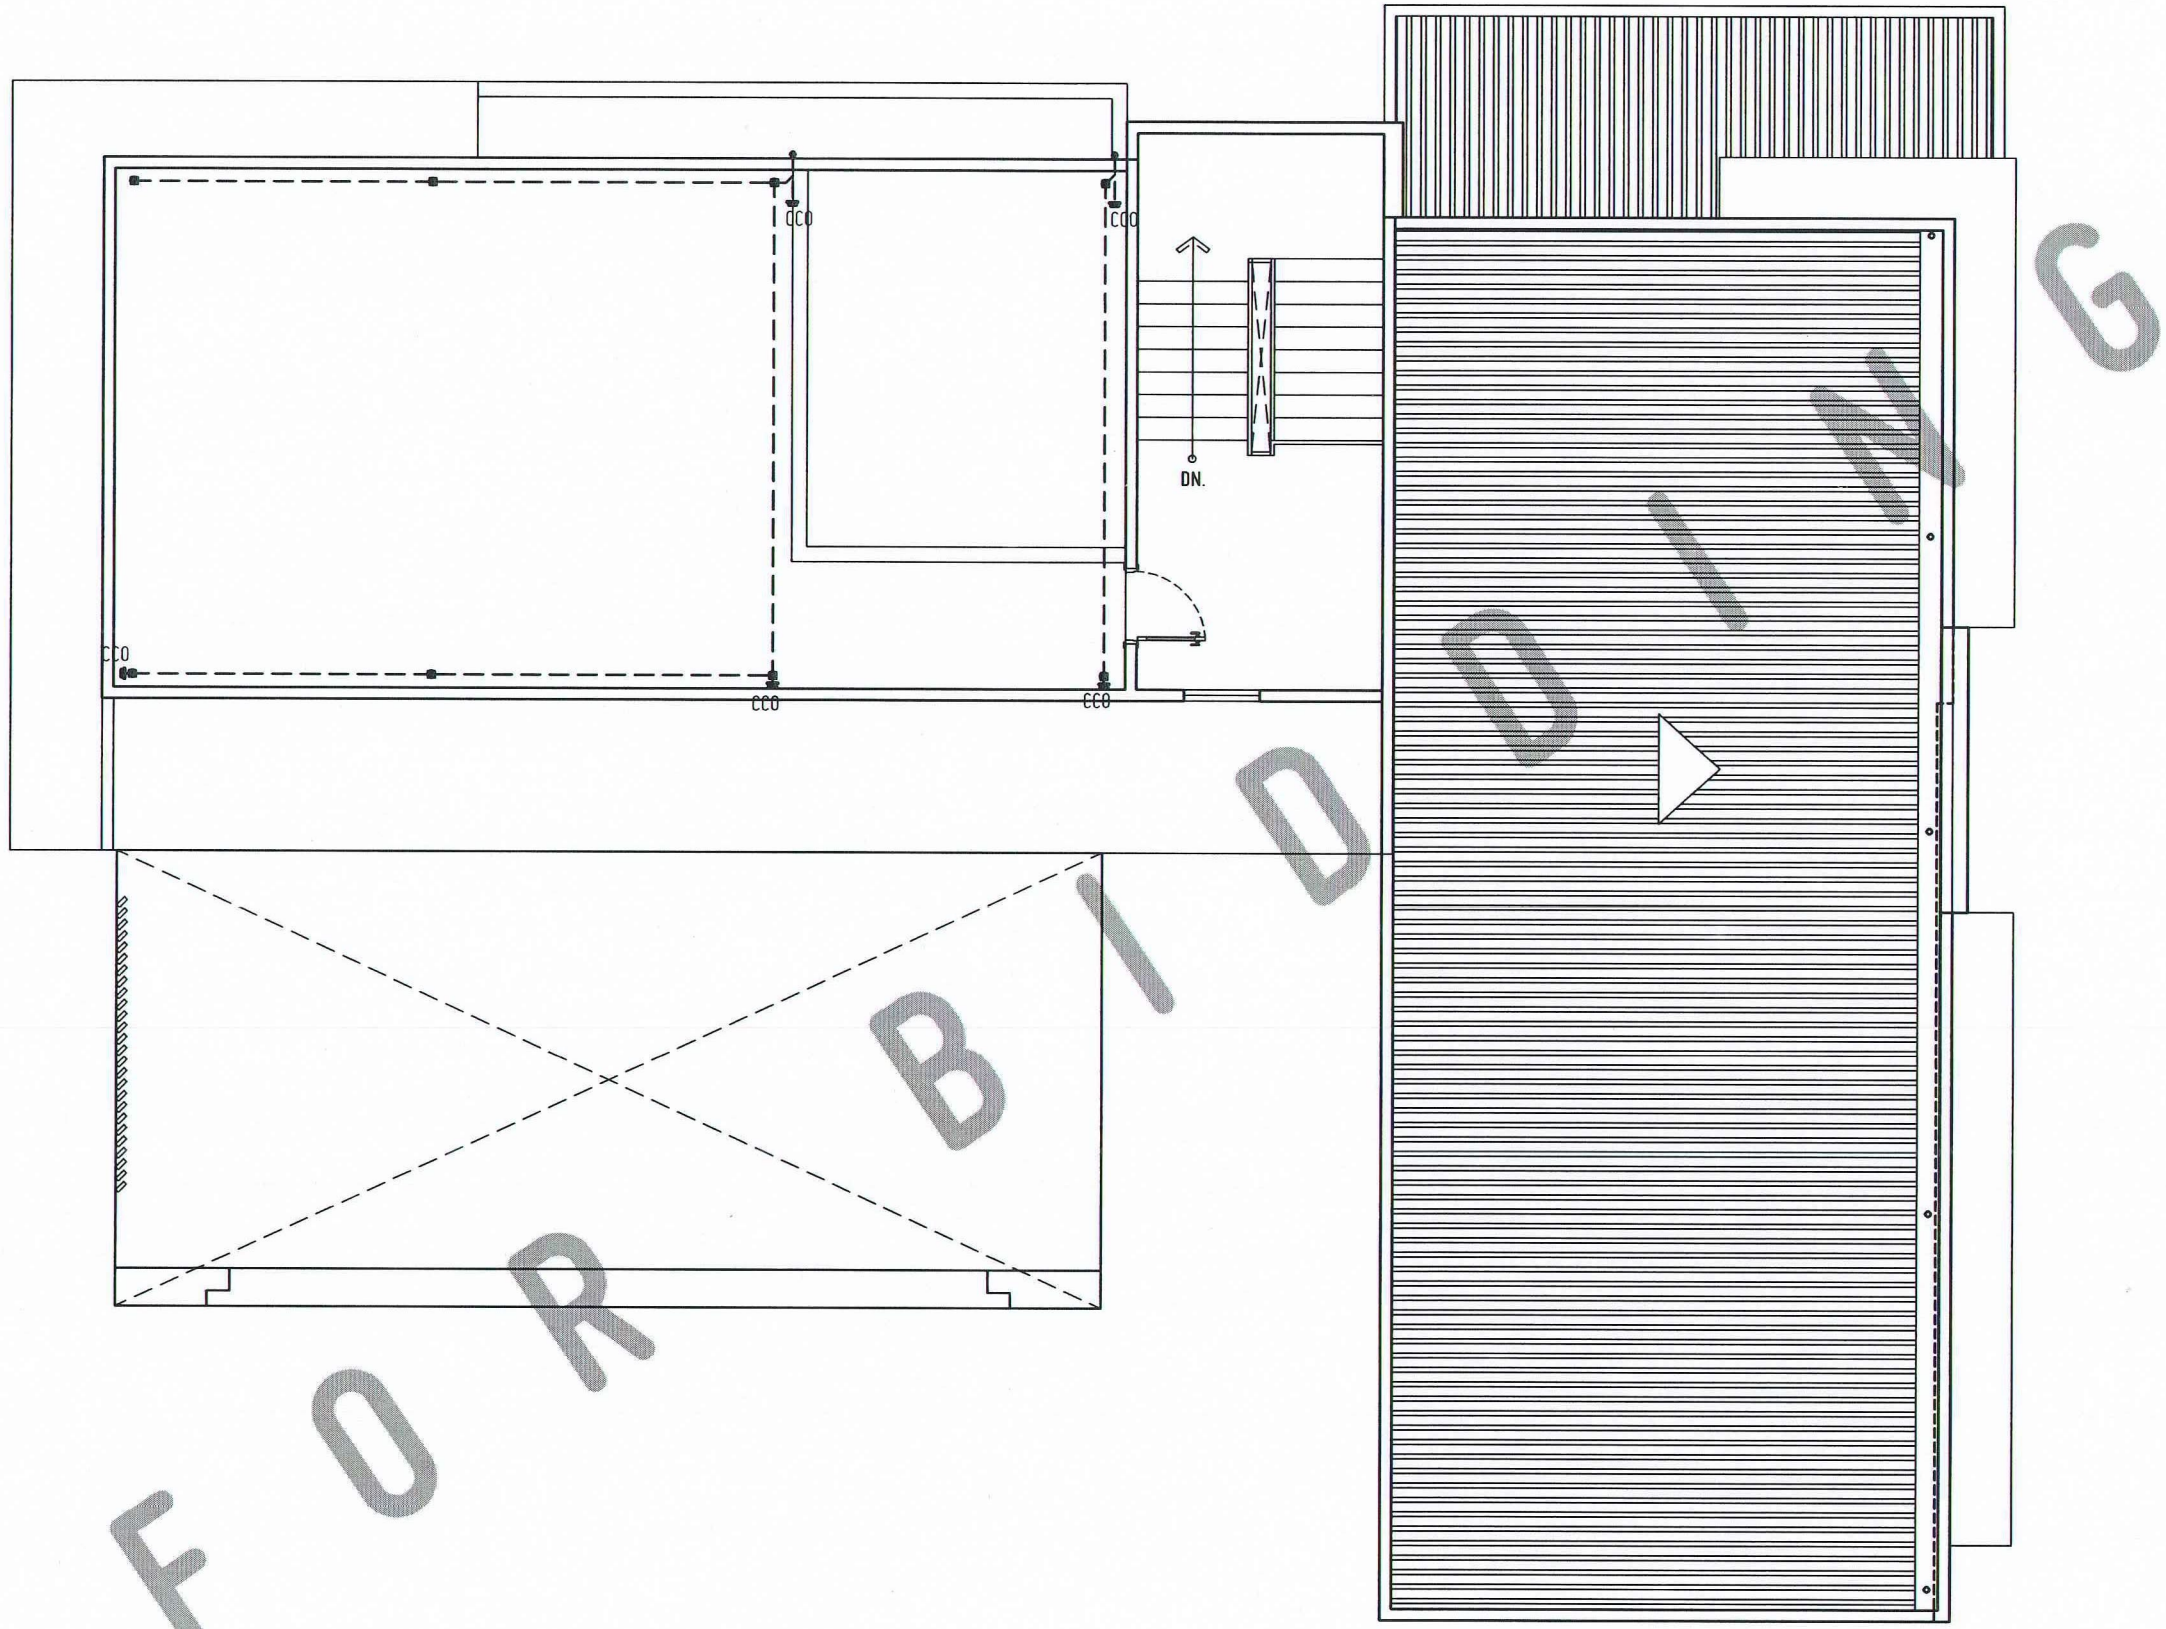


FOR BIDDING

# SOIL & WASTE PIPING LAYOUT PLAN
## ROOF DECK

SCALE: 1:100 MTS

P 3 1

USTP

REPUBLIC OF THE PHILIPPINES
UNIVERSITY OF SCIENCE AND TECHNOLOGY OF SOUTHERN PHILIPPINES
CAGAYAN DE ORO CAMPUS
INFRASTRUCTURE PLANNING AND FACILITY DEVELOPMENT UNIT
CLARO M. RECTO AVENUE, LAPASAN, CAGAYAN DE ORO CITY 9000
TELEPHONE # (08822) 72-60-65 / (088) 856-1738 / 856-1739 | TELE FAX (088) 856-4696
WEBSITE: www.ustp.edu.ph

MASTER PLUMBER
PRC NO. | PTR NO.
DATE:
TIN: | PLACE:

| | |
|---|---|
| PROJECT | PROVISION FUNDING FOR CONSTRUCTION OF MULTI-PURPOSE BUILDING |
| LOCATION | USTP JASAAN CAMPUS, UPPER JASAAN, MISAMIS ORIENTAL |
| OWNER | UNIVERSITY OF SCIENCE & TECHNOLOGY OF SOUTHERN PHILIPPINES |

RECOMMENDING APPROVAL:
ENGR. GRACE C. BABA
DIRECTOR, INFRASTRUCTURE PLANNING & FACILITY DEVELOPMENT OFFICE

RECOMMENDING APPROVAL:
ATTY. JONATHAN S. OCHE
VP FOR ADMINISTRATION & LEGAL AFFAIRS

APPROVED BY:
AMBROSIO B. CULTURA II, PH.D
PRESIDENT, USTP SYSTEM

SHEET CONTENTS:
SOIL & WASTE LINE PIPING LAYOUT PLAN
- ROOF DECK

DRAWN BY:
DATE DRAWN:
FNT:

P3

REPUBLIC OF THE PHILIPPINES
OFFICE OF THE BUILDING OFFICIAL

Approved by:

RISER FROM DIVERSION PIPE (DOWNFEED)

LAV. W.C. W.C. LAV. LAV. W.C. W.C. LAV. URI

SDV F

DN.

UP

RISER FROM WATER TANK

RISER CONNECT TO WATER TANK

HB F KS

KS F F

SDV SDV SDV

UP UP UP

CV GV PT WP 1.5HP GV CV

DOMESTIC WATER CISTERN INLET

FROM MAINLINE WATER SUPPLY

FOR BIDDING

# WATERLINE PIPING LAYOUT PLAN
## GROUND FLOOR

A 3 1

USTP

REPUBLIC OF THE PHILIPPINES
UNIVERSITY OF SCIENCE AND TECHNOLOGY OF SOUTHERN PHILIPPINES
CAGAYAN DE ORO CAMPUS
INFRASTRUCTURE PLANNING AND FACILITY DEVELOPMENT UNIT
CLARO M. RECTO AVENUE, LAPASAN, CAGAYAN DE ORO CITY 9000
TELEPHONE # (08822) 72-60-65 / (088) 856-1738 / 856-1739 | TELE FAX (088) 856-4696
WEBSITE: www.ustp.edu.ph

MASTER PLUMBER
PRC NO. PTR NO.
DATE:
TIN: PLACE:


| | |
|---|---|
| PROJECT | PROVISION FUNDING FOR CONSTRUCTION OF MULTI-PURPOSE BUILDING |
| LOCATION | USTP JASAAN CAMPUS, UPPER JASAAN, MISAMIS ORIENTAL |
| OWNER | UNIVERSITY OF SCIENCE & TECHNOLOGY OF SOUTHERN PHILIPPINES |

| RECOMMENDING APPROVAL: | RECOMMENDING APPROVAL: | APPROVED BY: | SHEET CONTENTS: | DRAWN BY: |
|---|---|---|---|---|
| ENGR. GRACE C. BABA | ATTY. JONATHAN S. OCHE | AMBROSIO B. CULTURA II, PH.D | WATER LINE PIPING LAYOUT - GROUND FLOOR | DATE DRAWN: |
| DIRECTOR, INFRASTRUCTURE PLANNING & FACILITY DEVELOPMENT OFFICE | VP FOR ADMINISTRATION & LEGAL AFFAIRS | PRESIDENT, USTP SYSTEM | | FNT: |

P4

REPUBLIC OF THE PHILIPPINES
OFFICE OF THE BUILDING OFFICIAL

Approved by:

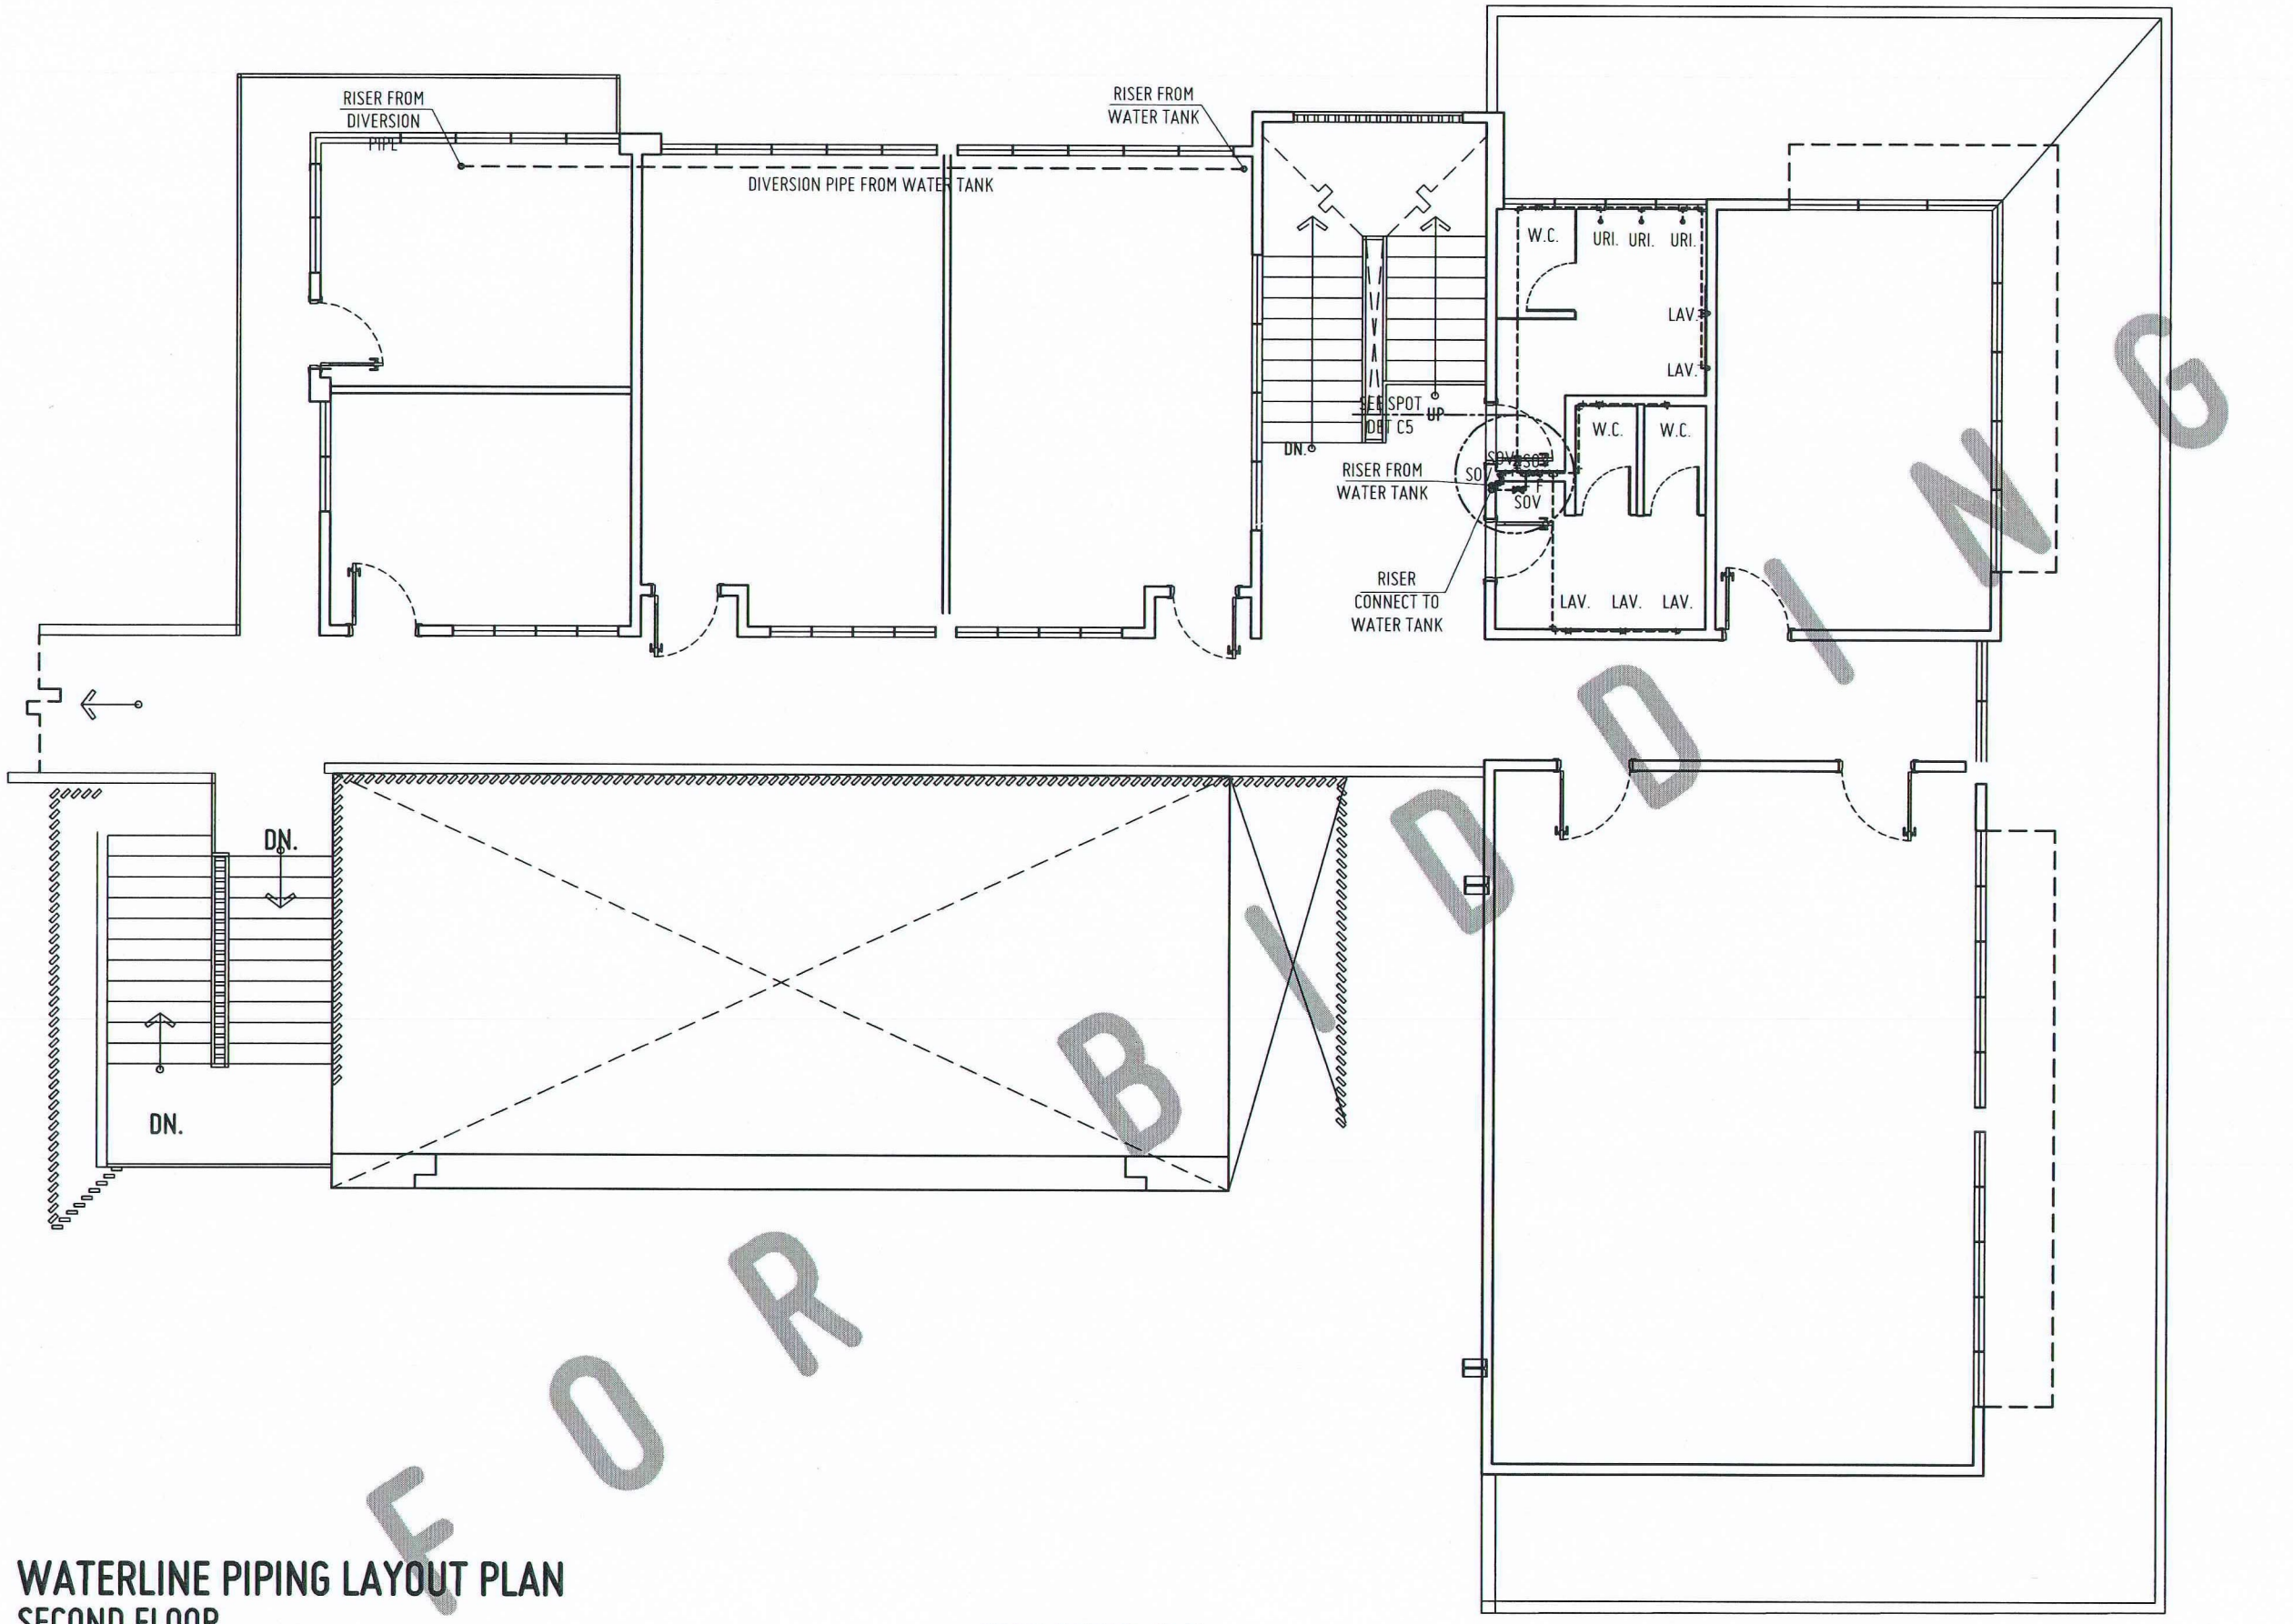


FOR BIDDING

## WATERLINE PIPING LAYOUT PLAN
### SECOND FLOOR
P 1
SCALE: 1:100 MTS

## SPOT DETAIL C-5
### SECOND FLOOR
P 4 2
SCALE: 1:75 MTS

USTP

REPUBLIC OF THE PHILIPPINES
UNIVERSITY OF SCIENCE AND TECHNOLOGY OF SOUTHERN PHILIPPINES
CAGAYAN DE ORO CAMPUS
INFRASTRUCTURE PLANNING AND FACILITY DEVELOPMENT UNIT
CLARO M. RECTO AVENUE, LAPASAN, CAGAYAN DE ORO CITY 9000
TELEPHONE # (08822) 72-60-65 / (088) 856-1738 / 856-1739 | TELE FAX (088) 856-4696
WEBSITE: www.ustp.edu.ph

MASTER PLUMBER
PRC NO. | PTR NO.
DATE:
TIN: | PLACE:


| | |
|---|---|
| PROJECT | PROVISION FUNDING FOR CONSTRUCTION OF MULTI-PURPOSE BUILDING |
| LOCATION | USTP JASAAN CAMPUS, UPPER JASAAN, MISAMIS ORIENTAL |
| OWNER | UNIVERSITY OF SCIENCE & TECHNOLOGY OF SOUTHERN PHILIPPINES |

| RECOMMENDING APPROVAL: | RECOMMENDING APPROVAL: | APPROVED BY: | SHEET CONTENTS: | DRAWN BY: |
|---|---|---|---|---|
| ENGR. GRACE C. BABA | ATTY. JONATHAN S. OCHE | AMBROSIO B. CULTURA II, PH.D | WATER LINE PIPING LAYOUT - SECOND FLOOR | DATE DRAWN: |
| DIRECTOR, INFRASTRUCTURE PLANNING & FACILITY DEVELOPMENT OFFICE | VP FOR ADMINISTRATION & LEGAL AFFAIRS | PRESIDENT, USTP SYSTEM | | FNT: |

P5

REPUBLIC OF THE PHILIPPINES
OFFICE OF THE BUILDING OFFICIAL

Approved by:

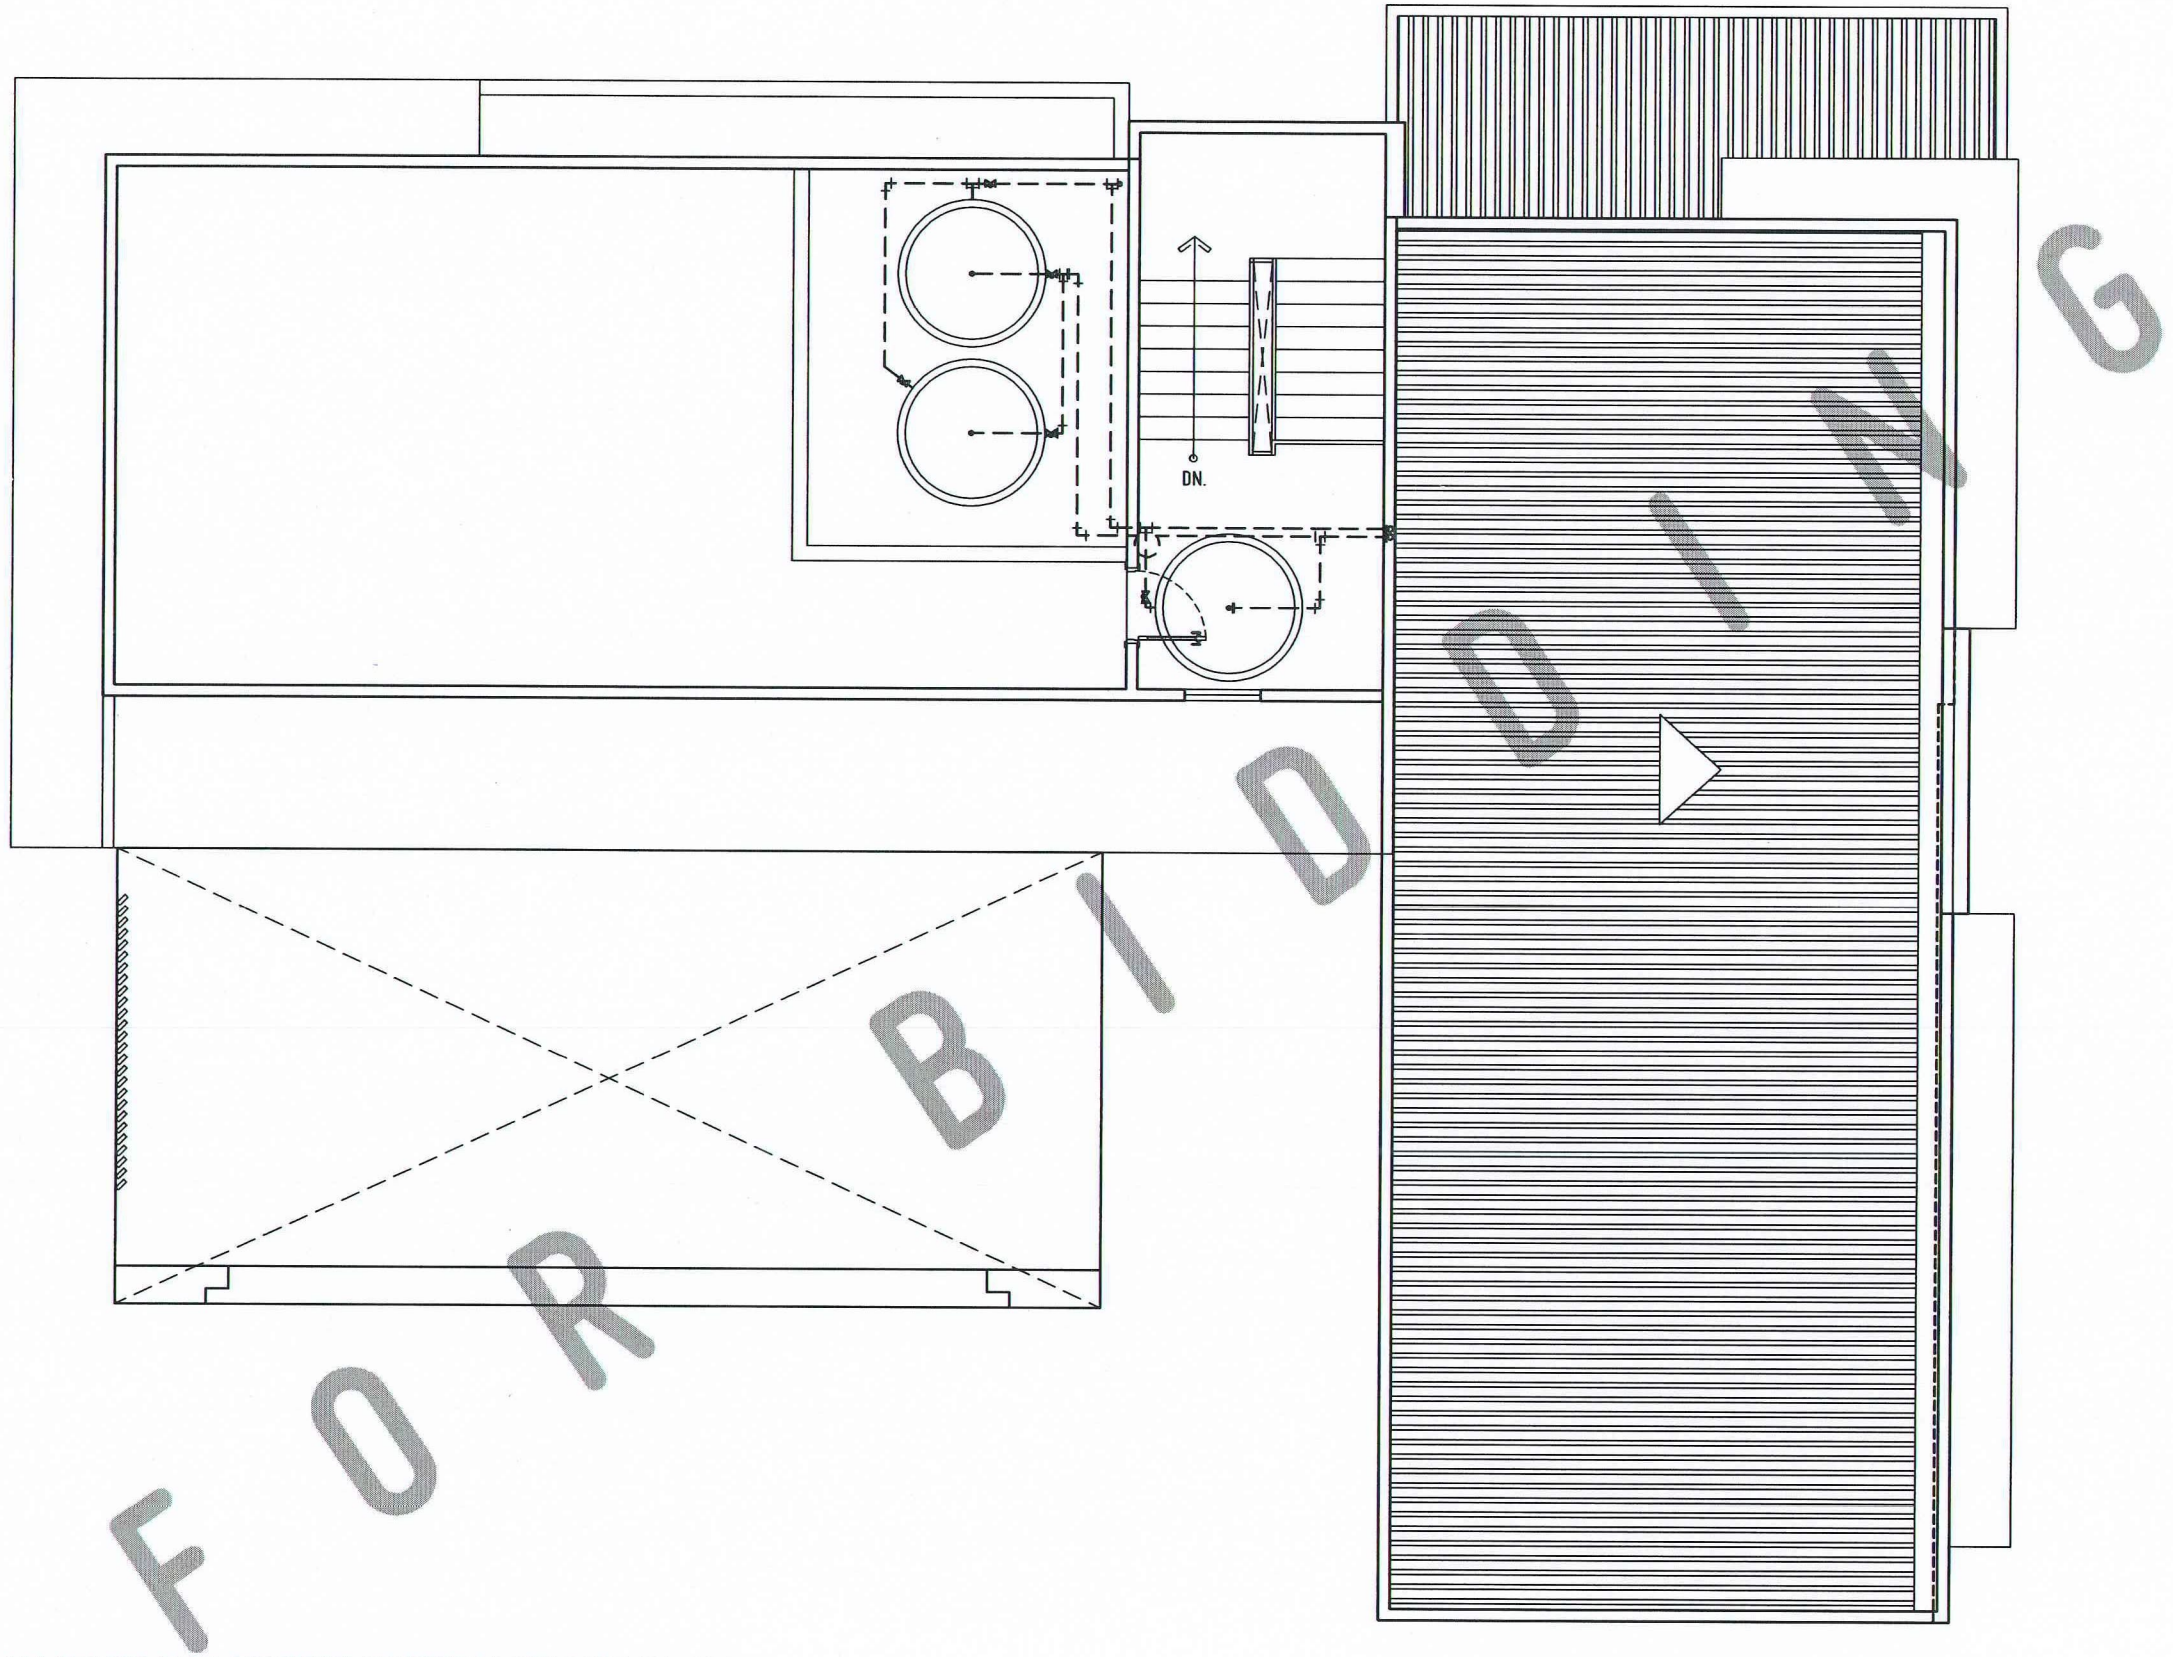


FOR BIDDING

# WATERLINE PIPING LAYOUT PLAN
## ROOF DRAIN LAYOUT PLAN

P 5 1 ROOF SCALE: 1:100 MTS

A 6 1 ROOF SCALE: 1:100 MTS

REPUBLIC OF THE PHILIPPINES
UNIVERSITY OF SCIENCE AND TECHNOLOGY OF SOUTHERN PHILIPPINES
CAGAYAN DE ORO CAMPUS
INFRASTRUCTURE PLANNING AND FACILITY DEVELOPMENT UNIT
CLARO M. RECTO AVENUE, LAPASAN, CAGAYAN DE ORO CITY 9000
TELEPHONE # (08822) 72-60-65 / (088) 856-1738 / 856-1739 | TELE FAX (088) 856-4696
WEBSITE: www.ustp.edu.ph

MASTER PLUMBER
PRC NO. | PTR NO.
DATE:
TIN: | PLACE:

| | |
|---|---|
| PROJECT | PROVISION FUNDING FOR CONSTRUCTION OF MULTI-PURPOSE BUILDING |
| LOCATION | USTP JASAAN CAMPUS, UPPER JASAAN, MISAMIS ORIENTAL |
| OWNER | UNIVERSITY OF SCIENCE & TECHNOLOGY OF SOUTHERN PHILIPPINES |

RECOMMENDING APPROVAL:
ENGR. GRACE C. BABA
DIRECTOR, INFRASTRUCTURE PLANNING & FACILITY DEVELOPMENT OFFICE

RECOMMENDING APPROVAL:
ATTY. JONATHAN S. OCHE
VP FOR ADMINISTRATION & LEGAL AFFAIRS

APPROVED BY:
AMBROSIO B. CULTURA II, PH.D
PRESIDENT, USTP SYSTEM


SHEET CONTENTS:
WATER LINE PIPING LAYOUT
- ROOF DECK

DRAWN BY:
DATE DRAWN:
FNT:

P6

REPUBLIC OF THE PHILIPPINES
OFFICE OF THE BUILDING OFFICIAL

Approved by:

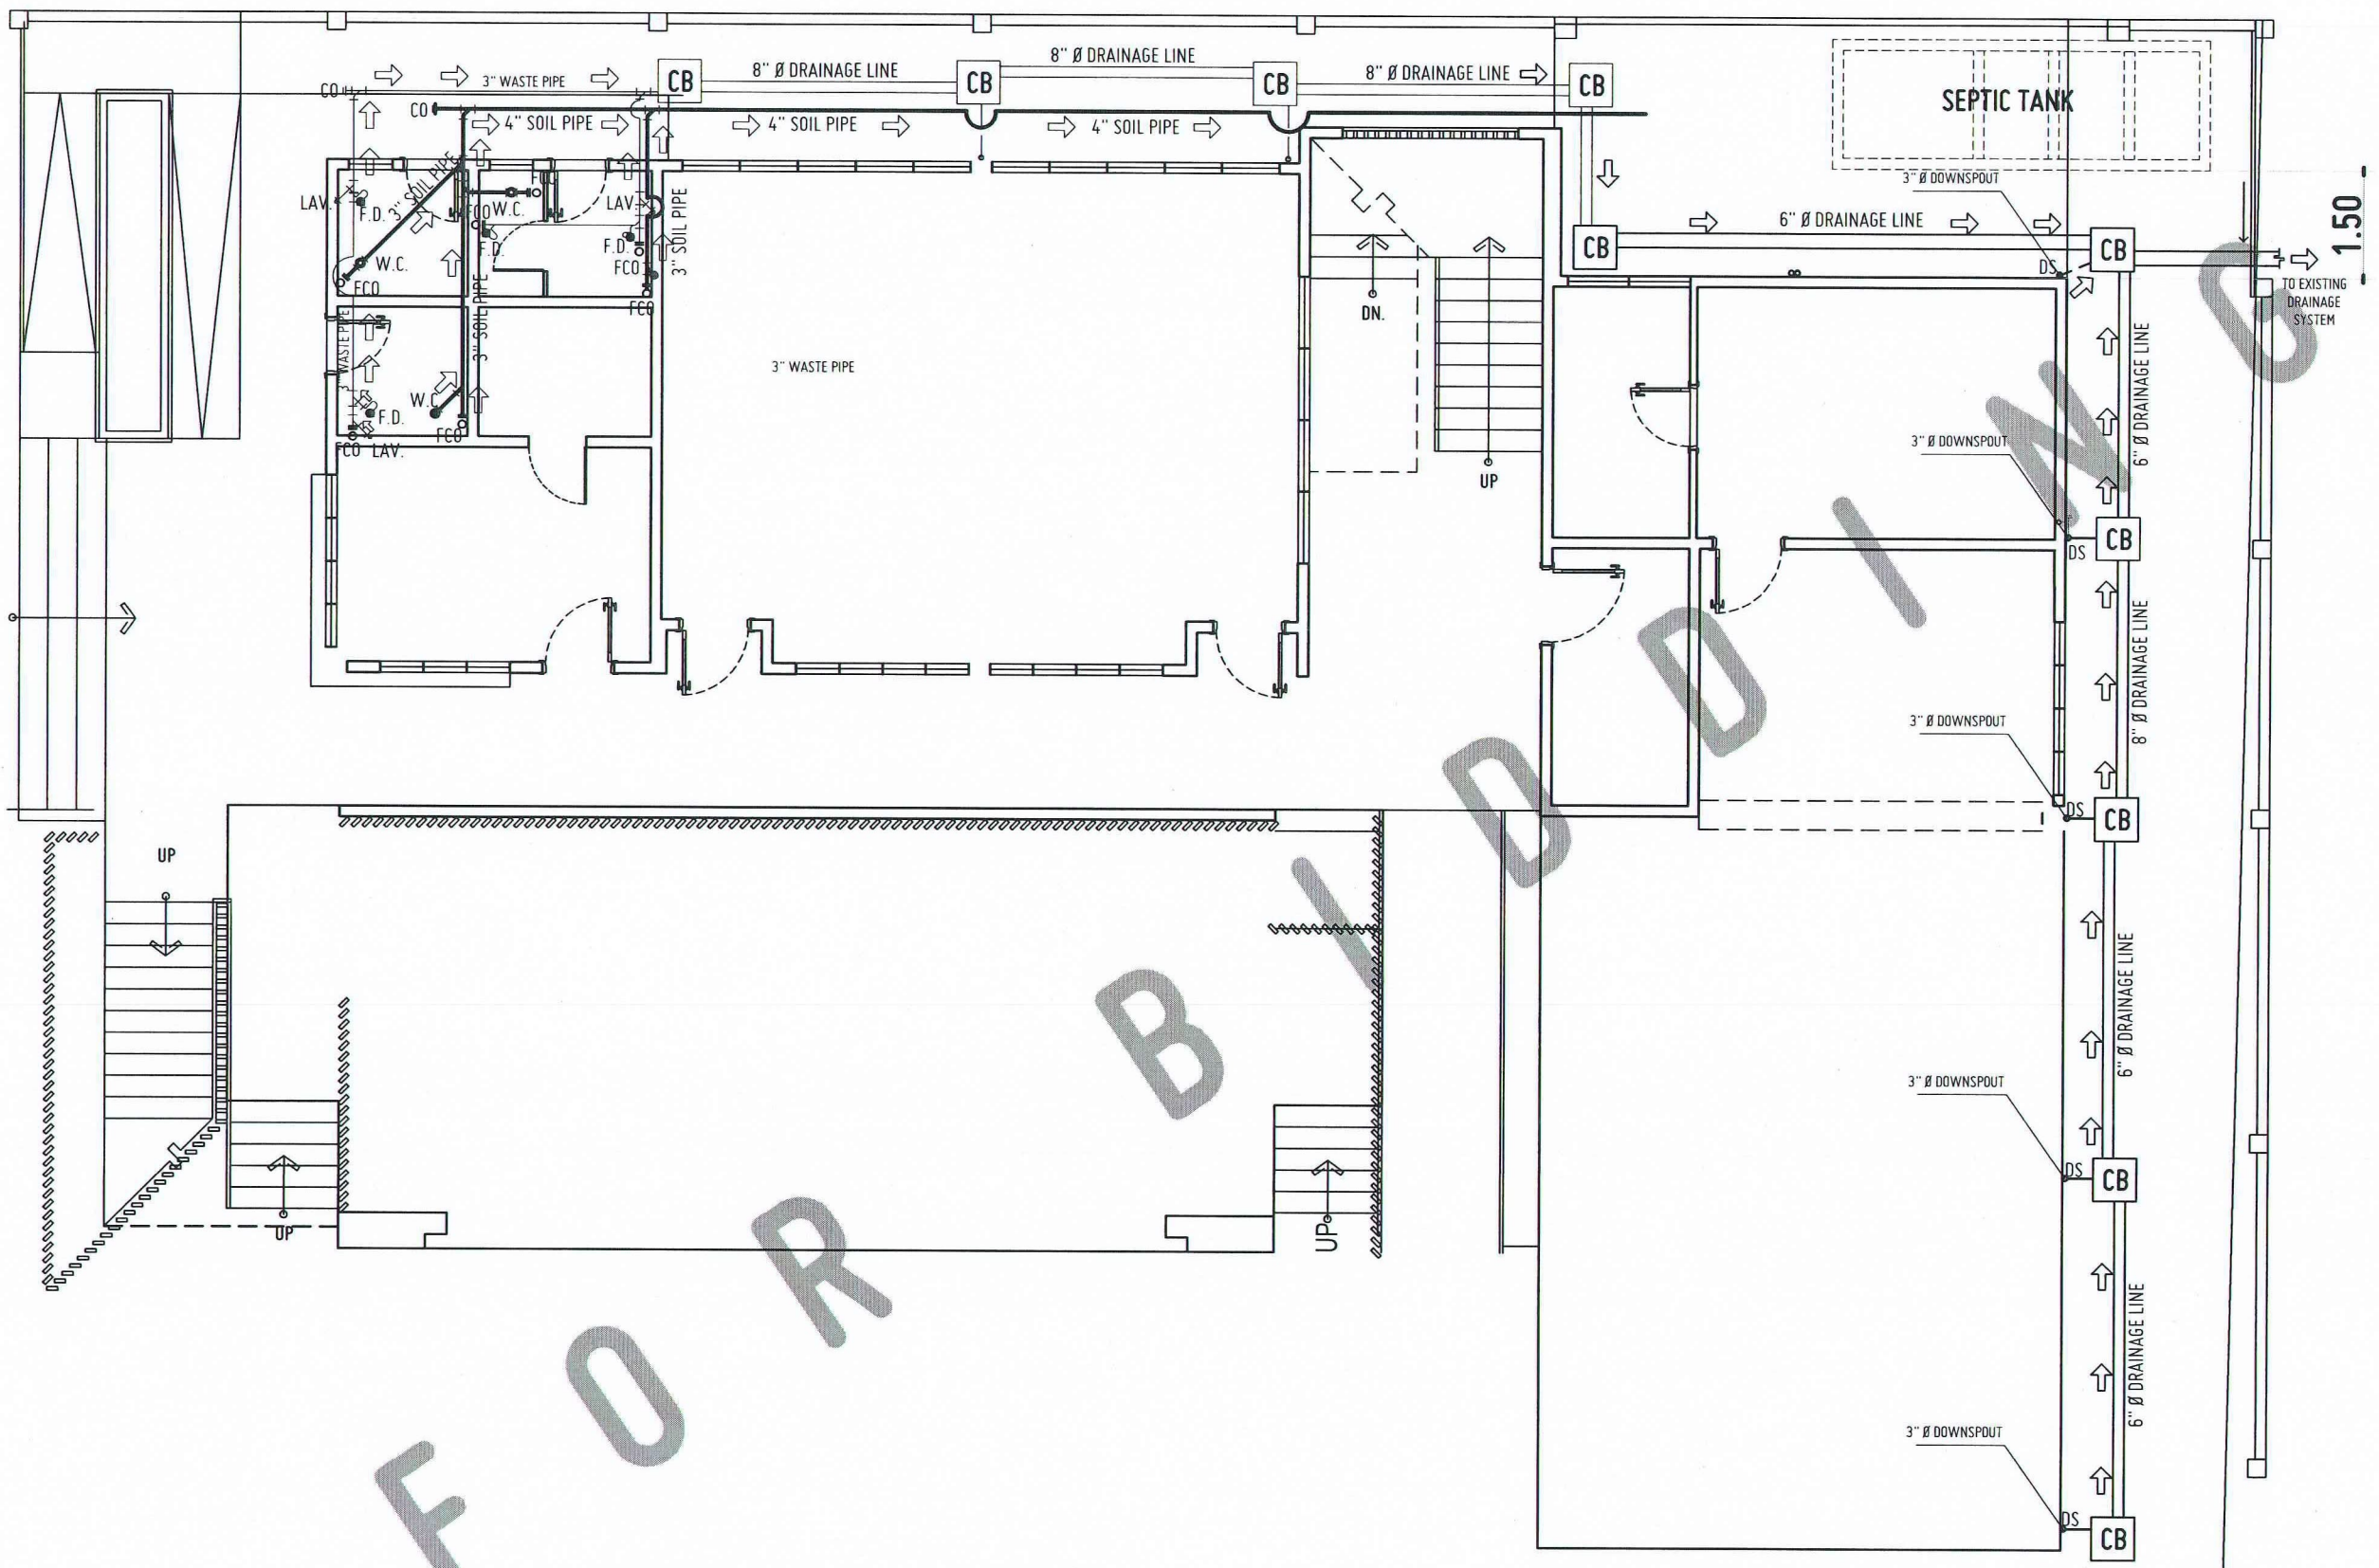


FOR BIDDING

# STORM DRAIN LAYOUT PLAN
## SECOND FLOOR

A 7 1

SCALE: 1:100 MTS

USTP

REPUBLIC OF THE PHILIPPINES
UNIVERSITY OF SCIENCE AND TECHNOLOGY OF SOUTHERN PHILIPPINES
CAGAYAN DE ORO CAMPUS
INFRASTRUCTURE PLANNING AND FACILITY DEVELOPMENT UNIT

CLARO M. RECTO AVENUE, LAPASAN, CAGAYAN DE ORO CITY 9000
TELEPHONE # (08822) 72-60-65 / (088) 856-1738 / 856-1739 | TELE FAX (088) 856-4696
WEBSITE: www.ustp.edu.ph

MASTER PLUMBER
PRC NO. | PTR NO.
DATE:
TIN: | PLACE:


| | |
|---|---|
| PROJECT | PROVISION FUNDING FOR CONSTRUCTION OF MULTI-PURPOSE BUILDING |
| LOCATION | USTP JASAAN CAMPUS, UPPER JASAAN, MISAMIS ORIENTAL |
| OWNER | UNIVERSITY OF SCIENCE & TECHNOLOGY OF SOUTHERN PHILIPPINES |

| RECOMMENDING APPROVAL: | RECOMMENDING APPROVAL: | APPROVED BY: | SHEET CONTENTS: | DRAWN BY: |
|---|---|---|---|---|
| ENGR. GRACE C. BABA | ATTY. JONATHAN S. OCHE | AMBROSIO B. CULTURA II, PH.D | STORM DRAIN LAYOUT PLAN - GROUND FLOOR | DATE DRAWN: |
| DIRECTOR, INFRASTRUCTURE PLANNING & FACILITY DEVELOPMENT OFFICE | VP FOR ADMINISTRATION & LEGAL AFFAIRS | PRESIDENT, USTP SYSTEM | | FNT: |

P7

REPUBLIC OF THE PHILIPPINES
OFFICE OF THE BUILDING OFFICIAL

Approved by:

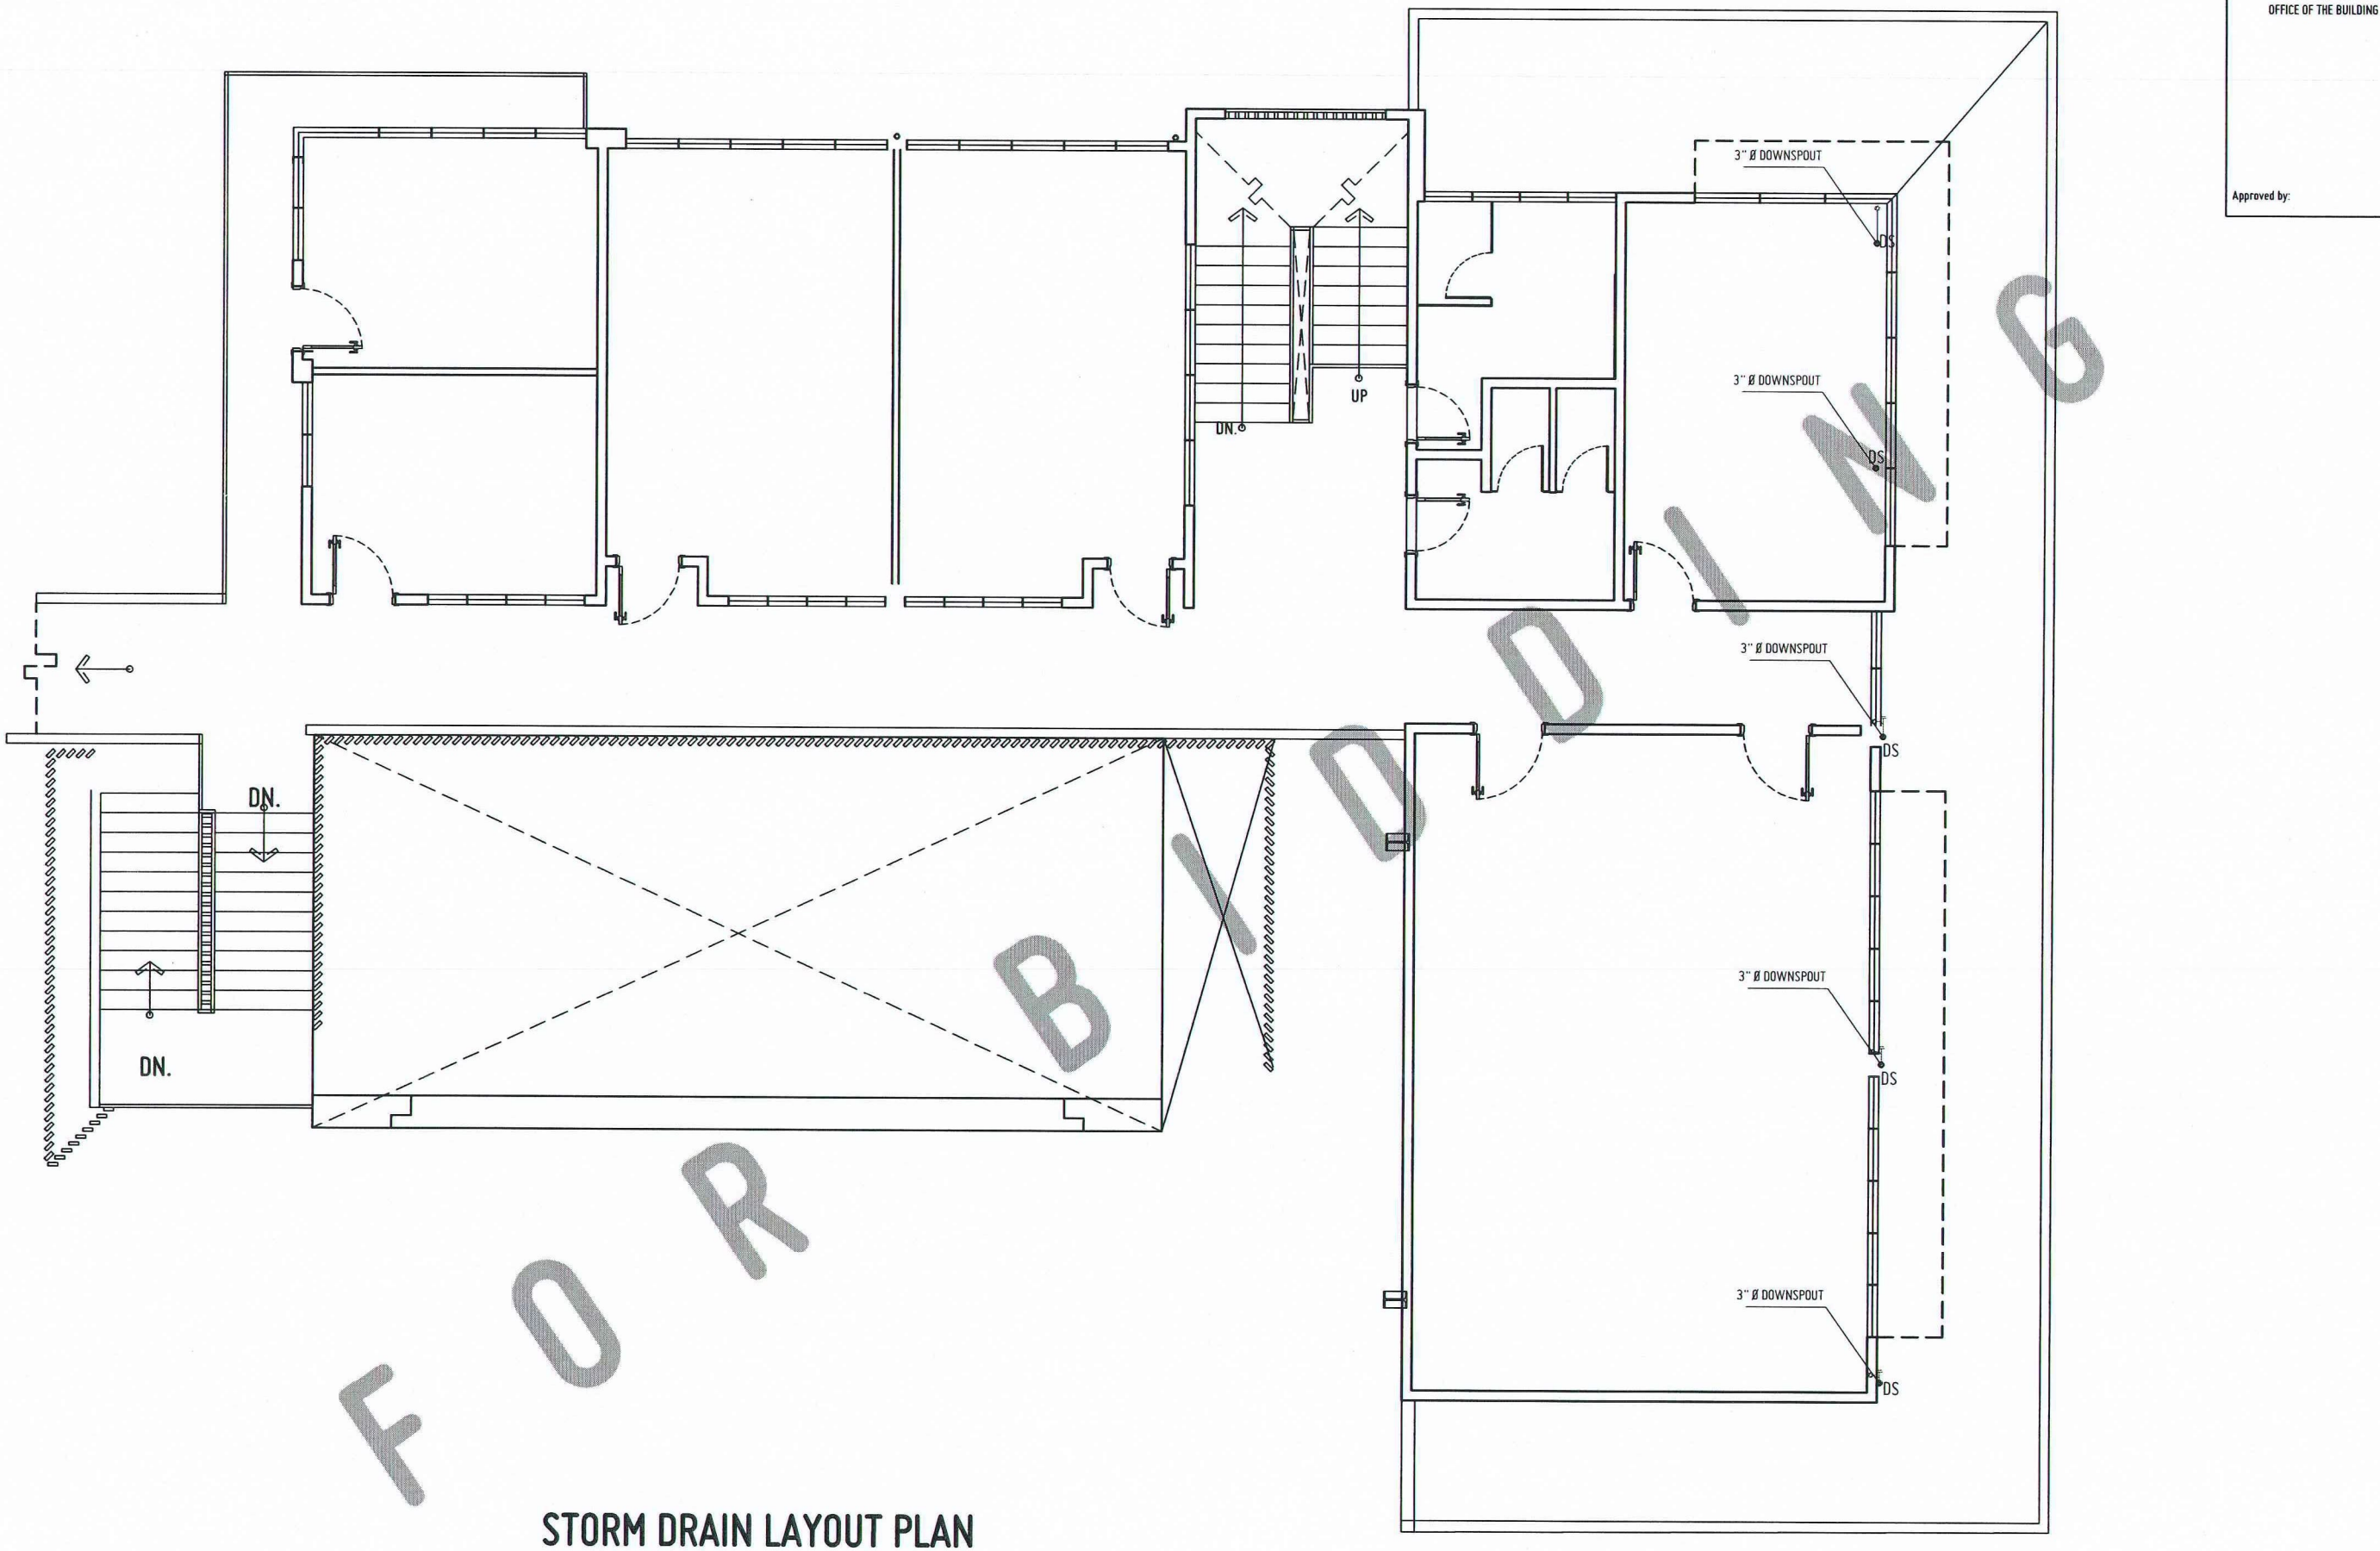


FOR BIDDING

# STORM DRAIN LAYOUT PLAN
## SECOND FLOOR

A 7 1

SCALE: 1:100 MTS

REPUBLIC OF THE PHILIPPINES
UNIVERSITY OF SCIENCE AND TECHNOLOGY OF SOUTHERN PHILIPPINES
CAGAYAN DE ORO CAMPUS
INFRASTRUCTURE PLANNING AND FACILITY DEVELOPMENT UNIT
CLARO M. RECTO AVENUE, LAPASAN, CAGAYAN DE ORO CITY 9000
TELEPHONE # (088822) 72-60-65 / (088) 856-1738 / 856-1739 | TELE FAX (088) 856-4696
WEBSITE: www.ustp.edu.ph

MASTER PLUMBER
PRC NO. | PTR NO.
DATE:
TIN: | PLACE:


| | |
|---|---|
| PROJECT | PROVISION FUNDING FOR CONSTRUCTION OF MULTI-PURPOSE BUILDING |
| LOCATION | USTP JASAAN CAMPUS, UPPER JASAAN, MISAMIS ORIENTAL |
| OWNER | UNIVERSITY OF SCIENCE & TECHNOLOGY OF SOUTHERN PHILIPPINES |

| RECOMMENDING APPROVAL: | RECOMMENDING APPROVAL: | APPROVED BY: | SHEET CONTENTS: | DRAWN BY: |
|---|---|---|---|---|
| ENGR. GRACE C. BABA | ATTY. JONATHAN S. OCHE | AMBROSIO B. CULTURA II, PH.D | STORM DRAIN LAYOUT PLAN - SECOND FLOOR | DATE DRAWN: |
| DIRECTOR, INFRASTRUCTURE PLANNING & FACILITY DEVELOPMENT OFFICE | VP FOR ADMINISTRATION & LEGAL AFFAIRS | PRESIDENT, USTP SYSTEM | | FNT: |

P8

REPUBLIC OF THE PHILIPPINES
OFFICE OF THE BUILDING OFFICIAL

Approved by:

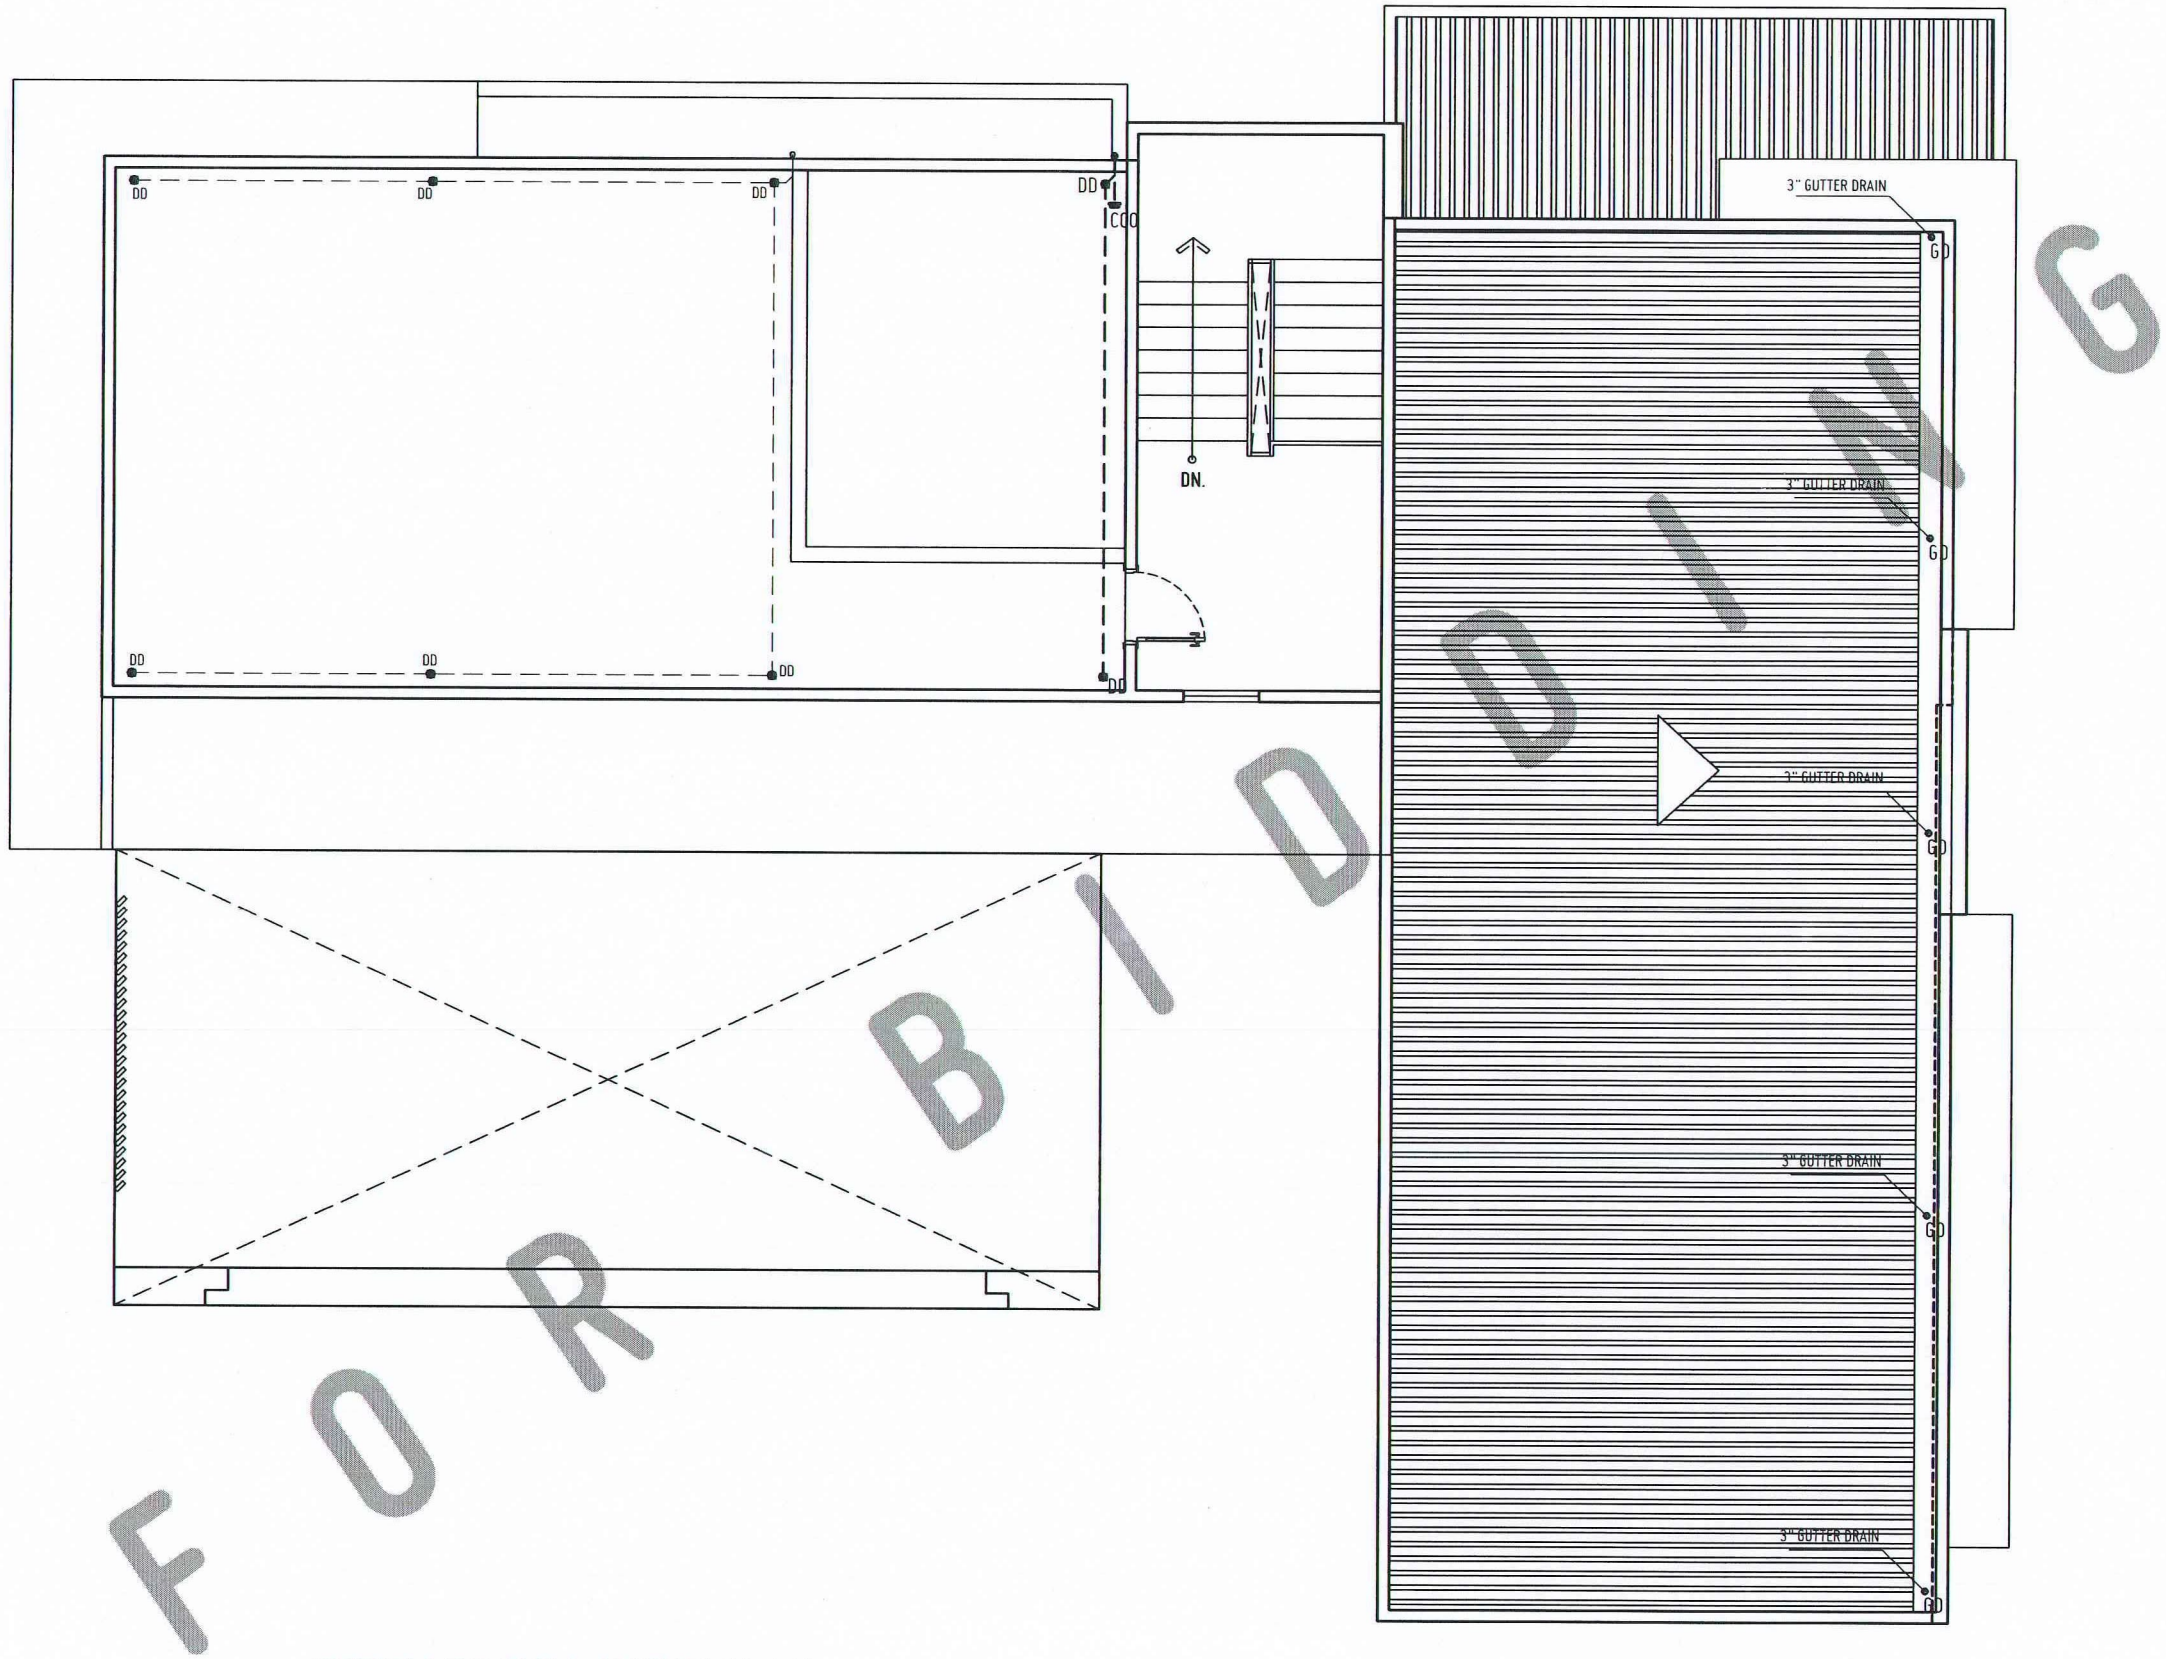


FOR BIDDING

# STORM DRAIN LAYOUT PLAN
## GROUND FLOOR

A1

SCALE: 1:100 MTS

USTP

REPUBLIC OF THE PHILIPPINES
UNIVERSITY OF SCIENCE AND TECHNOLOGY OF SOUTHERN PHILIPPINES
CAGAYAN DE ORO CAMPUS
INFRASTRUCTURE PLANNING AND FACILITY DEVELOPMENT UNIT

CLARO M. RECTO AVENUE, LAPASAN, CAGAYAN DE ORO CITY 9000
TELEPHONE #: (08822) 72-60-65 / (088) 856-1738 / 856-1739 | TELE FAX (088) 856-4696
WEBSITE: www.ustp.edu.ph

MASTER PLUMBER
PRC NO. | PTR NO.
DATE:
TIN: | PLACE:

| | |
|---|---|
| PROJECT | PROVISION FUNDING FOR CONSTRUCTION OF MULTI-PURPOSE BUILDING |
| LOCATION | USTP JASAAN CAMPUS, UPPER JASAAN, MISAMIS ORIENTAL |
| OWNER | UNIVERSITY OF SCIENCE & TECHNOLOGY OF SOUTHERN PHILIPPINES |

RECOMMENDING APPROVAL:
ENGR. GRACE C. BABA
DIRECTOR, INFRASTRUCTURE PLANNING & FACILITY DEVELOPMENT OFFICE

RECOMMENDING APPROVAL:
ATTY. JONATHAN S. OCHE
VP FOR ADMINISTRATION & LEGAL AFFAIRS

APPROVED BY:
AMBROSIO B. CULTURA II, PH.D
PRESIDENT, USTP SYSTEM


SHEET CONTENTS:
STORM DRAIN LAYOUT PLAN
- ROOF DECK

DRAWN BY:
DATE DRAWN:
FNT:

P9

REPUBLIC OF THE PHILIPPINES
OFFICE OF THE BUILDING OFFICIAL

Approved by:

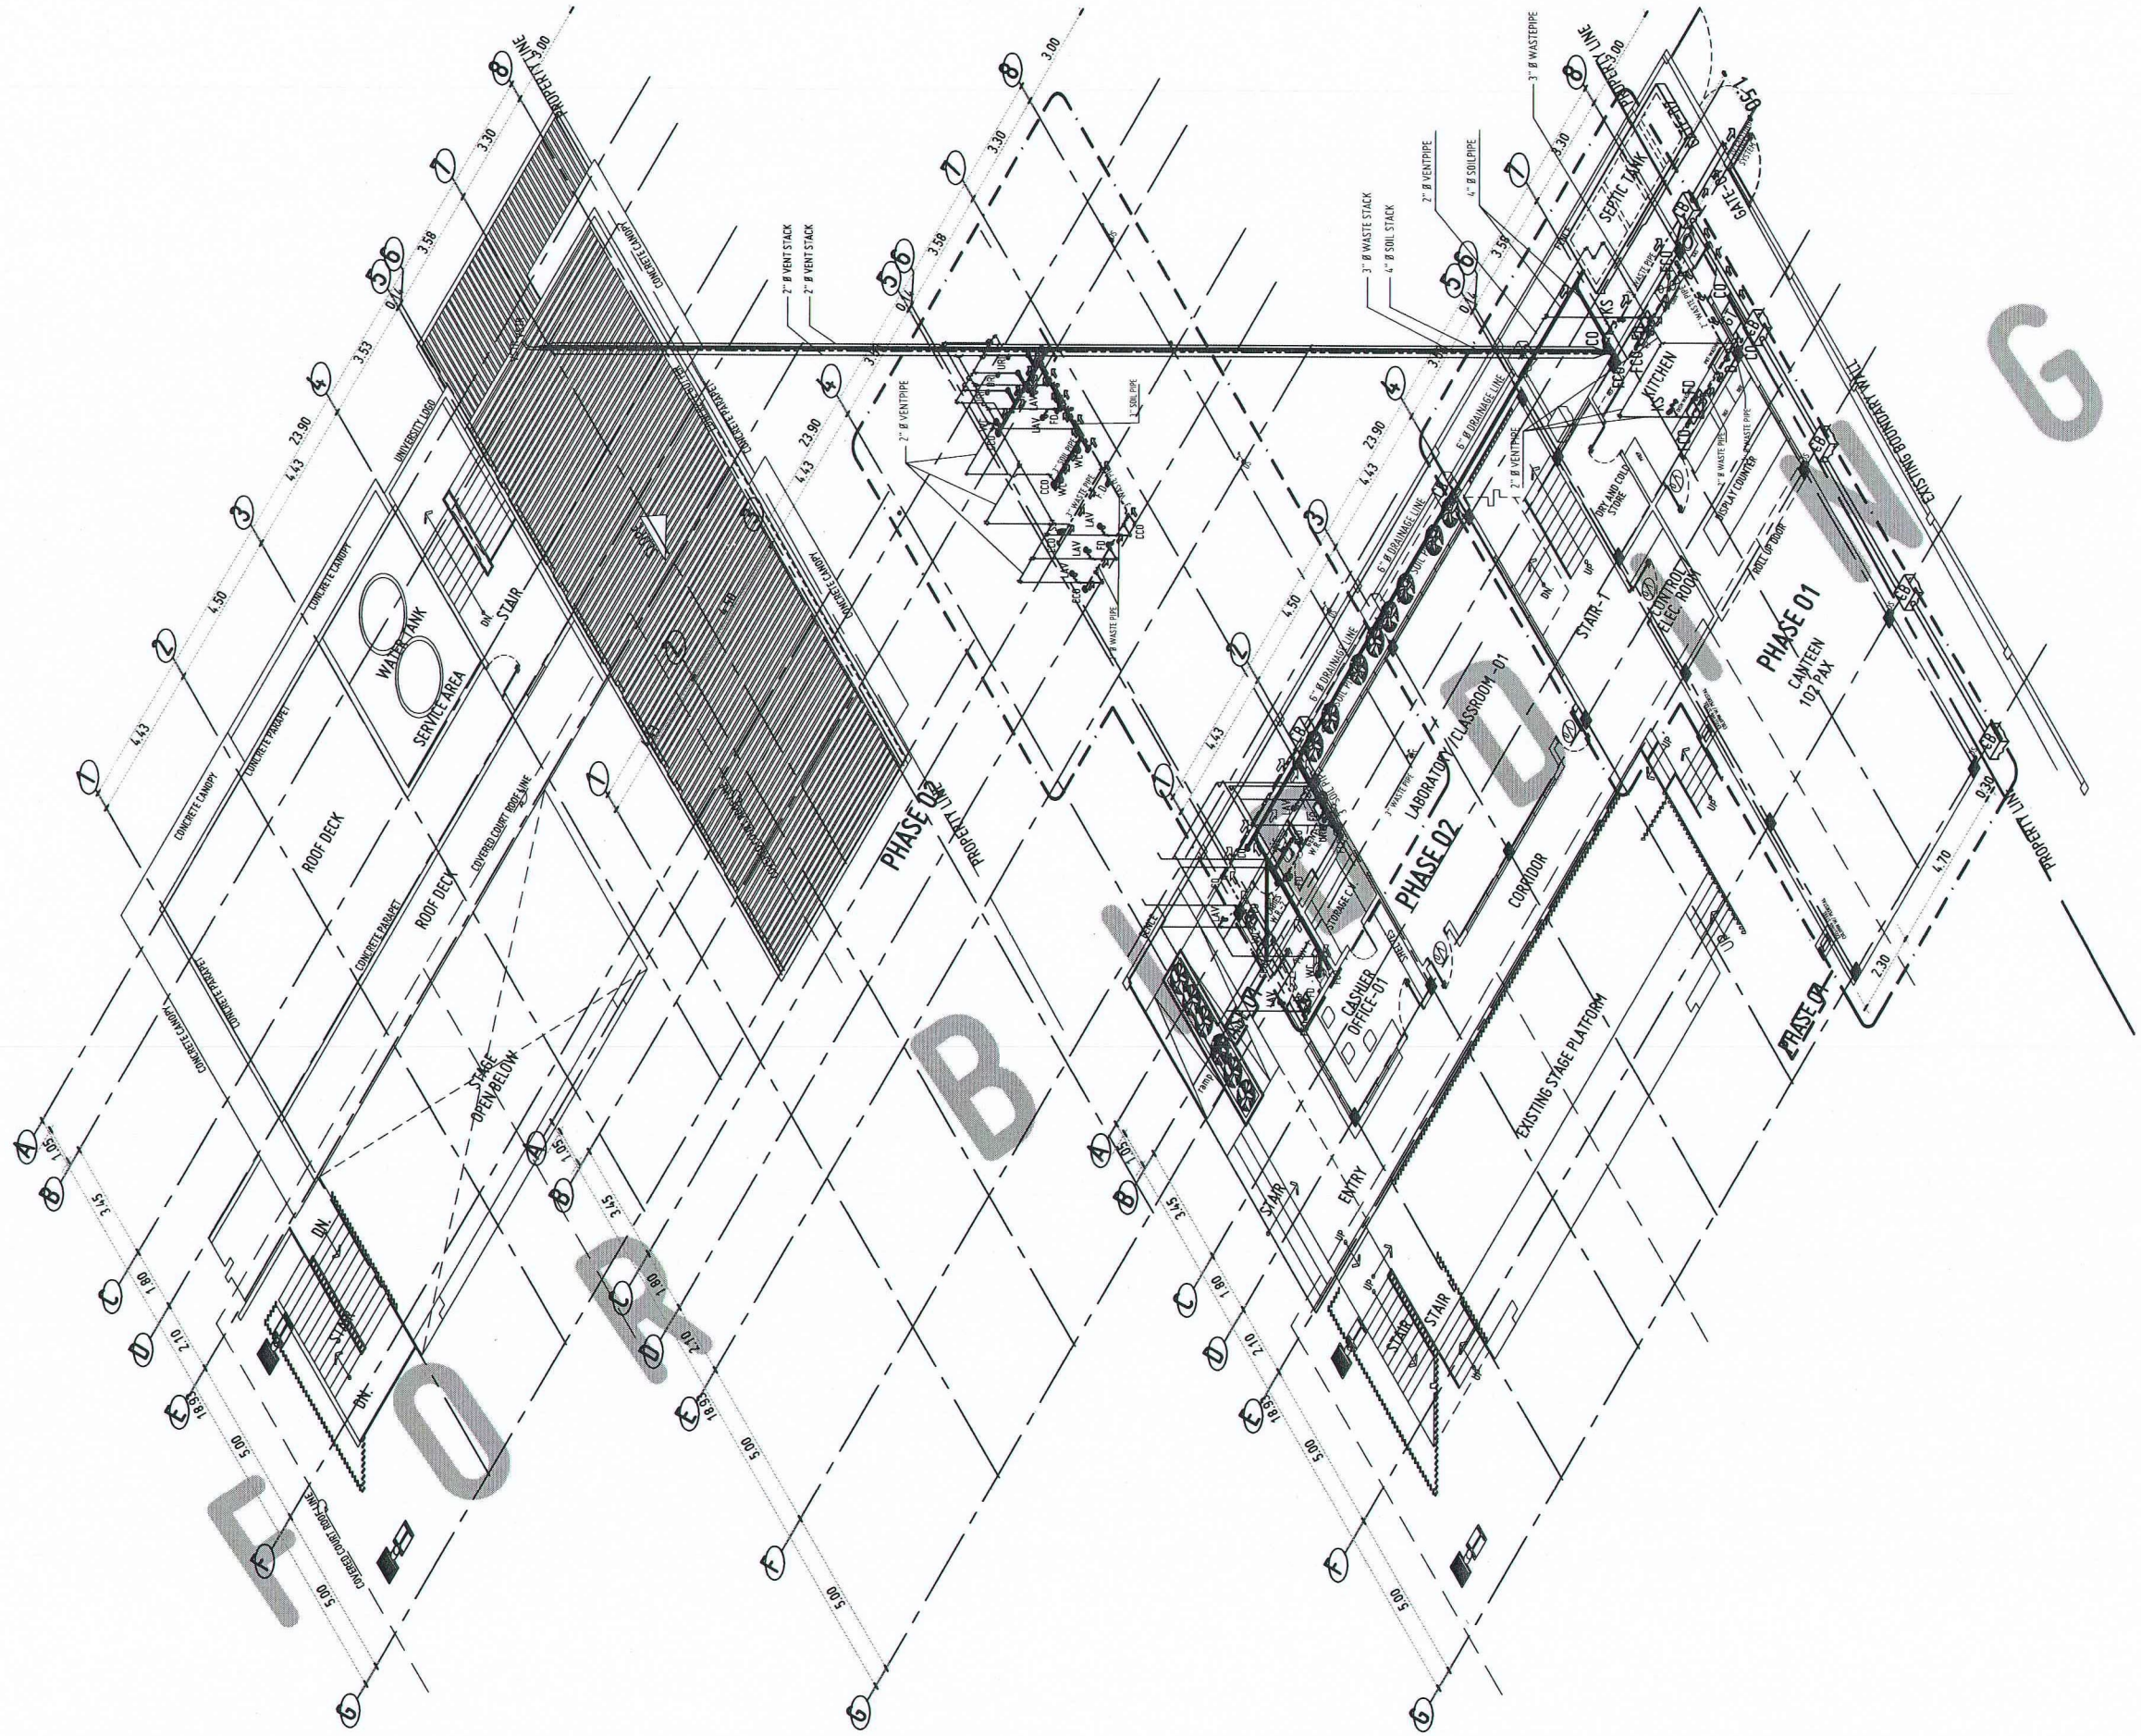


# ISOMETRIC LAYOUT

## SOIL & WASTE PIPING LAYOUT

SCALE: NOTS

P 9 1

| | | | | | | | |
|---|---|---|---|---|---|---|---|
| REPUBLIC OF THE PHILIPPINES<br>UNIVERSITY OF SCIENCE AND TECHNOLOGY OF SOUTHERN PHILIPPINES<br>CAGAYAN DE ORO CAMPUS<br>INFRASTRUCTURE PLANNING AND FACILITY DEVELOPMENT UNIT<br>CLARO M. RECTO AVENUE, LAPASAN, CAGAYAN DE ORO CITY 9000<br>TELEPHONE # (08822) 72-60-65 / (088) 856-1738 / 856-1739 \| TELE FAX (088) 856-4696<br>WEBSITE: www.ustp.edu.ph | MASTER PLUMBER | | PROJECT | PROVISION FUNDING FOR<br>CONSTRUCTION OF MULTI-PURPOSE BUILDING | RECOMMENDING APPROVAL:<br>ENGR. GRACE C. BABA<br>DIRECTOR, INFRASTRUCTURE PLANNING & FACILITY DEVELOPMENT OFFICE | RECOMMENDING APPROVAL:<br>ATTY. JONATHAN S. OCHE<br>VP FOR ADMINISTRATION & LEGAL AFFAIRS | APPROVED BY:<br>AMBROSIO B. CULTURA II, PH.D<br>PRESIDENT, USTP SYSTEM | SHEET CONTENTS:<br>ISOMETRIC DRAWING<br>SOIL & WASTE LINE | DRAWN BY: |
| | PRC NO. | PTR NO. | LOCATION | USTP JASAAN CAMPUS, UPPER JASAAN, MISAMIS ORIENTAL | | | | | DATE DRAWN: |
| | | DATE: | OWNER | UNIVERSITY OF SCIENCE & TECHNOLOGY OF SOUTHERN PHILIPPINES | | | | | |
| | TIN: | PLACE: | | | | | | | FNT: |

P10