University of Science and Technology of Southern Philippines

INVITATION /REQUEST FOR SUBMISSION OF PRICE QUOTATION
Posted in PhilGEPS Website/Conspicuous Place at the Procuring Entity

The University of Science & Technology of Southern Philippines, through the Bids and Awards Committee (BAC) hereby invites interested parties to submit quotation for the procurement of the following item:

Reference No.	Qty.	Unit	Specification/Description	Budget for the Contract	Mode of Procurement
CDO-SVP-2026-0395	Please see the details on the attached RFQ.	Please see the details on the attached RFQ.	**Proposed Improvement and Repair of Ceiling Installation and Floor Paints at University Residences**	400,000.00	Small Value Procurement - Section 34, Rule IV, IRR of R.A. No. 12009

Deadline for the submission of quotation is on Monday, November 23, 2026 at 12:00 noon at the Procurement Unit, 2nd Floor, USTP Gymnasium building. You may submit your quotation through email: bacsec@ustp.edu.ph or call our telephone number 856-1738 Local 1164 or through personal delivery in a sealed envelope.

The University of Science & Technology of Southern Philippines reserves the right to accept or reject any or all bids / price quotations, to annul the process, and to reject all bids at any time prior to contract award, without thereby incurring any liability to the affected bidder or bidders.

(SGD.)
ATTY. MICHELLE MARAVILLOSA-BACARRA
BAC V CHAIRPERSON

University of Science and Technology of Southern Philippines

Date: **November 10, 2026**
Quotation No: **CDO-SVP-2026-0395**
Project Name: **Proposed Improvement and Repair of Ceiling Installation and Floor Paints at University Residences**

The Manager

_____
Business/Trade/Store Name

_____
Address

Please quote your lowest price on the item/s listed below, subject to the general conditions below, stating the shortest time of delivery and submit your quotation duly signed by your representative not later than **Monday, November 23, 2026 at 12:00 noon.**

(SGD.)
ATTY. MICHELLE MARAVILLOSA-BACARRA
BAC V, CHAIRPERSON

NOTE:

1. DELIVERY PERIOD OF **30** CALENDAR DAY UPON RECEIPT OF Purchase Order.
2. **DELIVERY LOCATION: SUPPLY OFFICE, USTP-CDO CAMPUS, C.M RECTO AVENUE, LAPASAN, CAGAYAN DE ORO CITY, MISAMIS ORIENTAL**
3. PAYMENT TERMS: One Time Payment
4. PRICE VALIDITY SHALL BE FOR A PERIOD OF 30 CALENDAR DAYS
5. BIDDERS MUST INDICATE THE BRAND AND/OR MODEL NUMBER FOR EQUIPMENT AND ITS ACCESSORIES OR PERIPHERALS AND FOR ALL OTHER ITEMS IF APPLICABLE. BIDDERS SHALL SUBMIT ORIGINAL BROCHURES SHOWING CERTIFICATIONS OF THE PRODUCT BEING OFFERED IF APPLICABLE.
6. THE USTP RESERVES THE RIGHT TO REJECT ANY OR ALL BIDS FOR ANY JUSTIFIABLE GROUND WHERE THE AWARD OF THE CONTRACT WILL NOT REDOUND TO THE BENEFIT OF THE GOP.
7. REQUIREMENTS: PHILGEPS REGISTRATION.

ITEM #	QTY	UNIT	DESCRIPTION AND SPECIFICATIONS	QUOTED UNIT PRICE	TOTAL PRICE
LOT				**400,000.00**	
LOT 1 - FLOOR PAINTS					
1.0	**151.83**	sq.m	Epoxy Flooring Works		
LOT 2 - CEILING					
1.0	**1.00**	lot	Scaffolding Works		

2.0	**112.50**	sq.m	Ceiling Works		
(See Attached Plan)					
TOTAL PRICE					

Instructions:
1. Please see attached Scope of Works to be filled out and submitted
2. Please attach the Following Documents:
-DUPA Derivation/ Computation
-Construction Schedule
-S- Curve and Bar Chart
-Man-power Schedule
-Construction Methods
-Equipment Utilization Schedule
-Construction Safty and Health Program
-PERT-CPM

After having carefully read and accepted for General Conditions, I/We quote on the item at prices noted above.

Printed Name/Signature


Cellphone/Contact No./address/E-mail

Date

Balmeo-Floor Paints and Ceiling Installation
RFQ No. : CDO-SVP-2026-0395
BAC RES. No: IGP-MOP-2026-0005
PR No.: 2026-16-17

SCOPE OF WORKS

ITEM NO.	PROGRAM OF WORKS	UNIT	QTY	ESTIMATE DIRECT COST	ESTIMATE DIRECT COST		TOTAL MARK-UP	VALUE = 5x8	VAT = 5% x (5+9)	TOTAL INDIRECT COST = 9+10	TOTAL COST = 5+11	UNIT COST = 12/3
					OCM	PROFIT	%					
1	2	3	4	5	6	7	8	9	10	11	12	13
LOT 1 - FLOOR PAINTS												
1.0	Epoxy Flooring Works	sq.m	**151.83**	**P**	**P**	**P**	**P**	**P**	**P**	**P**	**P**	**P**
LOT 2 - CEILING												
1.0	Scaffolding Works	lot	**1.00**	**P**	**P**	**P**	**P**	**P**	**P**	**P**	**P**	**P**
2.0	Ceiling Works	sq.m	**112.50**	**P**	**P**	**P**	**P**	**P**	**P**	**P**	**P**	**P**
OVER TOTAL				**P**	**P**	**P**	**P**	**P**	**P**	**P**	**P**	**P**

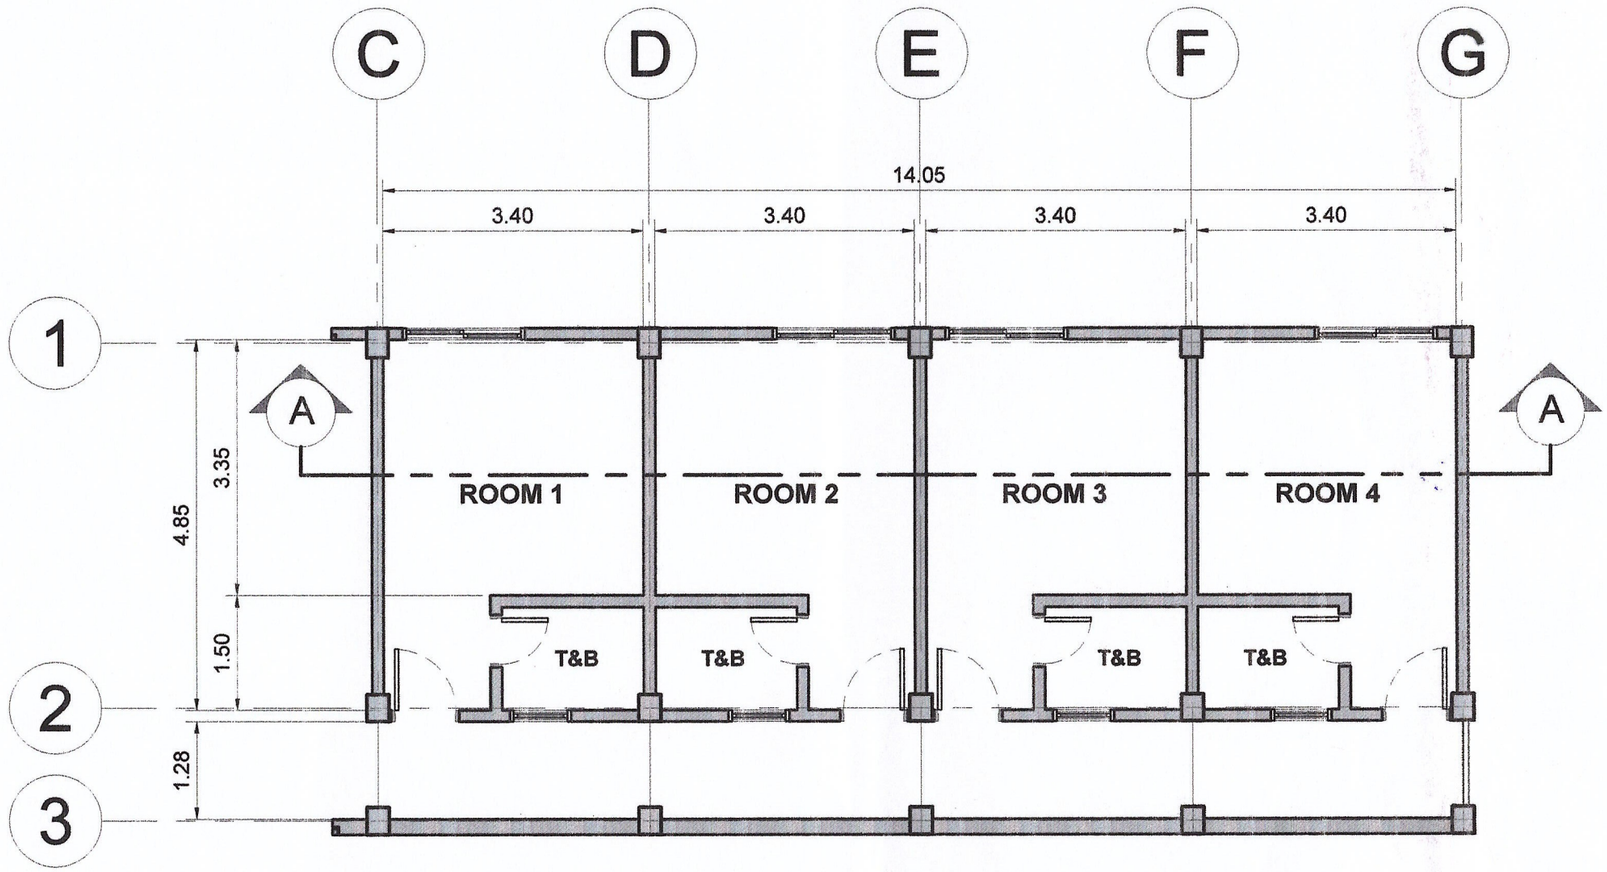

A

A - 1

UNIVERSITY RESIDENCES

SECOND FLOOR PLAN

SCALE 1:75 M

REPUBLIC OF THE PHILLIPINES
UNIVERSITY OF SCIENCE & TECHNOLOGY OF SOUTHERN PHILIPPINES

CIVIL AND SANITARY WORKS SECTION

C.M. Recto Avenue, Lapasan 9000 Cagayan de Oro City
Tel. Nos. (08822) 72-60-65 / (088) 856-1738 / 856-1739 Tele Fax (088) 856-4696
Web Site : www.must.edu.ph

DESIGNED BY:

AR. CHRIS FRANCIS ASPIRAS
CSWS ARCHITECT

PRC NO. : -
TIN NO. : -
CTC NO. : -
DATE ISSUED: -

PROJECT : **PROPOSED CEILING INSTALLATION AT UNIVERSITY RESIDENCES**

LOCATION : C.M RECTO AVE., LAPASAN HIGHWAY, CAGAYAN DE ORO CITY
OWNER : UNIVERSITY OF SCIENCE & TECHNOLOGY OF SOUTHERN PHILIPPINES

RECOMMENDING APPROVAL:
ENGR. EDGEM LLOYD BALABIS
CSWS HEAD


RECOMMENDING APPROVAL:
ATTY. JONATHAN S. OCHE
VICE CHANCELLOR FOR FINANCE AND ADMINISTRATION

APPROVED BY:
ATTY. DIONEL O. ALBINA
CHANCELLOR, USTP - CDO CAMPUS

SHEET CONTENTS:

DRAWN BY :
DATE :
CAD BY :
DATE :

SHEET NO.
A
1 4

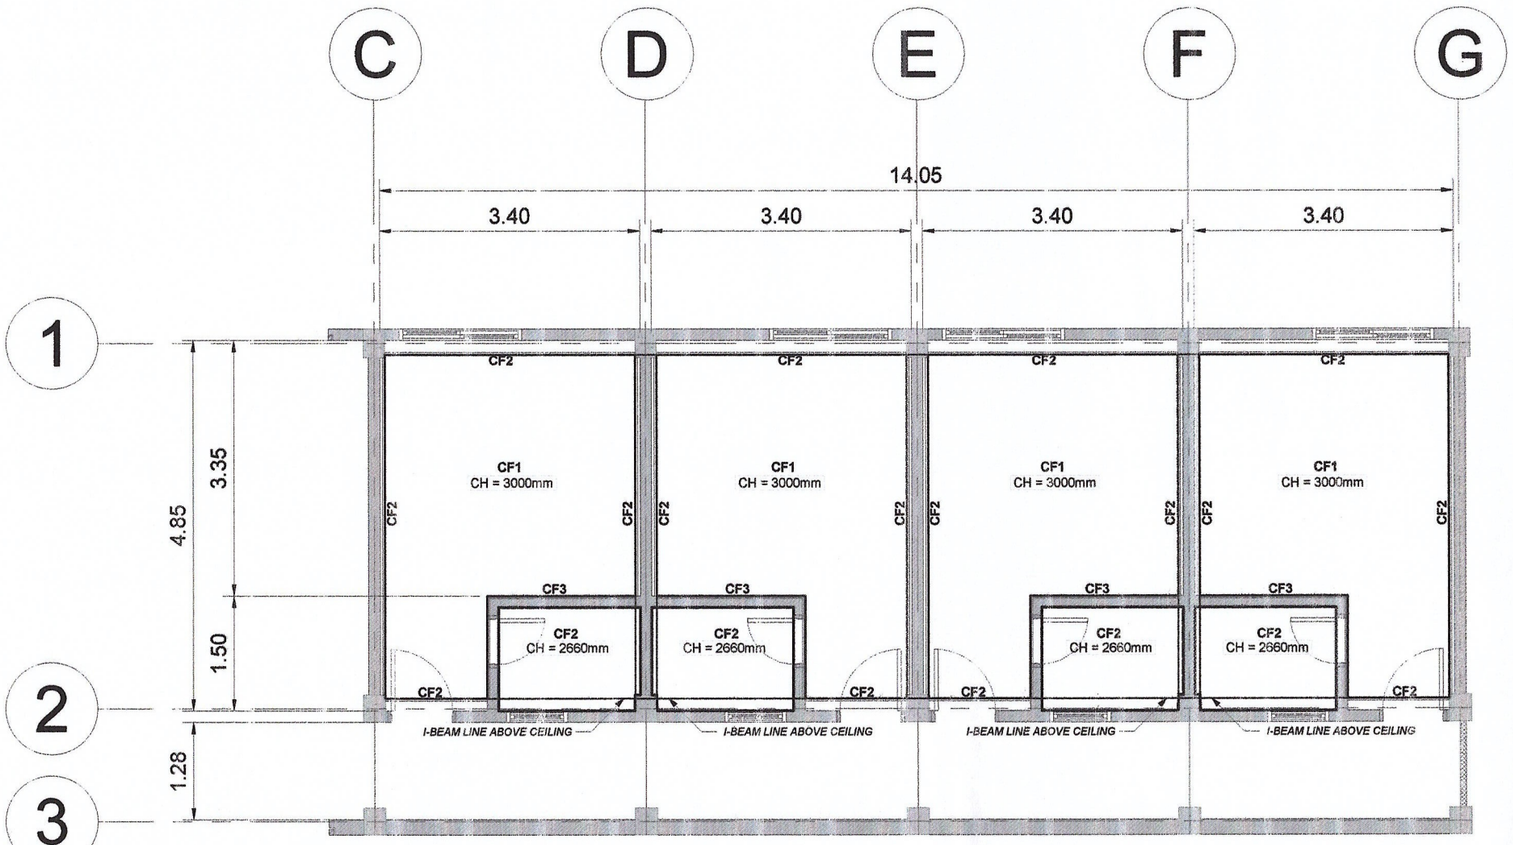

CF1 PVC CEILING PANELS ON A LIGHT-GAUGE GALVANIZED METAL FRAMING SYSTEM

CF2 6MM THK. FIBER CEMENT BOARD CASING, INSTALLED FLUSH AND SEAMLESS ON LIGHT-GAUGE METAL FURRING CHANNELS, SECURED TO 2"X2" WOOD NAILERS PACKED INSIDE EXISTING STEEL I-BEAM.

CF3 6MM THK. FIBER CEMENT BOARD WALL EXTENSION CLADDING, INSTALLED FLUSH AND SEAMLESS ON LIGHT-GAUGE METAL FURRING CHANNELS ANCHORED ON TOP OF EXISTING WALL UP TO NEW HIGH CEILING LINE.

A / A - 2

UNIVERSITY RESIDENCES

SECOND FLOOR CEILING PLAN

SCALE 1:75 M

REPUBLIC OF THE PHILLIPINES
UNIVERSITY OF SCIENCE & TECHNOLOGY OF SOUTHERN PHILIPPINES
CIVIL AND SANITARY WORKS SECTION
C.M. Recto Avenue, Lapasan 9000 Cagayan de Oro City
Tel. Nos. (08822) 72-60-65 / (088) 856-1738 / 856-1739 Tele Fax (088) 856-4696
Web Site : www.must.edu.ph

DESIGNED BY:
AR. CHRIS FRANCIS ASPIRAS
CSWS ARCHITECT

PRC NO. : -
TIN NO. : -
CTC NO. : -
DATE ISSUED: -

PROJECT : **PROPOSED CEILING INSTALLATION AT UNIVERSITY RESIDENCES**

LOCATION : C.M RECTO AVE., LAPASAN HIGHWAY, CAGAYAN DE ORO CITY
OWNER : UNIVERSITY OF SCIENCE & TECHNOLOGY OF SOUTHERN PHILIPPINES

RECOMMENDING APPROVAL:
ENGR. EDGEM LLOYD BALABIS
CSWS HEAD


RECOMMENDING APPROVAL:
ATTY. JONATHAN S. OCHE
VICE CHANCELLOR FOR FINANCE AND ADMINISTRATION

APPROVED BY:
ATTY. DIONEL O. ALBINA
CHANCELLOR, USTP - CDO CAMPUS

SHEET CONTENTS:

DRAWN BY :
DATE :
CAD BY :
DATE :

SHEET NO.
A
2 4

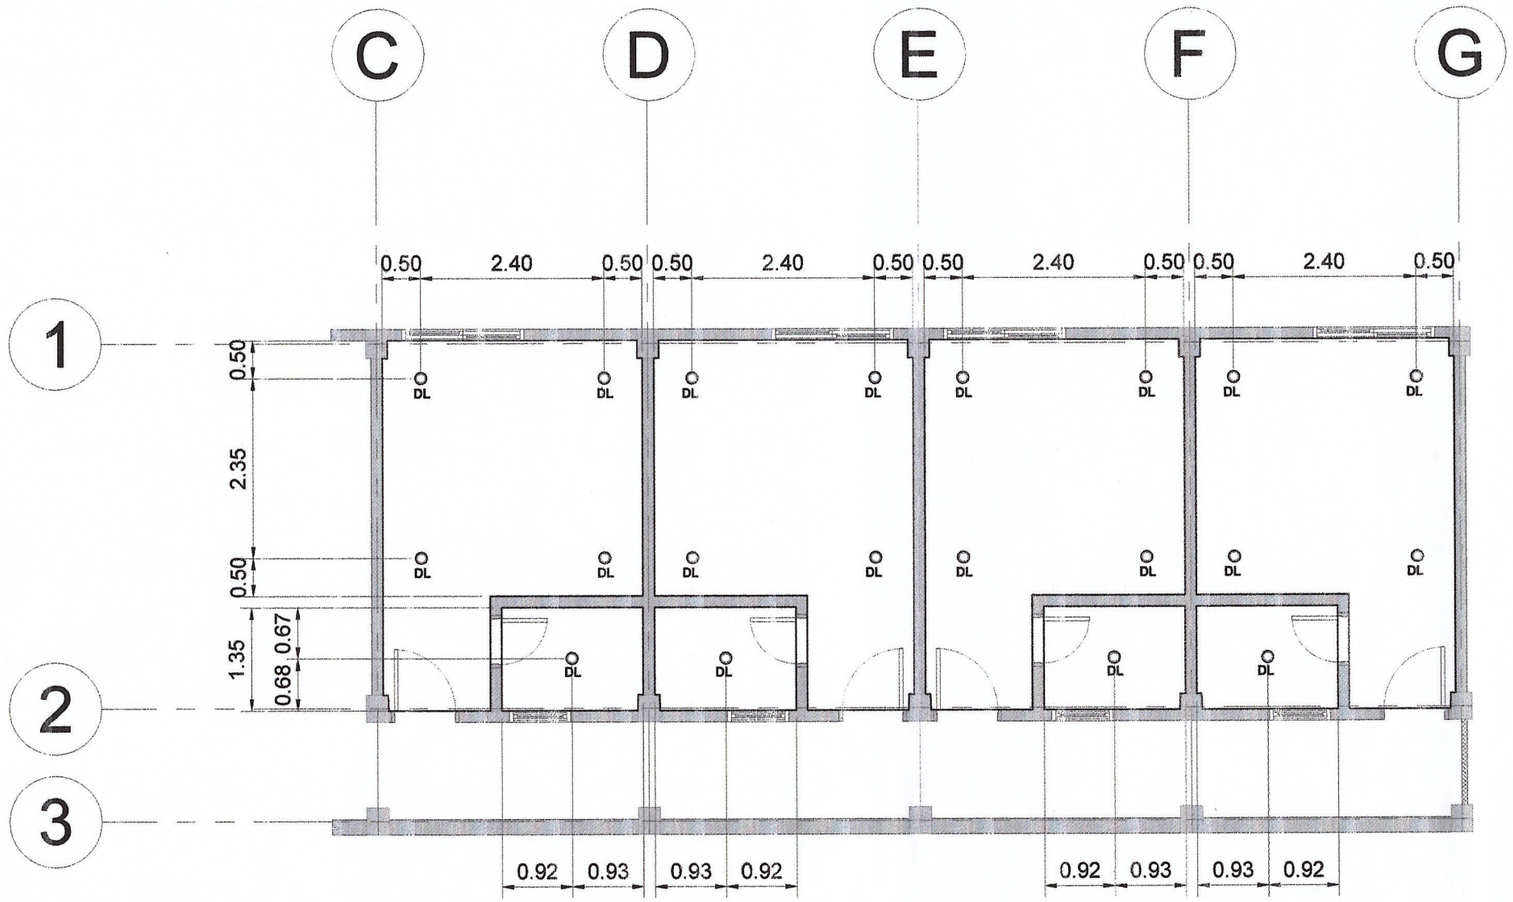

UNIVERSITY RESIDENCES

SECOND FLOOR LIGHTING LAYOUT

A / A - 3

SCALE 1:75 M

REPUBLIC OF THE PHILLIPINES
UNIVERSITY OF SCIENCE & TECHNOLOGY OF SOUTHERN PHILIPPINES

CIVIL AND SANITARY WORKS SECTION

C.M. Recto Avenue, Lapasan 9000 Cagayan de Oro City
Tel. Nos. (08822) 72-60-65 / (088) 856-1738 / 856-1739 Tele Fax (088) 856-4696
Web Site : www.must.edu.ph

DESIGNED BY:

AR. CHRIS FRANCIS ASPIRAS
CSWS ARCHITECT

PRC NO. : -
TIN NO. : -
CTC NO. : -
DATE ISSUED: -

PROJECT : **PROPOSED CEILING INSTALLATION AT UNIVERSITY RESIDENCES**

LOCATION : C.M RECTO AVE., LAPASAN HIGHWAY, CAGAYAN DE ORO CITY
OWNER : UNIVERSITY OF SCIENCE & TECHNOLOGY OF SOUTHERN PHILIPPINES

RECOMMENDING APPROVAL:
ENGR. EDGEM LLOYD BALABIS
CSWS HEAD

RECOMMENDING APPROVAL:
ATTY. JONATHAN S. SCHE
VICE CHANCELLOR FOR FINANCE AND ADMINISTRATION


APPROVED BY:
ATTY. DIONEL O. ALBINA
CHANCELLOR, USTP - CDO CAMPUS

SHEET CONTENTS:

DRAWN BY :
DATE :
CAD BY :
DATE :

SHEET NO. A

3 4

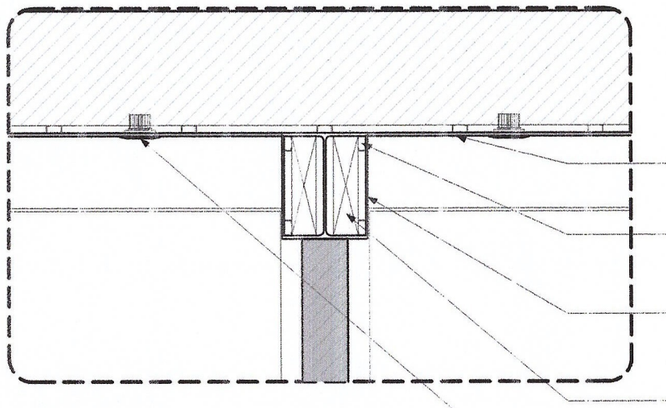

PVC CEILING PANELS ON A LIGHT-GAUGE GALVANIZED METAL FRAMING SYSTEM


LIGHT-GAUGE METAL FURRING CHANNEL

6MM THK. FIBER CEMENT BOARD CASING

WOOD NAILERS

EXISTING LIGHTING FIXTURE LOWERED AND ATTACHED TO NEW CEILING LEVEL

DETAIL-01

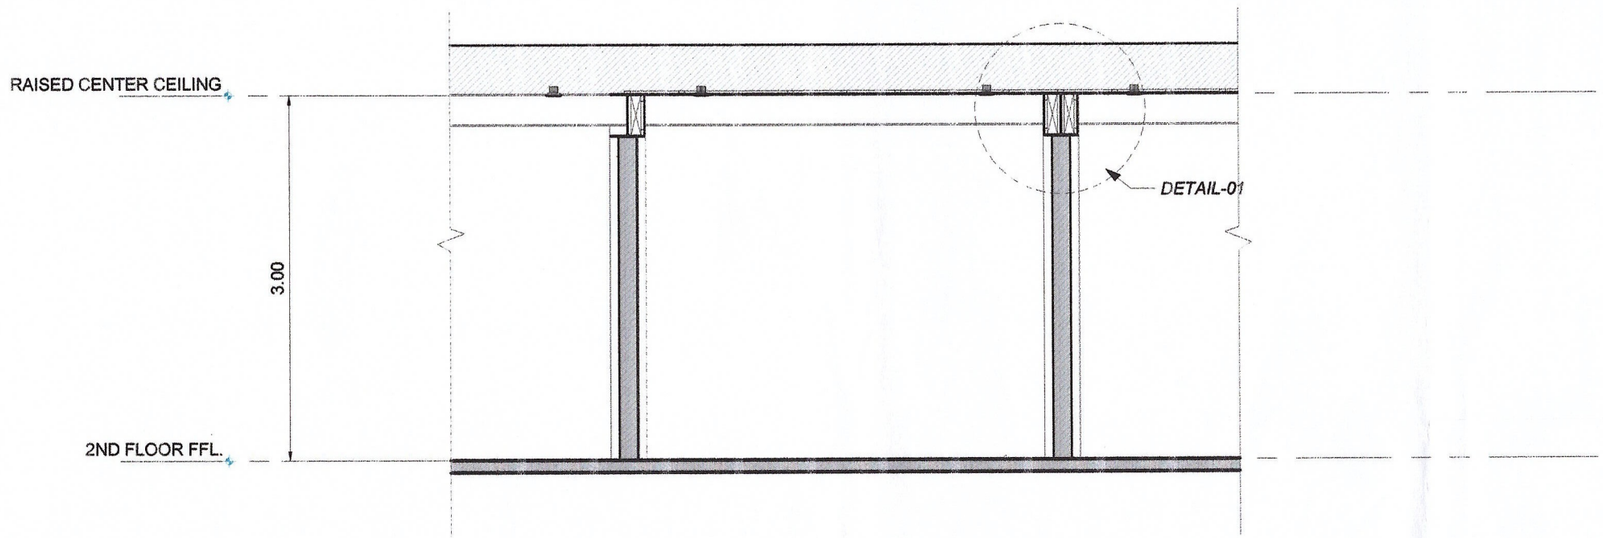

UNIVERSITY RESIDENCES

SECTION THRU A-A

A / A - 4

SCALE 1:50 M

REPUBLIC OF THE PHILLIPINES
UNIVERSITY OF SCIENCE & TECHNOLOGY OF SOUTHERN PHILIPPINES

CIVIL AND SANITARY WORKS SECTION

USTP UNIVERSITY OF SCIENCE AND TECHNOLOGY IN SOUTHERN PHILIPPINES

C.M. Recto Avenue, Lapasan 9000 Cagayan de Oro City
Tel. Nos. (08822) 72-60-65 / (088) 856-1738 / 856-1739 Tele Fax (088) 856-4696
Web Site : www.must.edu.ph

DESIGNED BY:

AR. CHRIS FRANCIS ASPIRAS
CSWS ARCHITECT

PRC NO. : -
TIN NO. : -
CTC NO. : -
DATE ISSUED: -

PROJECT : **PROPOSED CEILING INSTALLATION AT UNIVERSITY RESIDENCES**

LOCATION : C.M RECTO AVE., LAPASAN HIGHWAY, CAGAYAN DE ORO CITY
OWNER : UNIVERSITY OF SCIENCE & TECHNOLOGY OF SOUTHERN PHILIPPINES

RECOMMENDING APPROVAL:
ENGR. EDGEMYLLOYD BALABIS
CSWS HEAD

RECOMMENDING APPROVAL:
ATTY. JONATHAN S. OCHE
VICE CHANCELLOR FOR FINANCE AND ADMINISTRATION

APPROVED BY:
ATTY. DIONEL O. ALBINA
CHANCELLOR, USTP - CDO CAMPUS

SHEET CONTENTS:

DRAWN BY :
DATE :
CAD BY :
DATE :

SHEET NO. A 4 4



A1.1 PERSPECTIVE

TABLE OF CONTENTS

ARCHITECTURAL
G1 SITE DEVELOPMENT PLAN
LOCATION MAP
VICINITY MAP

A1 PERSPECTIVE
A2 GROUND FLOOR PLAN
SECOND FLOOR PLAN
THIRD FLOOR PLAN
RIGHT SIDE ELEVATION
LEFT SIDE ELEVATION
SECTION THRU A-A
A3 FRONT ELEVATION
REAR ELEVATION
SECTION THRU B-B
SCHEDULE OF DOORS & WINDOWS
A4 GROUND FLOOR REFLECTED CEILING PLAN
2ND FLOOR REFLECTED CEILING PLAN
3RD FLOOR REFLECTED CEILING PLAN
SCHEDULE OF WINDOWS
TYPICAL TOILET AND BATH DETAIL
A5 STAIR DETAIL B (FIRE EXIT)
ROOF PLAN
PWD RESTROOM DETAIL
A6 MAIN STAIR DETAIL
RAMP DETAIL
A7 SCHEDULE OF FINISHES

STRUCTURAL

S1 FOUNDATION AND GRADE BEAM LAYOUT
FOOTING, COLUMN AND TIE BEAM DETAILS
S2 FLOOR FRAMING LAYOUT
ROOF FRAMING LAYOUT
TRUSS DETAILS
S3 FLOOR BEAM DETAILS
STAIR DETAILS
S4 GENERAL NOTES

ELECTRICAL

E1 LIGHTING LAYOUTS
LOCATION PLAN
E2 POWER LAYOUTS
E3 SCHEDULE OF LOADS AND COMPUTATION
E4 SCHEDULE OF LOADS AND COMPUTATION
E5 SCHEDULE OF LOADS AND COMPUTATION
SINGLE LINE DIAGRAM
E6 TYPICAL GROUNDING CONNECTION DETAILS
TYPICAL GROUND ROD DETAIL
TYPICAL C.O. AND TELEPHONE , DATA OUTLETS MOUNTING DETAILS
CONV.OUTLET IN SERIES WITH GCFI OUTLET WIRING CONNECTION DETAIL

PLUMBING

P1 RAIN WATERLINE LAYOUT
P2 RAIN WATER LINE ISOMETRIC LAYOUT
P3 WATER LINE LAYOUT
WATER LINE SCHEMATIC LAYOUT
P4 WASTE WATER LINE LAYOUT
SCHEMATIC DIAGRAM
P5 ISOMETRIC LAYOUT
P6 LOCATION PLAN
VICINITY MAP
SEPTIC TANK DETAIL
PLUMBING DETAILS

ELECTRONICS

ECE1 LOCATION PLAN
CCTV SYSTEM RISER DIAGRAM
TELEPHONE AND INTERNET RISER DIAGRAM
FIRE ALARM SYSTEM RISER DIAGRAM
ECE2 ELECTRONICS LAYOUT
SERVICE PEDESTAL DETAIL

MECHANICAL

M1 MECHANICAL LAYOUTS
EQUIPMENT SCHEDULE
M2 MECHANICAL DETAILS

FIRE PROTECTION

FP1 FIRE POTECTION LAYOUT
FIRE STORAGE TANK DETAIL
VALVE DETAILS
LOCATION PLAN
FP2 FIRE PROTECTION LAYOUT
FP3 FIRE PROTECTION BLOW-UP DETAILS
FP4 FIRE PROTECTION BLOW-UP DETAILS
FP5 FIRE PROTECTION BLOW-UP DETAILS

REPUBLIC OF THE PHILIPPINES
OFFICE OF THE BUILDING OFFICIAL

LINE AND GRADE

GEODETIC

ARCHITECTURAL

CIVIL

STRUCTURAL

ELECTRICAL

MECHANICAL

ELECTRONICS

PLUMBING/SANITARY

FIRE

N

USTP

REPUBLIC OF THE PHILIPPINES
UNIVERSITY OF SCIENCE AND TECHNOLOGY OF SOUTHERN PHILIPPINES
CAGAYAN DE ORO CAMPUS
INFRASTRUCTURE PLANNING AND FACILITY DEVELOPMENT UNIT
CLARO M. RECTO AVENUE, LAPASAN, CAGAYAN DE ORO CITY 9000
TELEPHONE # (088)72-02-05 / (088) 856-1738 / 856-1739 | TELE FAX (088) 856-4096
WEBSITE: www.ustp.edu.ph

FERDINAND A. DUMPA
ARCHITECT OF RECORD
PRC NO. 1 3 2 2 7 9 | PTR NO. 8028154 A
DATE 02-26-2021
TIN NO. 0 5 - 0 9 2 - 3 4 7 | PLACE EL SALVADOR

PROJECT: PROPOSED 3-STOREY USTP-CDO CAMPUS RESIDENCES BUILDING PHASE 1
LOCATION: CM RECTO, LAPASAN, CAGAYAN DE ORO CITY
OWNER: UNIVERSITY OF SCIENCE AND TECHNOLOGY OF SOUTHERN PHILIPPINES

RECOMMENDING APPROVAL: AR. FERDINAND A. DUMPA, OPDD HEAD

RECOMMENDING APPROVAL: ATTY. ERWIN B. BUCIO, VP FOR ADMINISTRATION & LEGAL AFFAIRS

APPROVED BY: DR. AMBROSIO B. CULTURA II, PRESIDENT, USTP SYSTEM


SHEET CONTENTS:

DRAWN BY: E'A. / DDP
DATE DRAWN: 06.22.2020
REF.


A1

REPUBLIC OF THE PHILIPPINES
OFFICE OF THE BUILDING OFFICIAL
CAGAYAN DE ORO CITY


APPROVED BY:

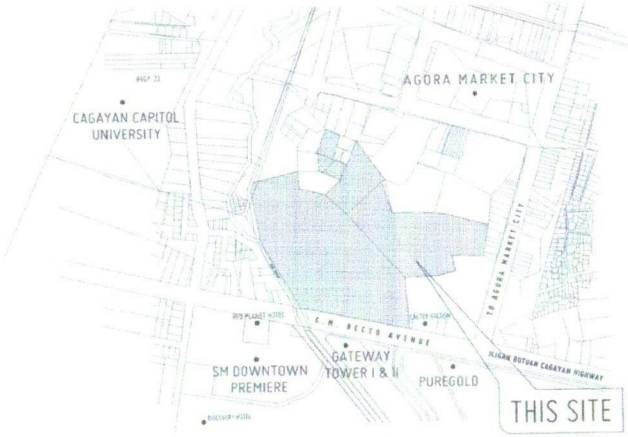


6/12 VICINITY MAP
NOT DRAWN TO SCALE

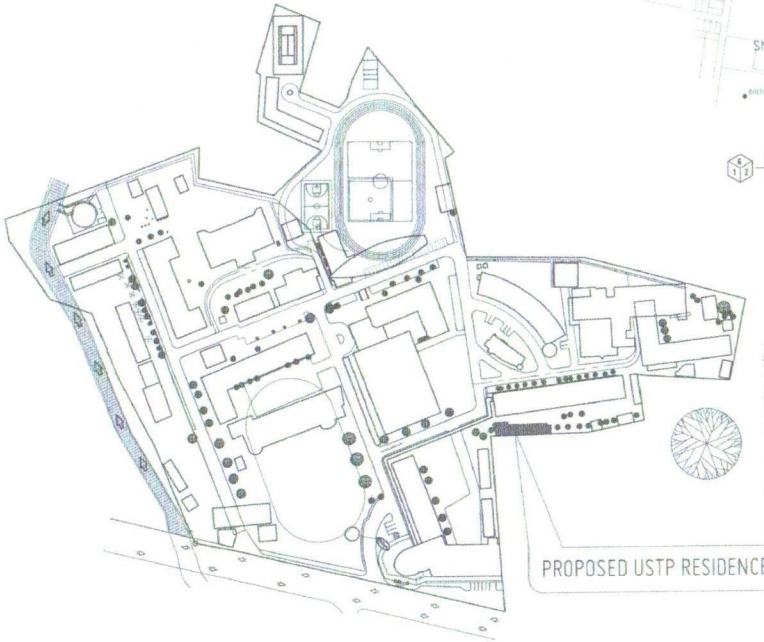

6/11 LOCATION MAP
NOTS

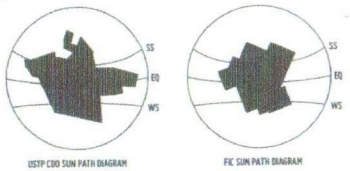

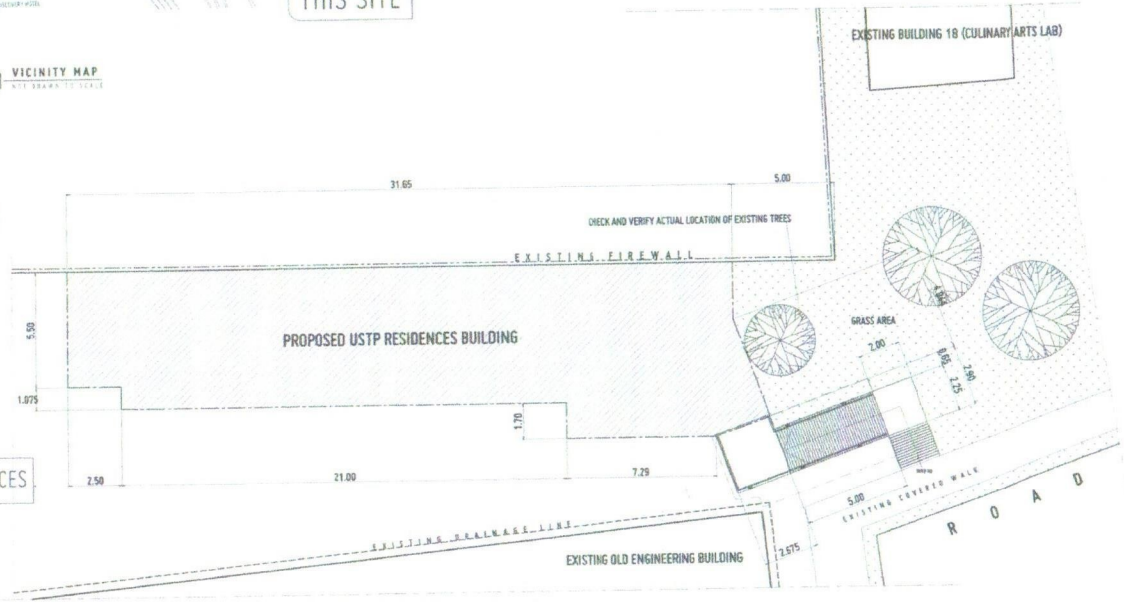

6/13 SITE DEVELOPMENT PLAN
SCALE 1:75 MTS

NORTH

G1

USTP

REPUBLIC OF THE PHILIPPINES
UNIVERSITY OF SCIENCE AND TECHNOLOGY OF SOUTHERN PHILIPPINES
CAGAYAN DE ORO CAMPUS
INFRASTRUCTURE PLANNING AND FACILITY DEVELOPMENT UNIT
CLAVEL M. RECTO AVENUE, LAPASAN, CAGAYAN DE ORO CITY 9000
TELEPHONE # (088)22) 72-60-85 / (088) 856-1730 / 856-1739 | TELE FAX (088) 856-4696
WEBSITE: www.ustp.edu.ph

GEODETIC ENGINEER
PRC NO. - PTR NO.
- DATE
TIN - PLACE

PROJECT	PROPOSED FOOD INNOVATION CENTER
LOCATION	USTP-CDO CAMPUS, C.M. RECTO AVENUE, LAPASAN, CAGAYAN DE ORO CITY
OWNER	UNIVERSITY OF SCIENCE AND TECHNOLOGY OF SOUTHERN PHILIPPINES

RECOMMENDING APPROVAL:
AR. FERDINAND A. DUMPA
DIRECTOR, IPEMO


RECOMMENDING APPROVAL:
ATTY. ERWIN B. BUCIO
OIC - VP FOR ADMINISTRATION & LEGAL AFFAIRS

APPROVED BY:
DR. AMBROSIO B. CULTURA II
PRESIDENT, USTP SYSTEM


SHEET CONTENTS:

DRAWN BY: STA. JOSE, KRIS
DATE DRAWN: 10.23.2020
REF.


REPUBLIC OF THE PHILIPPINES
OFFICE OF THE BUILDING OFFICIAL

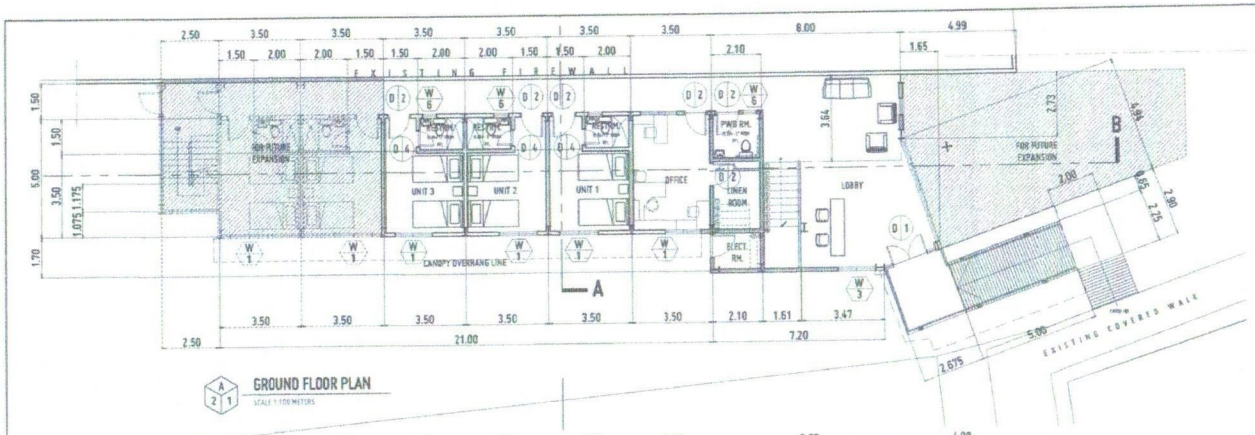

GROUND FLOOR PLAN
SCALE 1:100 METERS

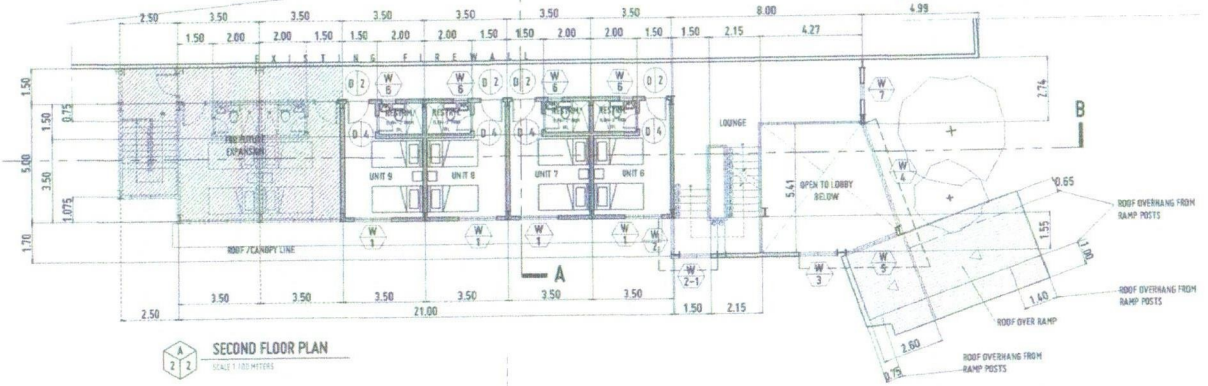


SECOND FLOOR PLAN
SCALE 1:100 METERS

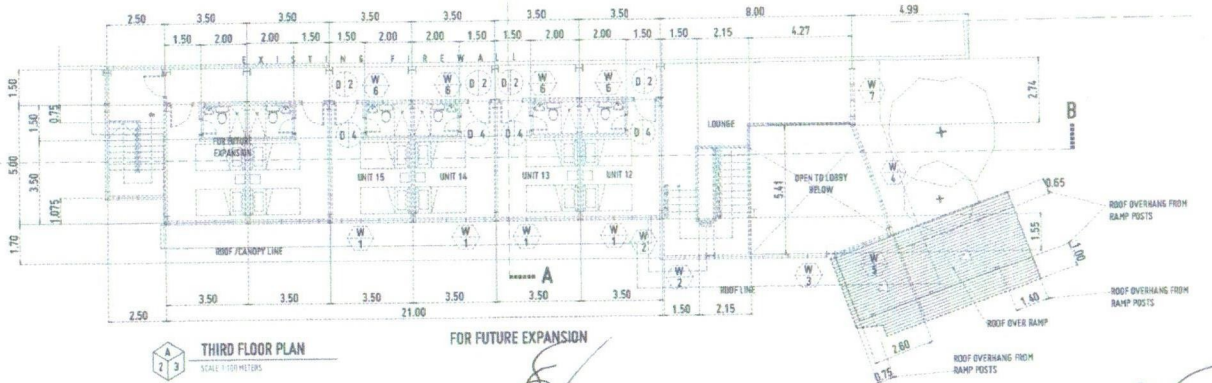



THIRD FLOOR PLAN
SCALE 1:100 METERS

FOR FUTURE EXPANSION

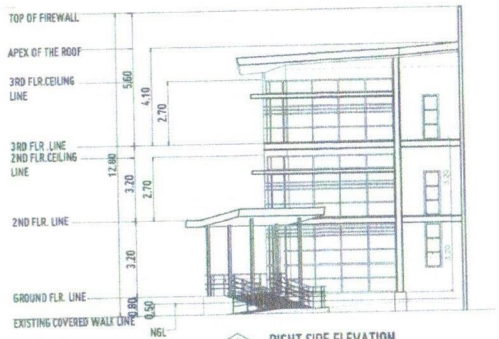

RIGHT SIDE ELEVATION
SCALE 1:100 METERS

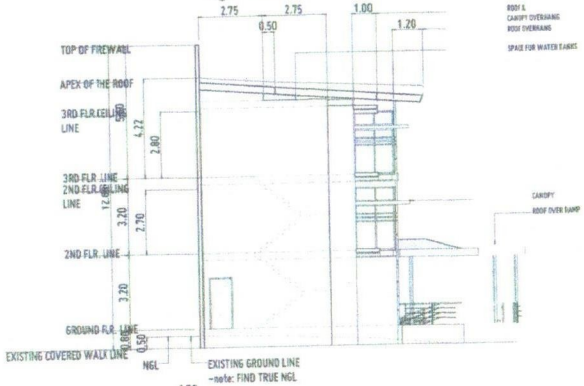

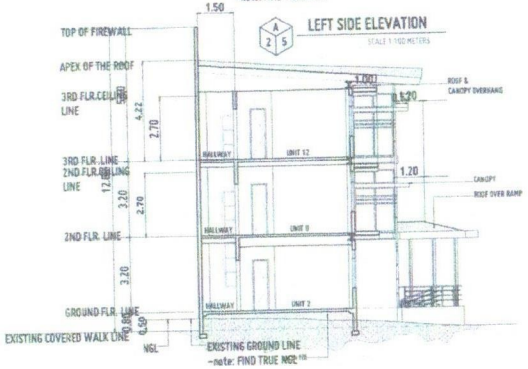

LEFT SIDE ELEVATION
SCALE 1:100 METERS

SECTION THRU A-A
SCALE 1:100 METERS

N

A2

REPUBLIC OF THE PHILIPPINES
UNIVERSITY OF SCIENCE AND TECHNOLOGY OF SOUTHERN PHILIPPINES
CAGAYAN DE ORO CAMPUS
INFRASTRUCTURE PLANNING AND FACILITY DEVELOPMENT UNIT
CLARO M. RECTO AVENUE, LAPASAN, CAGAYAN DE ORO CITY 9000
TELEPHONE # (088)22 72-80-65 / (088) 858-1738 / 856-1726 | TELE FAX (088) 858-4696
WEBSITE: www.ustp.edu.ph

FERDINAND A. DUMPA
ARCHITECT - BP ID NO. 0037253 A
PRC NO. [illegible] | DATE 07-26-2021
TIN NO. 835-092-837 | PLACE EL SALVADOR

PROJECT: PROPOSED 3-STOREY USTP-CDO CAMPUS RESIDENCES BUILDING PHASE 1
LOCATION: CM RECTO, LAPASAN, CAGAYAN DE ORO CITY
OWNER: UNIVERSITY OF SCIENCE AND TECHNOLOGY OF SOUTHERN PHILIPPINES

RECOMMENDING APPROVAL: AR. FERDINAND A. DUMPA, EFDC/HRAD

RECOMMENDING APPROVAL: ATTY. ERWIN B. BUCIO, VP FOR ADMINISTRATION & LEGAL AFFAIRS

APPROVED BY: DR. AMBROSIO B. CUCTURA II, PRESIDENT, USTP SYSTEM

SHEET CONTENTS:

DRAWN BY: MC, JCDP
DATE DRAWN: 06.22.2020
PAT: